




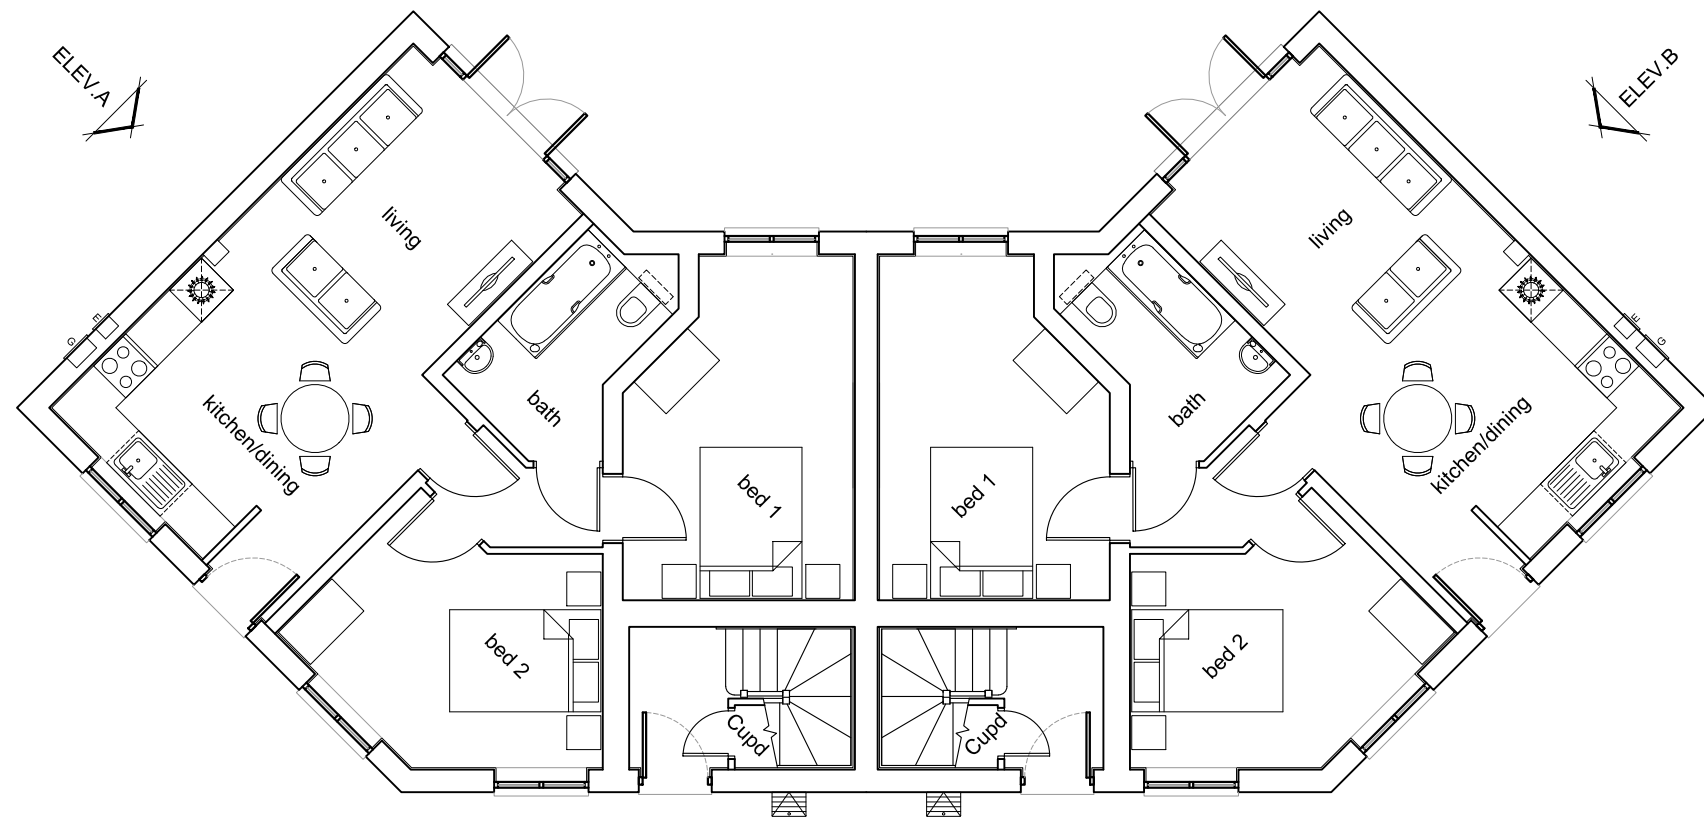

Ground Floor

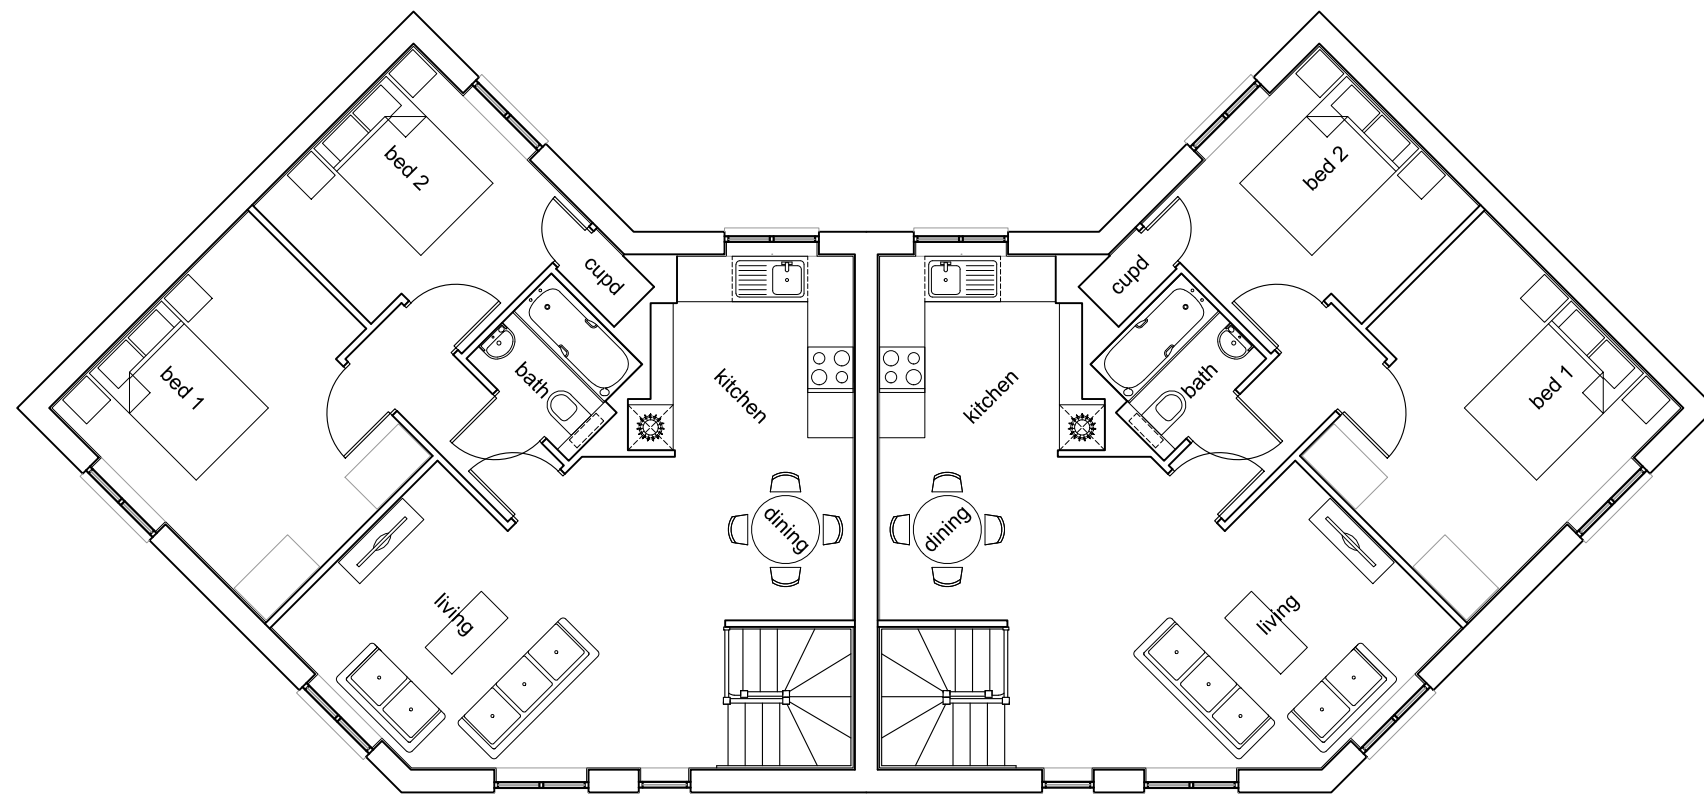

First Floor

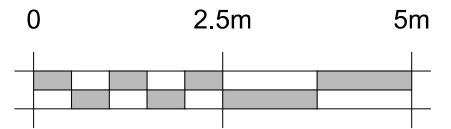

Plots
AS: 17-20 & 147-150
OPP:

Floor Area :
GF: 58.71 sqm 632 sq ft
FF: 66.15 sqm 712 sq ft

REV.	DATE	REVISIONS:	By
x	xx/xx/xx	xxxxx	XX
© COPYRIGHT EXISTS ON THE DESIGNS AND INFORMATION SHOWN ON THIS DRAWING This drawing may be scaled or cross referenced to the scale bar for planning application purposes only. Do not scale for any other purpose, use figured dimensions only. Subject to site survey and all necessary consents. All dimensions to be checked by user and any discrepancies, errors or omissions to be reported to the Architect before work commences. This drawing is to be read in conjunction with all other relevant materials.			

Planning

CLIENT:	Bellway Homes LTD (Wessex)	PROJECT:	Bartons Road, Havant
SCALE:	1:100 (A3 ORIGINAL)	DRAWING:	Azalea - 2x 2 Bedroom Flats Plans
DRAWN:	OT	17300	P118
DATE:	Mar 2018		—
Broadmeads House Farnham Business Park Weydon Lane Farnham Surrey GU9 8QT Tel. 01252 267878 info@osparchitecture.com www.osparchitecture.com O'KEEFE SCANLON LIMITED			

