


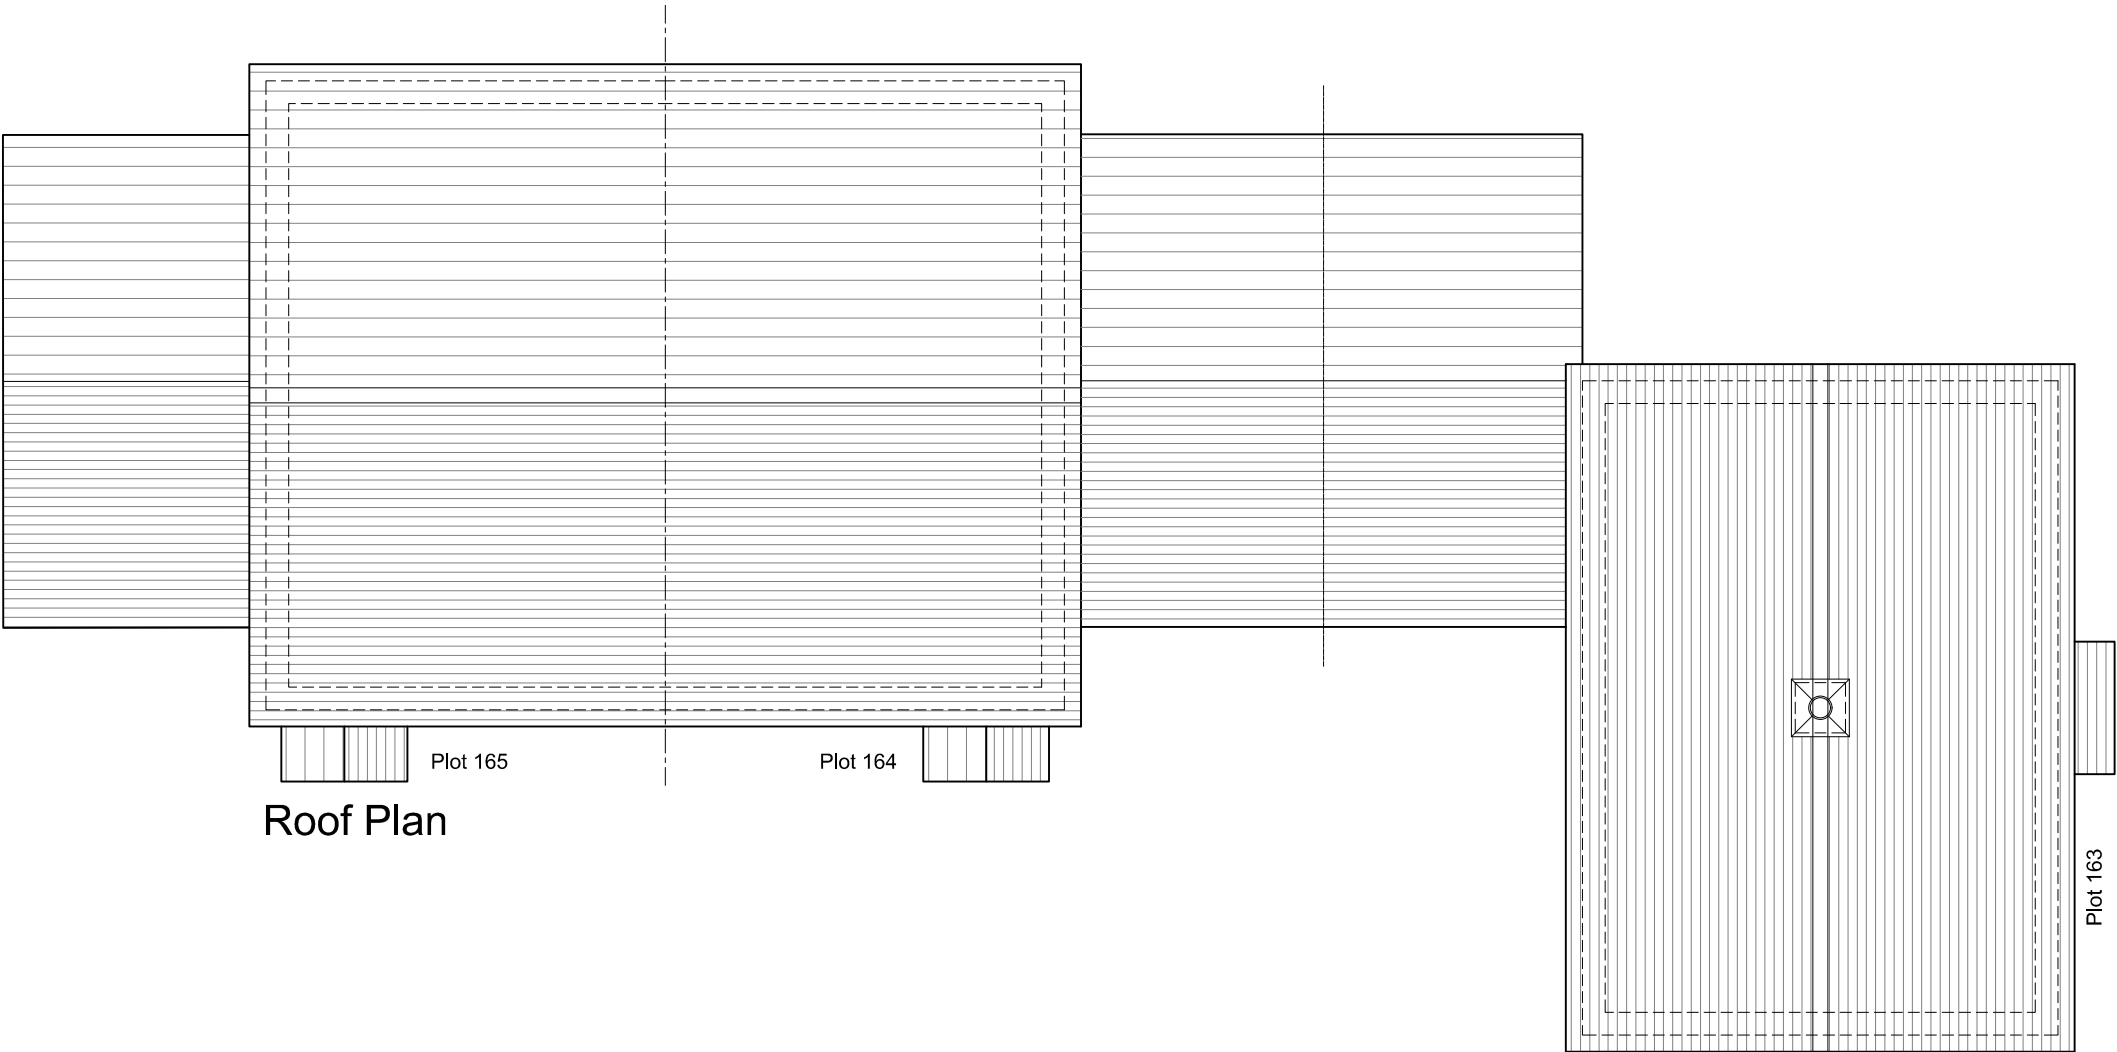

Plots
AS:163 to 165
OPP:

Floor Area :
GF: 37.26 sqm 401.06 sq ft
FF: 37.26 sqm 401.06 sq ft
TOTAL: 74.52 sqm 802.13 sq ft




REV.	DATE	REVISIONS:	By
x	xx/xx/xx	xxxxx	XX

Planning

© COPYRIGHT EXISTS ON THE DESIGNS AND INFORMATION SHOWN ON THIS DRAWING
This drawing may be scaled or cross referenced to the scale bar for planning application purposes only. Do not scale for any other purpose, use figured dimensions only. Subject to site survey and all necessary consents.
All dimensions to be checked by user and any discrepancies, errors or omissions to be reported to the Architect before work commences. This drawing is to be read in conjunction with all other relevant materials.

CLIENT:	Bellway Homes LTD (Wessex)	PROJECT:	Bartons Road, Havant
SCALE:	1:100 (A3 ORIGINAL)	DRAWING:	Block Plan Plots 163 to 165 Elevations
DRAWN:	KLH	17300	P188
DATE:	Jan 2018		—

Broadmede House
Farnham Business Park
Weydon Lane
Farnham
Surrey
GU9 8QT
Tel. 01252 267878
info@osparchitecture.com
www.osparchitecture.com

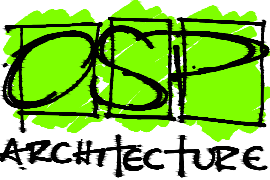

O'KEEFE SCANLON LIMITED