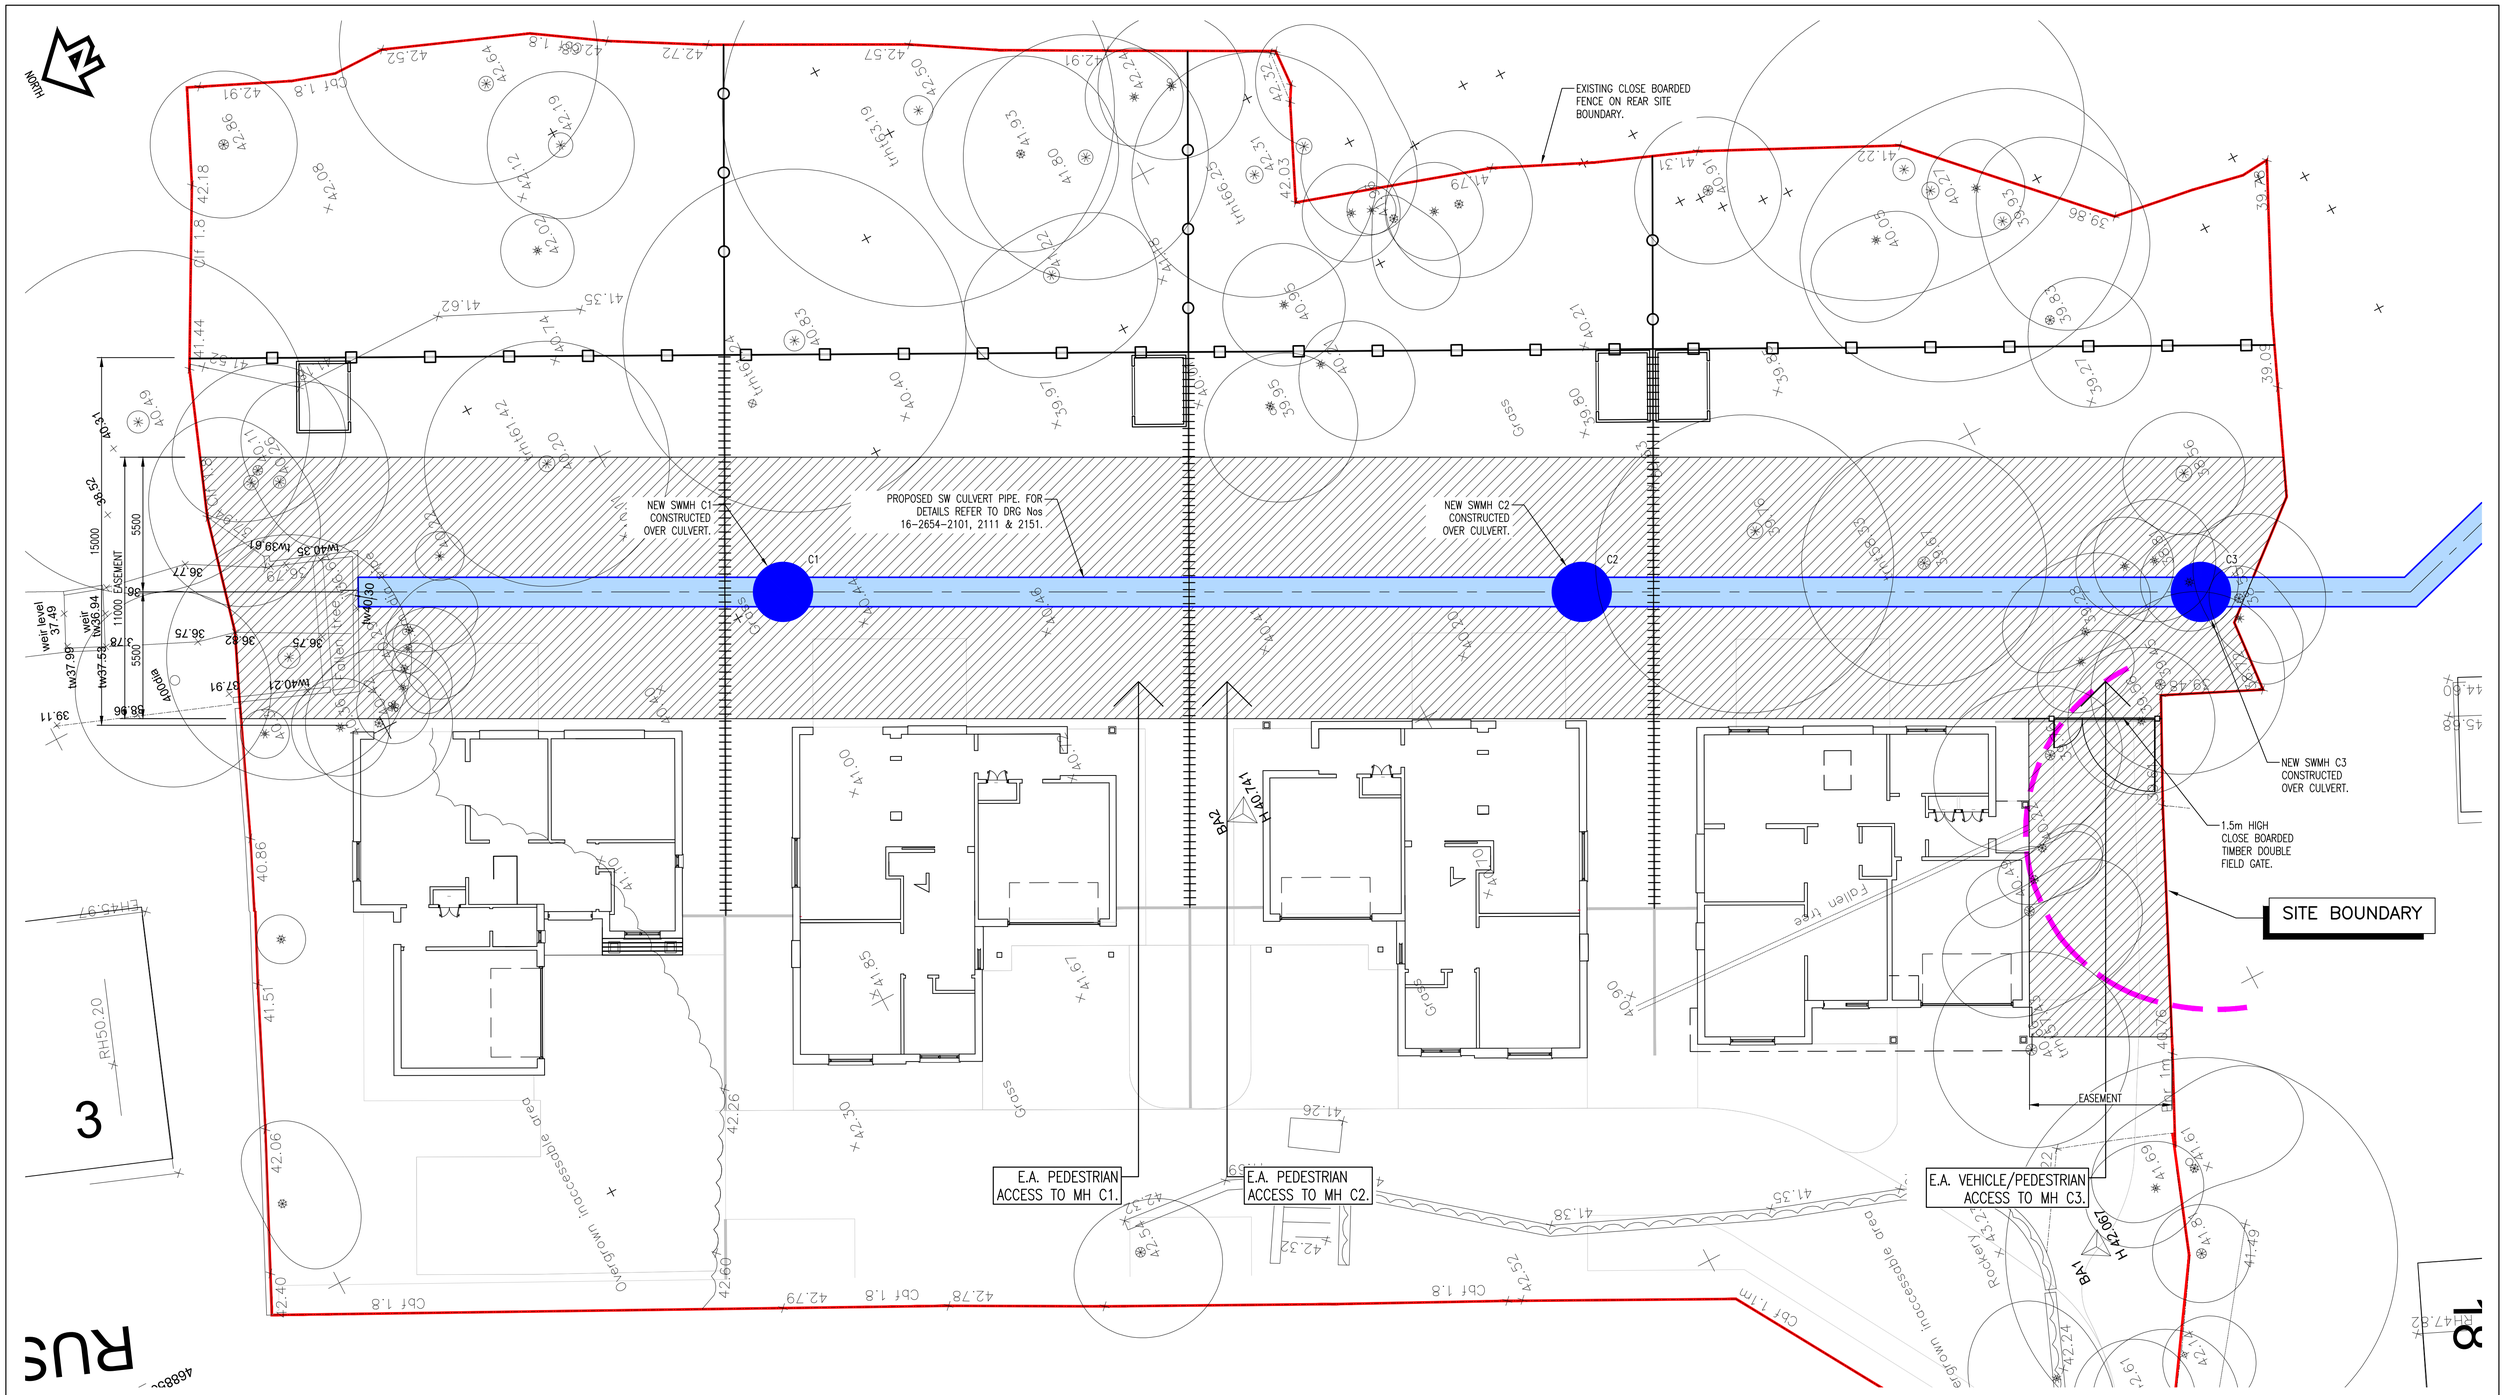

NOTES:

1. THIS DRAWING IS COPYRIGHT AND SHOULD NOT BE REPRODUCED WITHOUT APPROVAL.

2. THIS DRAWING TO BE READ IN CONJUNCTION WITH THE ARCHITECTS DRAWINGS. ANY DISCREPANCIES ARE TO BE BROUGHT TO THE ATTENTION OF BOTH PARTIES IMMEDIATELY.

3. ANY DIMENSIONS/LEVELS INDICATED 'ref.' REFER TO ASSUMED/EXISTING DIMENSIONS WHICH ARE TO BE SITE CHECKED PRIOR TO THE COMMENCEMENT OF ANY WORK.

ALL WORKS IN ACCORDANCE WITH SEWERS FOR ADOPTION 7TH EDITION.

FOR STANDARD DETAILS REFER TO DRG No 16-2654-2153.

KEY:

- 1.2m HIGH – 3 RAIL FENCE.
- 1.2m HIGH – 2 RAIL FENCE.
- 1.8m HIGH – CLOSE BOARDED FENCE WITH REMOVABLE PCC POSTS & FENCE PANELS.
- E.A. EASEMENT. 24 HOURS A DAY, 365 DAYS A YEAR.

ALL EXISTING LATERAL PIPE CONNECTIONS TO EXISTING CULVERT TO BE REINSTATED WITH NEW PROPOSED CULVERT.

PRELIMINARY

Version	Amendment	Revised by and date	Checked by and date	Approved by and date
P3	PRELIMINARY	HDL/09.18	HDL/09.18	HDL/09.18
P2	PRELIMINARY	HDL/01.18	HDL/01.18	HDL/01.18
P1	PRELIMINARY	HDL/01.18	HDL/01.18	HDL/01.18

ORIGINAL DRAWING SIZE – A1

CAD REF.

X-REFS:

HAMILL DAVIES LIMITED
Consulting Civil and Structural Engineers

Client: PETER ERNEST HOMES LTD.

Project: 15 BILLETT AVENUE, WATERLOOVILLE

Drawing Title: CULVERT WORKS – ENVIRONMENT AGENCY EMERGENCY & INSPECTION ACCESS LAYOUT

Purpose: PRELIMINARY

Drawn: HDL

Designed:

Scale: 1:125 @ A1

Issuing Office: SWANMORE

Telephone: 01489 893 596

Drawing Number: 16-2654-2102

Version: P3