

PROPOSED SIDE AND REAR ADDITIONS.
8, BROOKMEAD WAY, LANGSTONE, HANTS.

FOR MR & MRS J. DUNAWAY.

PROPOSED FIRST FLOOR

A CAVITY TRAY AND LEAD FLASHING IS REQUIRED AT THE JUNCTION OF THE NEW ROOF OF THE FAMILY ROOM AND THE EXISTING CAVITY WALLS OF THE HOUSE.

STUDWORK WELL BRACED 100x50MM TIMBER BUILT OFF DOUBLE JOISTS AS REQUIRED INSERT 100MM THICK SOUND DEADENING QUILT MINIMUM DENSITY 10KG/M³. 12.5MM PLASTERBOARD AND SET BOTH SIDES.

NEW SINGLE STACK PLUMBING TO BS 5572 USE 75MM DEEP SEAL TRAPS, SVP TO TERMINATE A MINIMUM OF 900MM ABOVE THE NEAREST OPENING WINDOW. PROVIDE A RODDING ACCESS POINT AT THE BASE OF THE STACK


1.8mx1.2m

ALL NEW WINDOWS TO STUDY AND BEDROOM TO BE A MINIMUM OF 850x500MM FOR ESCAPE PURPOSES.

2.0mx1.2m

HAVANT BOROUGH
COUNCIL
30 NOV 2018
RECEIVED

date nov 18
scale 1:50

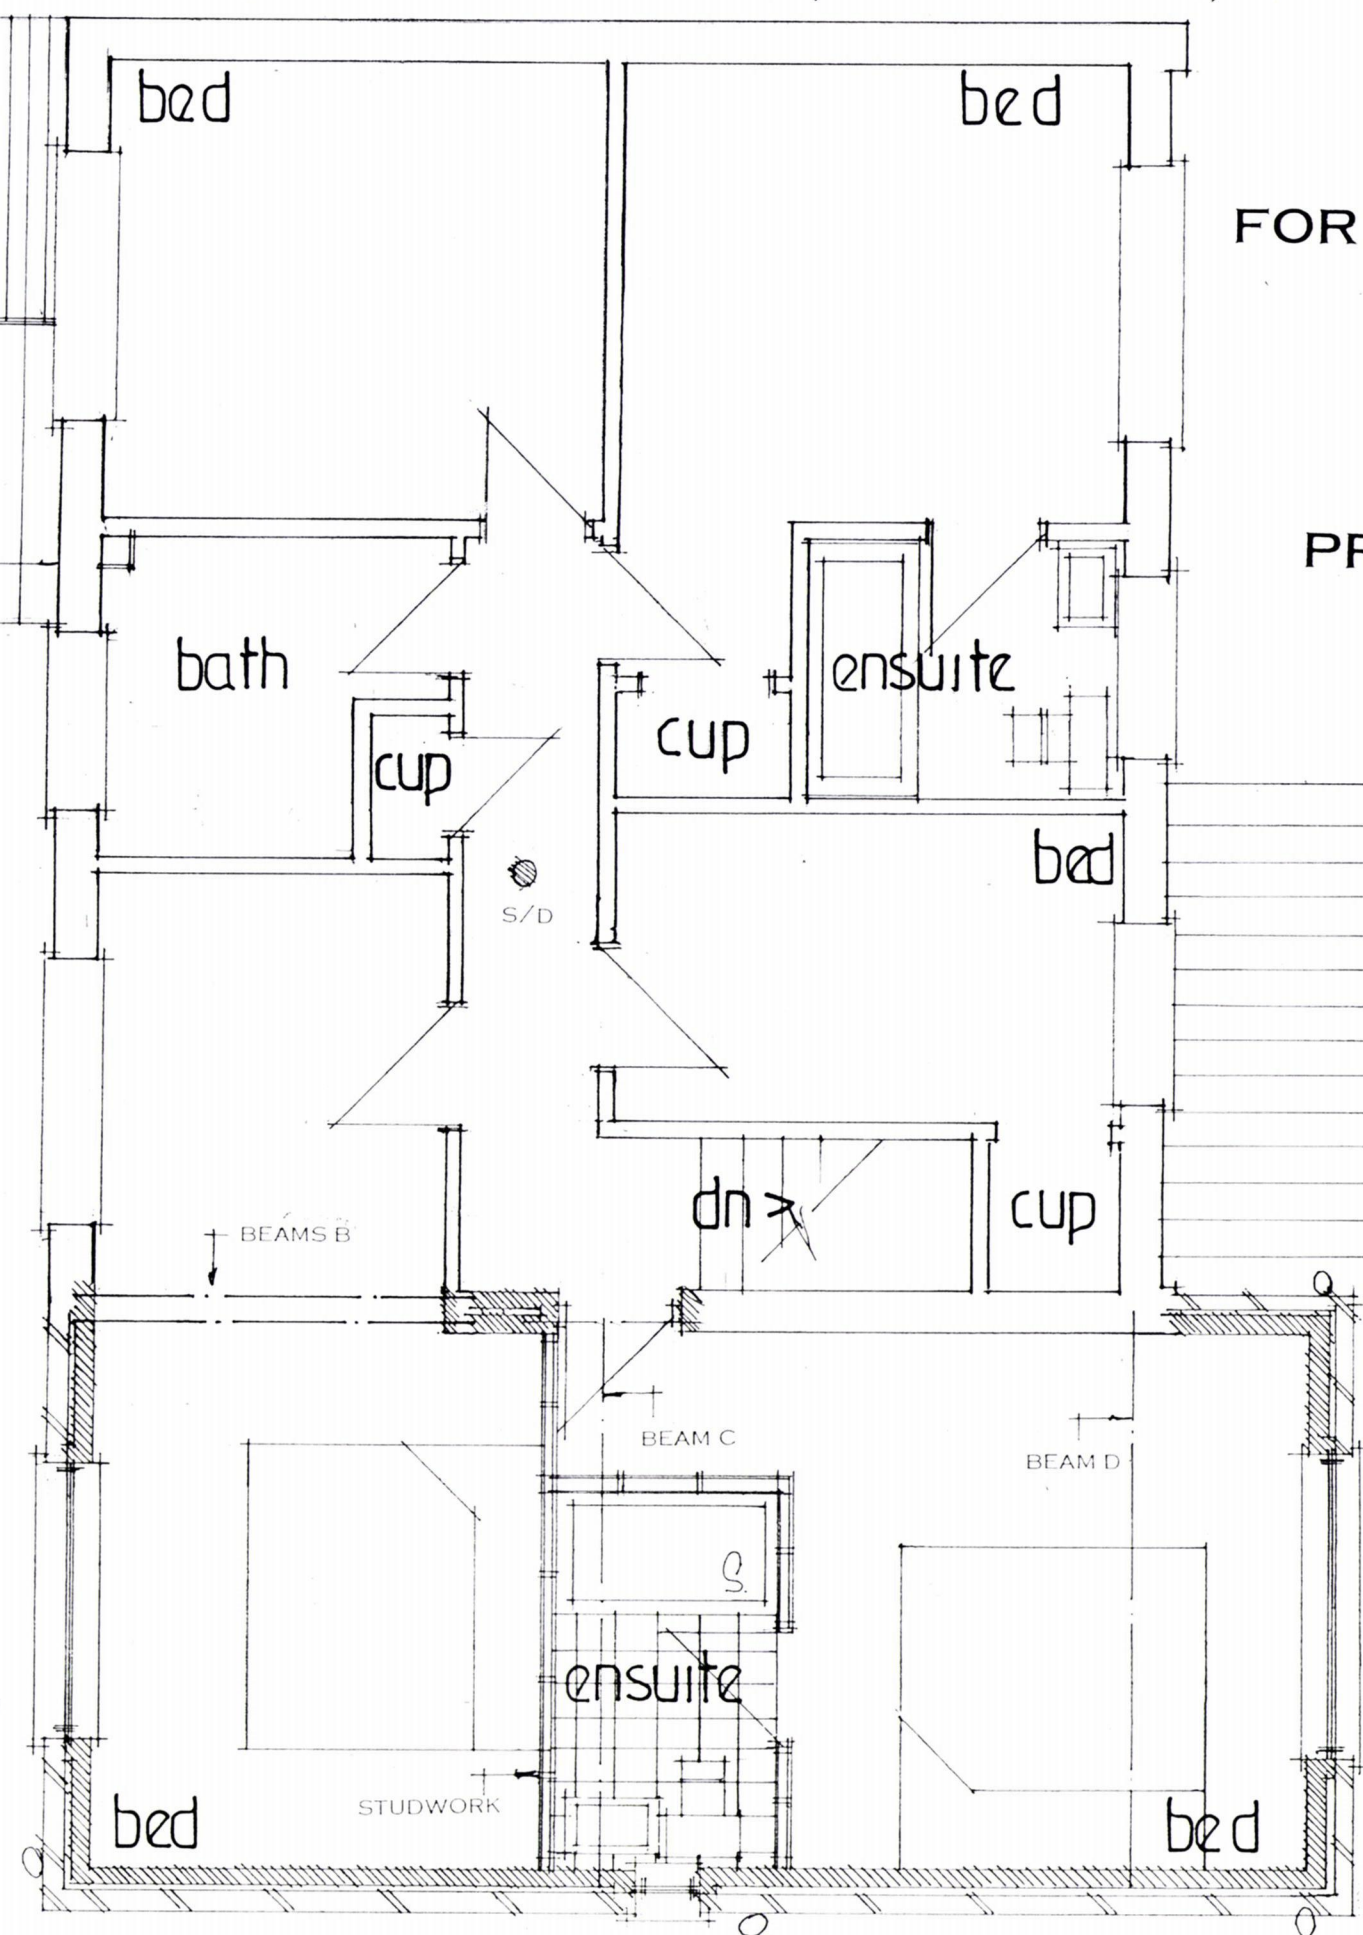

450mmx1.0mm FROSTED

PETER J. WALKER
ISLAND DESIGN
182 SEAFRONT, HAYLING ISLAND, HANTS
PO11 9AN
TEL: 02392467571