


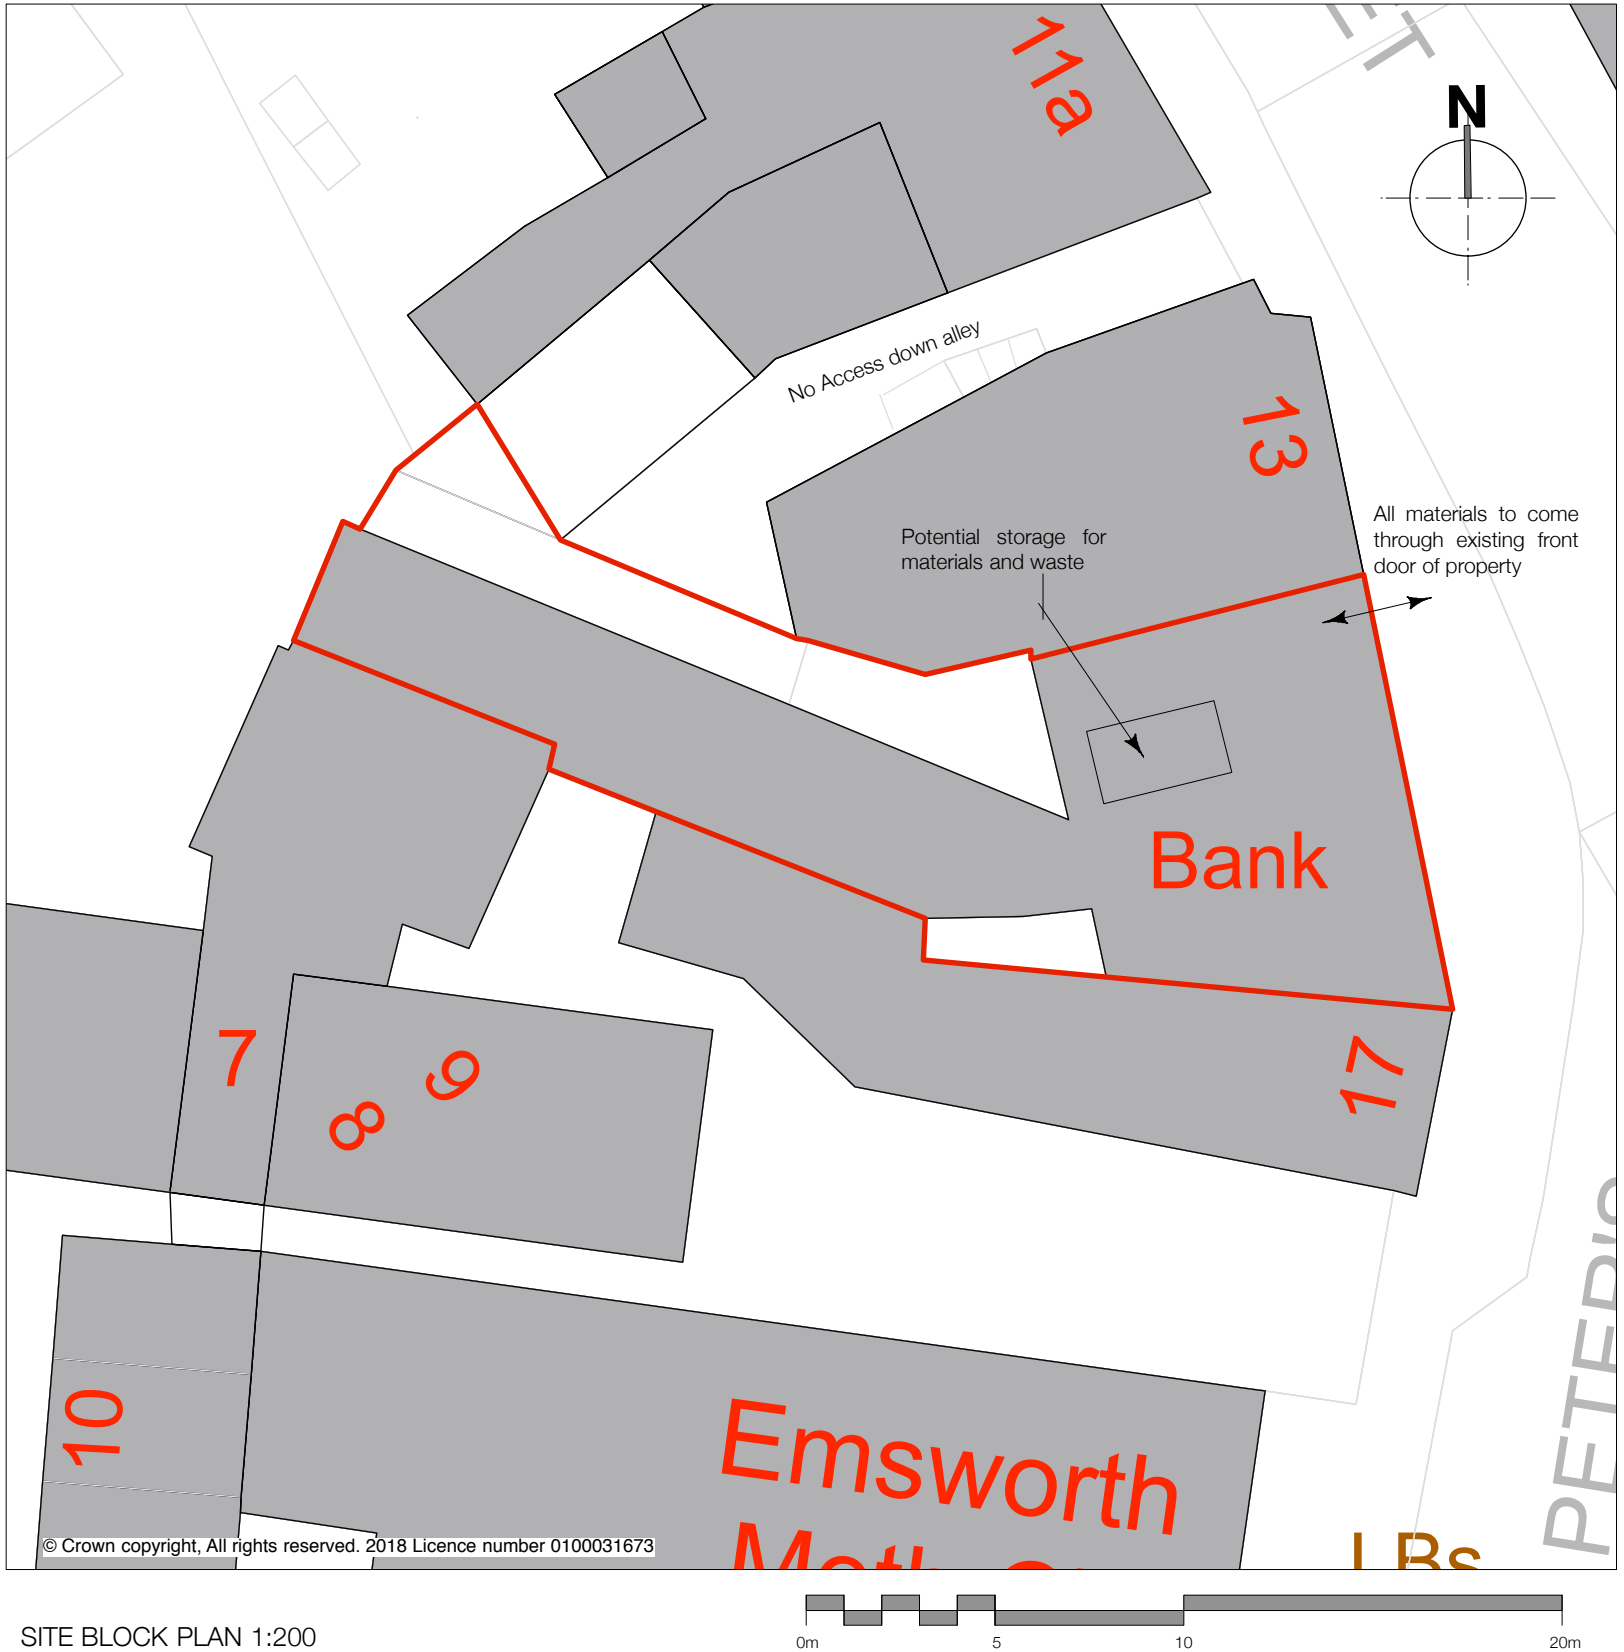

DO NOT SCALE FROM THIS DRAWING.
Scaling only for Local Authority purposes. Dimensions to be checked on site. All dimensions are in millimetres unless stated. Report all discrepancies.

This drawing and information displayed is the confidential property of The Goddard Partnership Limited and shall not be copied or used for any purpose without the written consent of the company.

© The Goddard Partnership Limited. All Rights Reserved

Revisions:

The Goddard Partnership

Historic Buildings and Architectural Design Consultants

The Old Fire Station
Upper Basingwell Street
Bishop's Waltham
Hampshire
SO32 1PF

t: 01489 890629

e: office@thegoddardpartnership.com

w: www.thegoddardpartnership.com

Client	Winnicott Property Holdings Ltd
Project	15 High Street, Emsworth
Drawing	Location & Block Plan Contractors Parking & Materials Storage
Scale	1:1250/ 1:200 @ A3
Date	OCT 2018
Drawing No.	1067/2/105
Revision	P1