



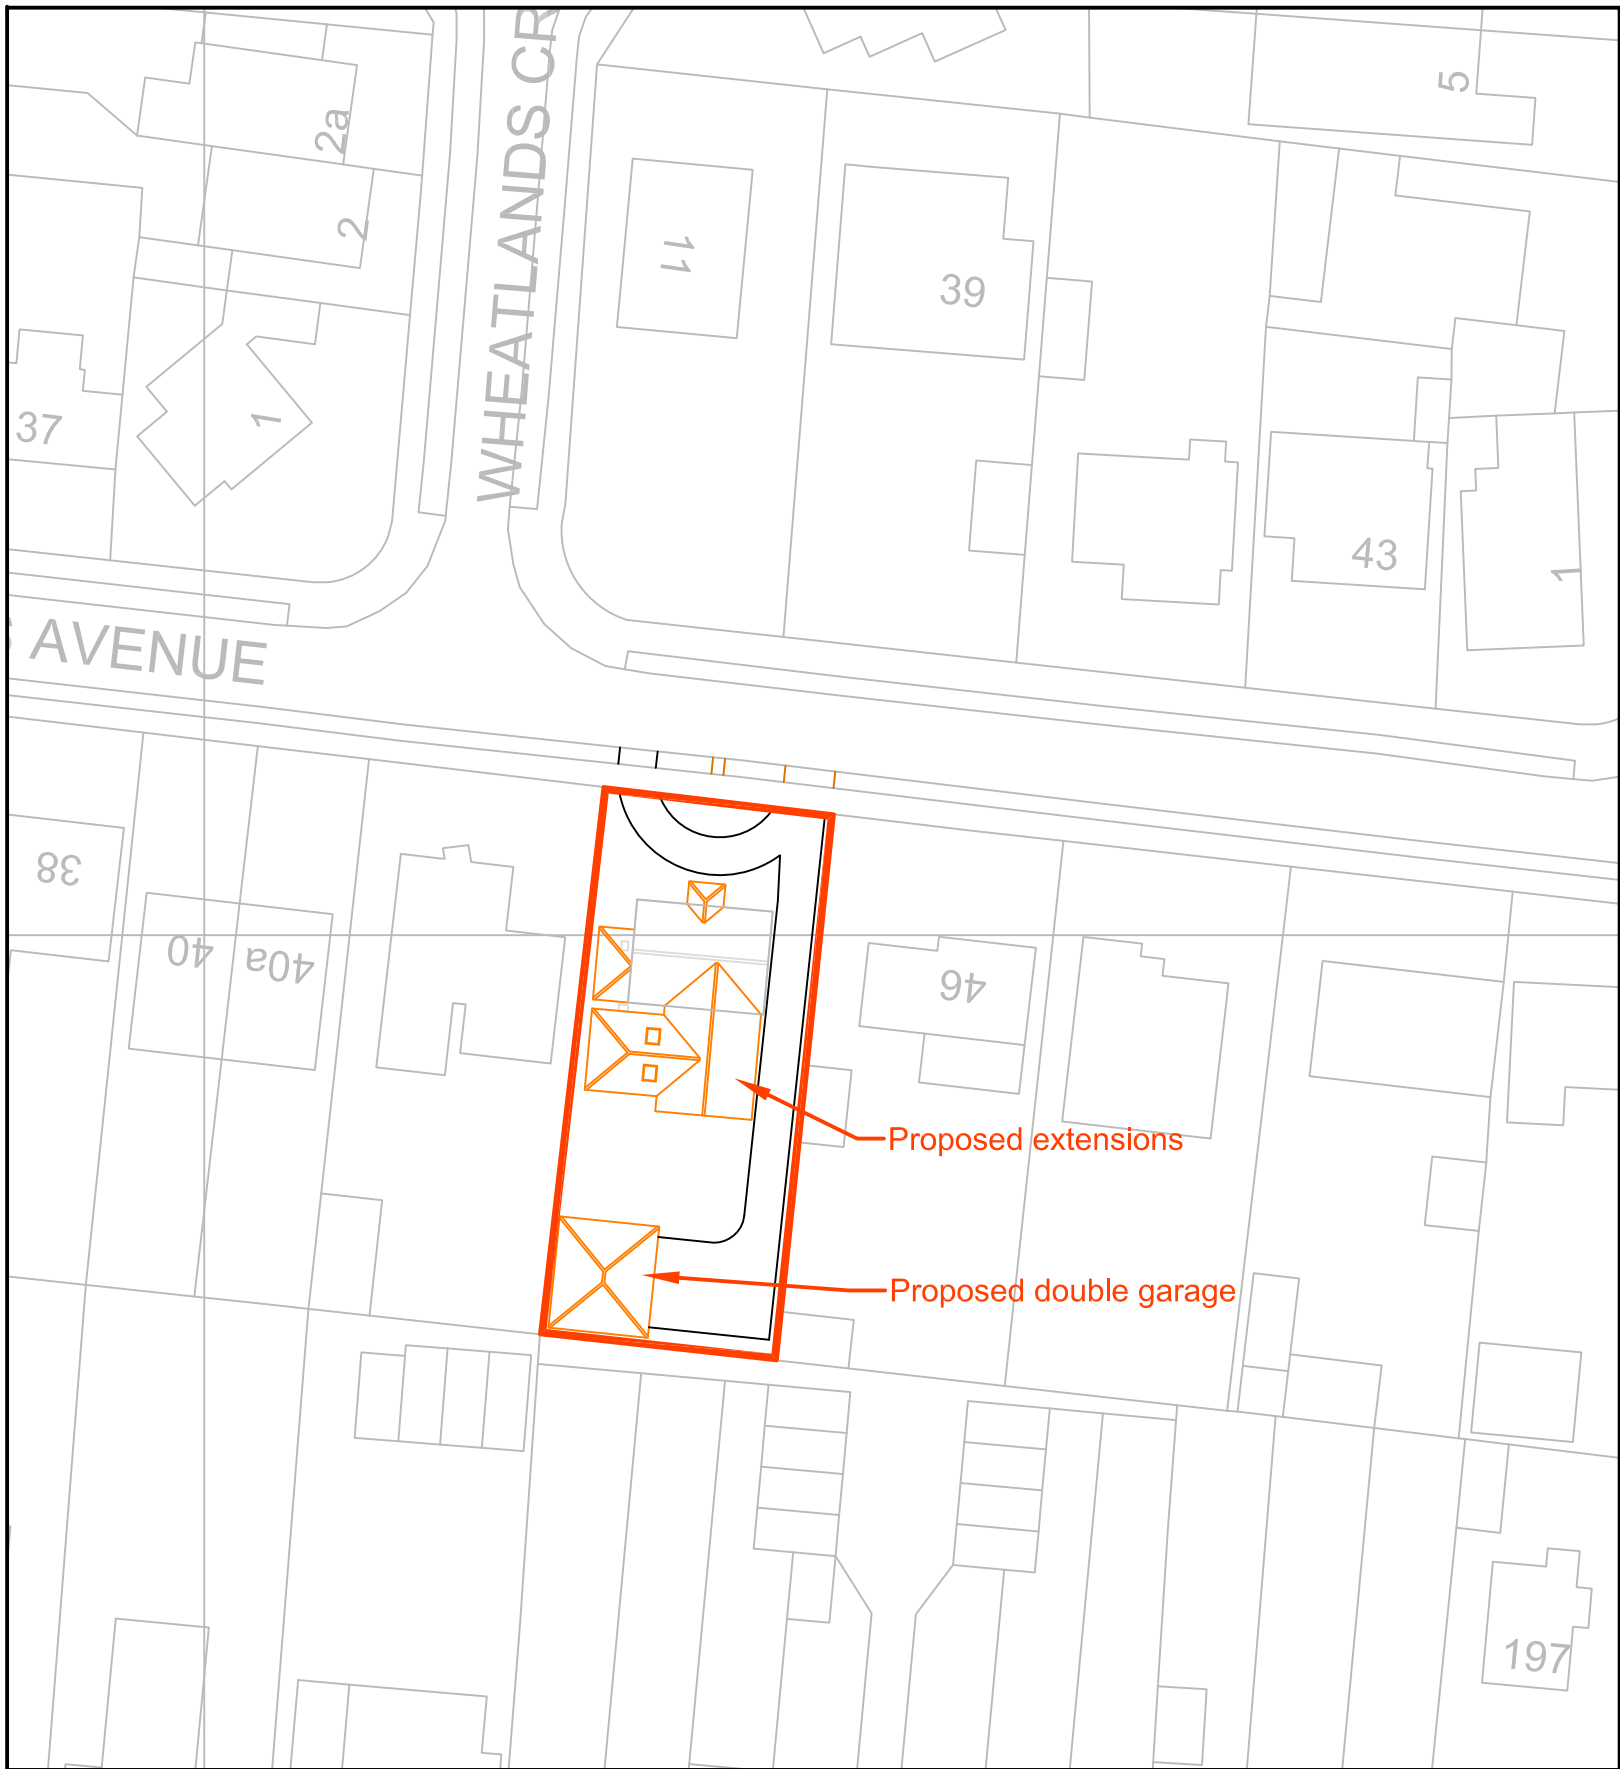

OS Serial No OI 1269836
Mapping supplied by:
Latitude Mapping Limited

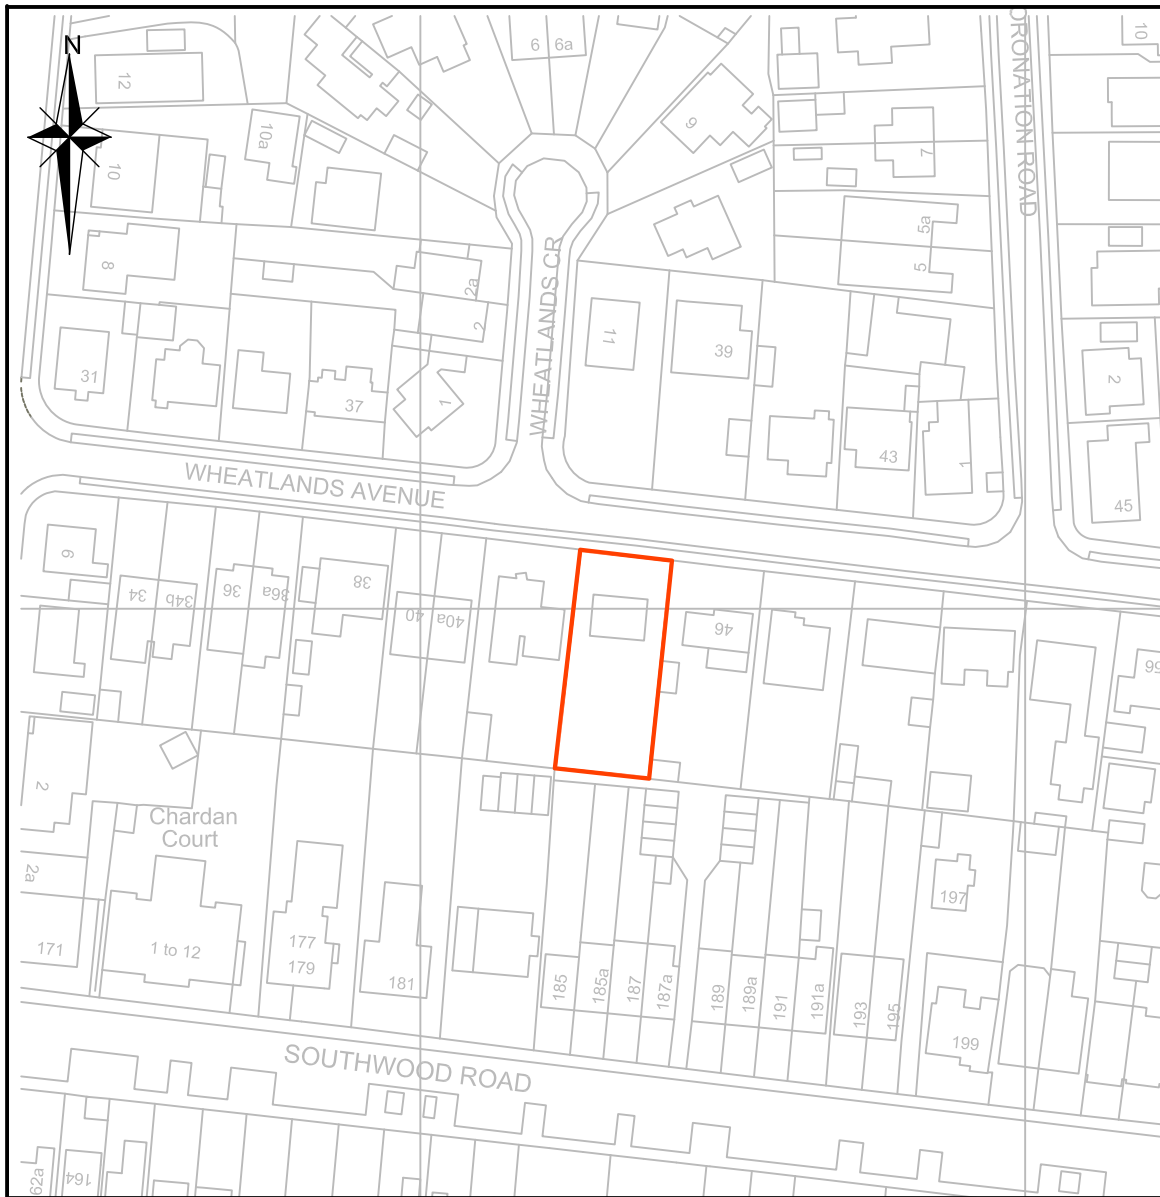

Architectural & Civil Engineering Design
143 Station Road, Liss, Hants. GU33 7AJ
Tel 01730 894988
e-mail: enquiries@acedesigns-ltd.co.uk
www.ace-designs.co.uk

Job Title
Proposed extensions and new double
garage at 44 Wheatlands Ave, Hayling Island
Drawing Title
Site and Block Plan

Client
Mr P Wallace

Scale
1/1250:1/500@A3
Drawn
EV
Job No
180901

Date
Oct 18
Checked
GG
Drawing No
180901/01

Designed
GG
Approved
Rev