


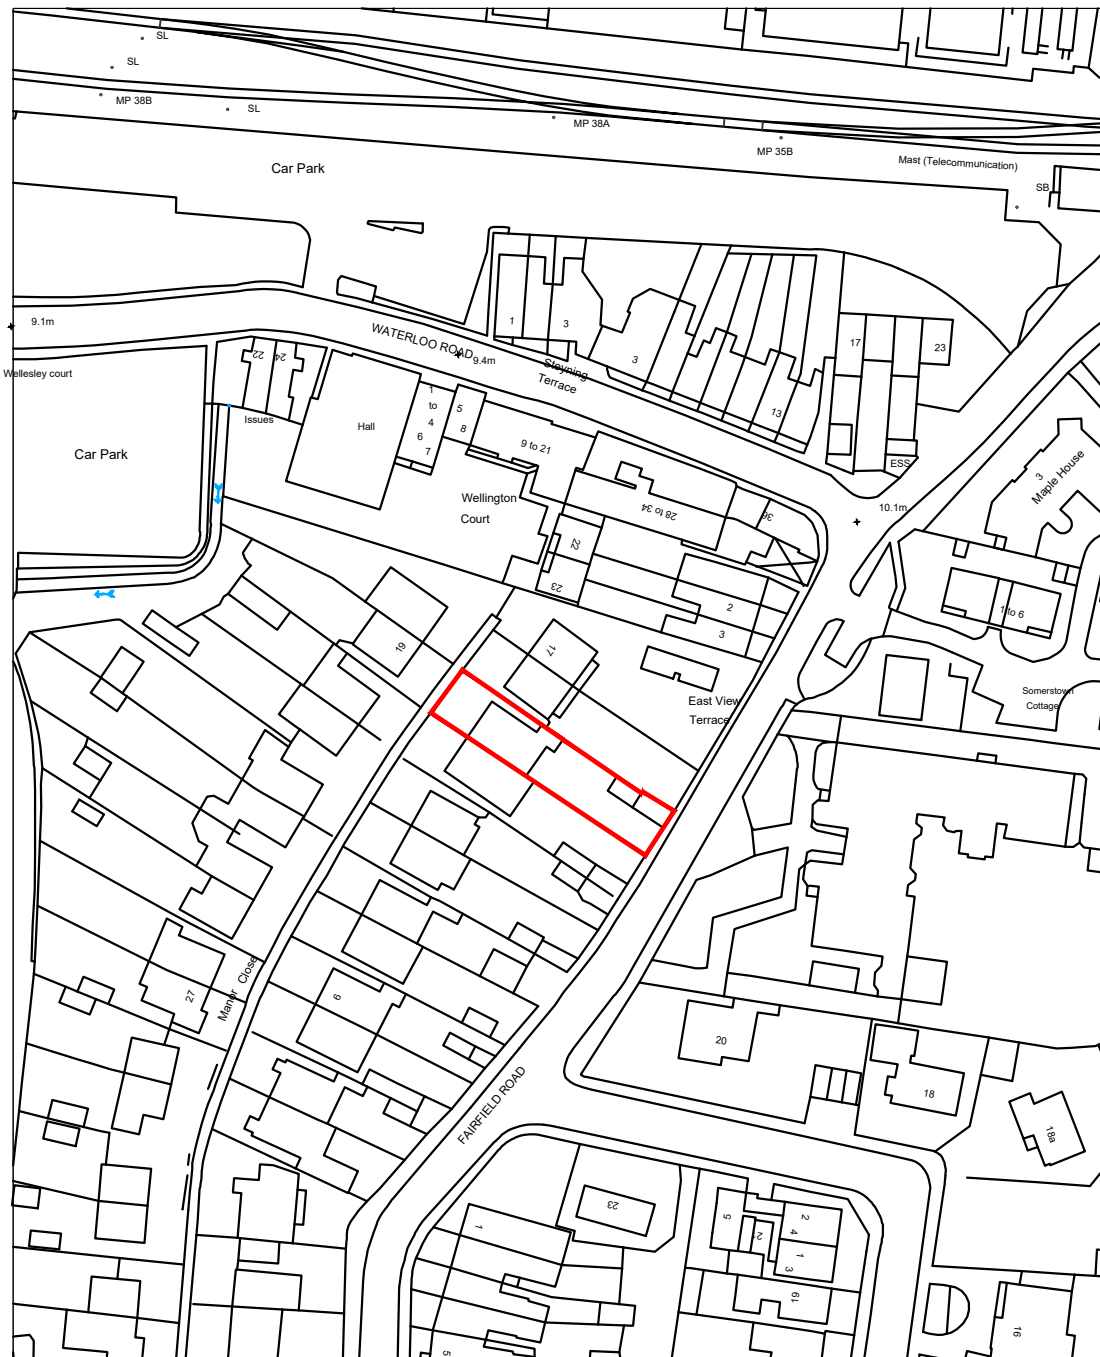

Location Plan: 1:1250



Block Plan: 1:500

15 Manor Close,
Havant,
Hampshire,
PO9 1BD

SITE PLANS

Revisions a) Note/Date/Initial
b)
c)

© Crown Copyright
All right reserved
Reproduced by Permission
Licence No.100046837

CAD

Critchley Architecture And Design
Contact: 02392 474 919 | info@caad.online

The Old Brewery, 15E South Street, Havant, PO9 1BU




Scale A3 = As Shown
Drawn OS
Date 01/05/18


18040-101⁰

0m 10m 20m 30m 40m 50m

0m 10m 20m 30m 40m 50m

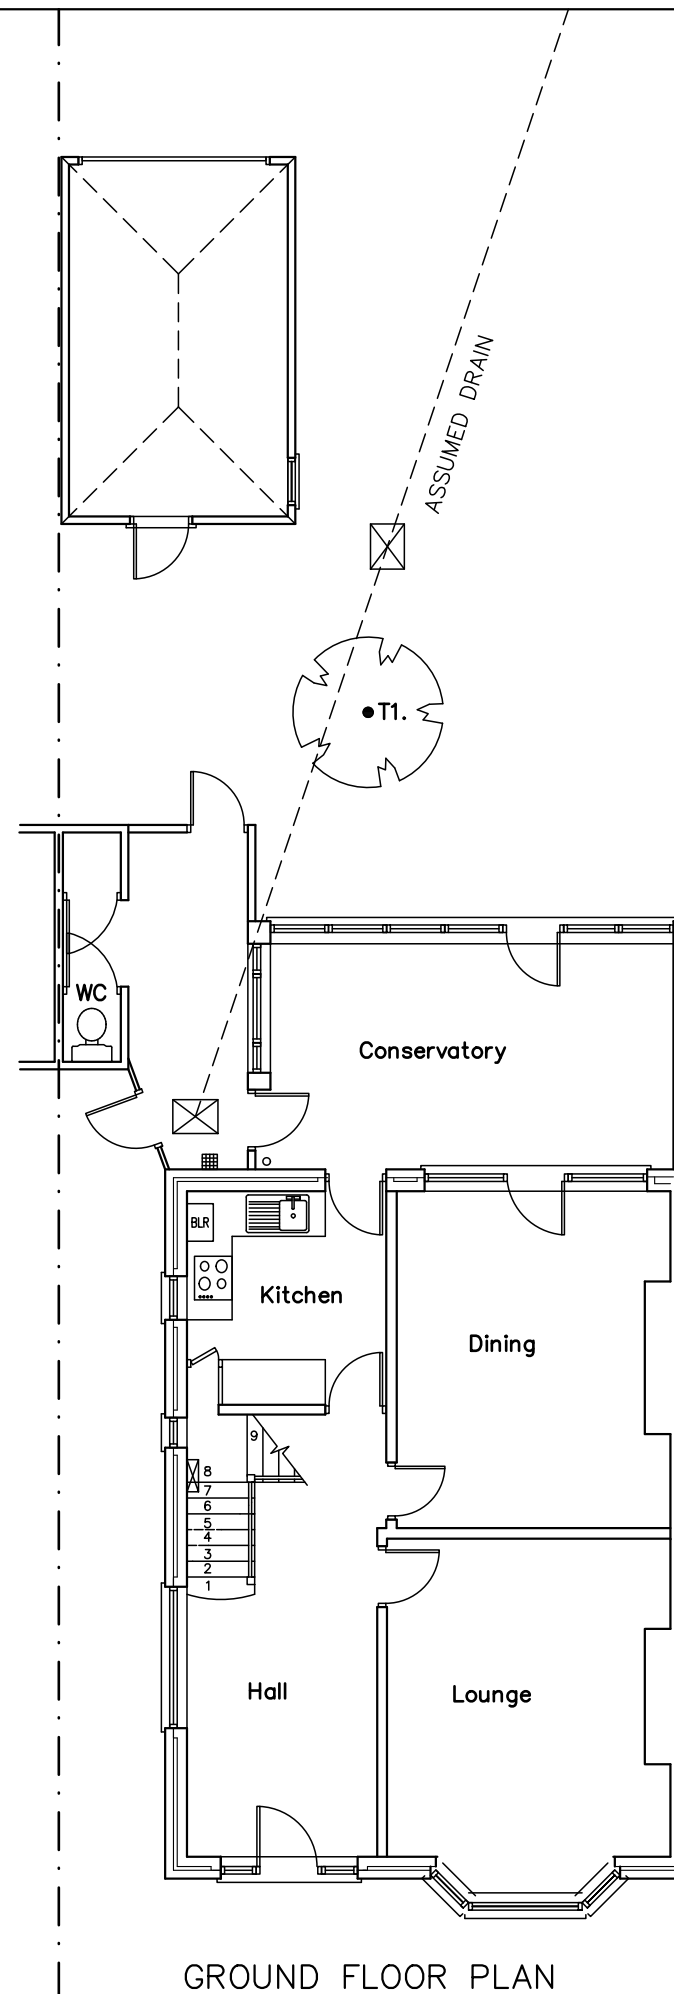

GROUND FLOOR PLAN

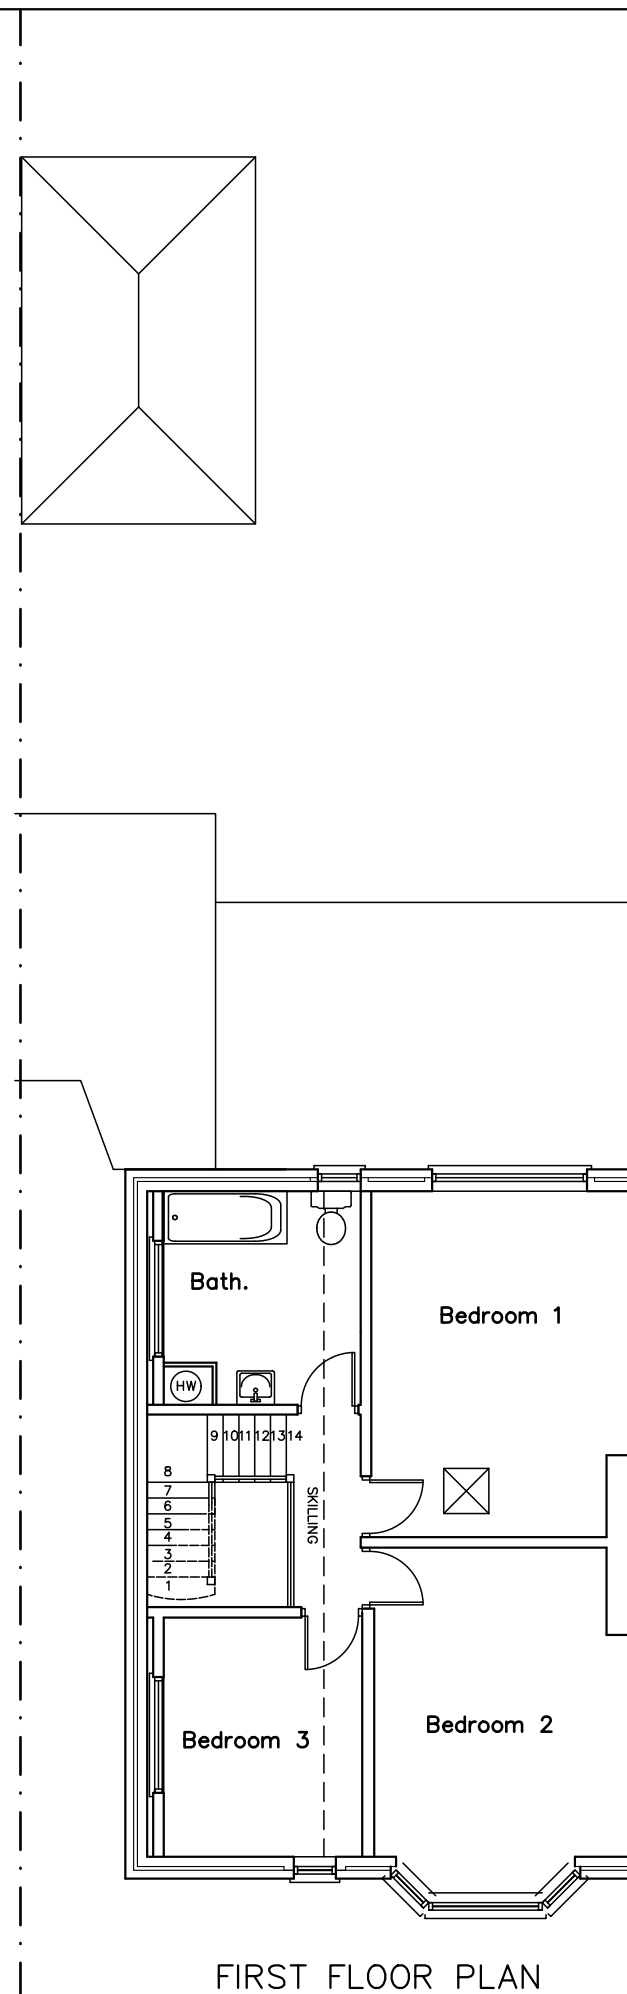

FIRST FLOOR PLAN



15 Manor Close
Havant
Hampshire
PO9 1BD

SURVEY PLANS

CAAD

Critchley Architecture And Design
Contact: 02392 474 919 | info@caad.online

The Old Brewery, 15E South Street, Havant, PO9 1BU

Revisions

- a) Drain line updated.
10/05/18. JHL
- b) Drain line and landscape
updated. 21/05/18. AJB
- c)
- d)

Scale A3 = 1:100
Drawn AJB
Date 01/05/18

18040-201



B

20m

40m

60m

80m

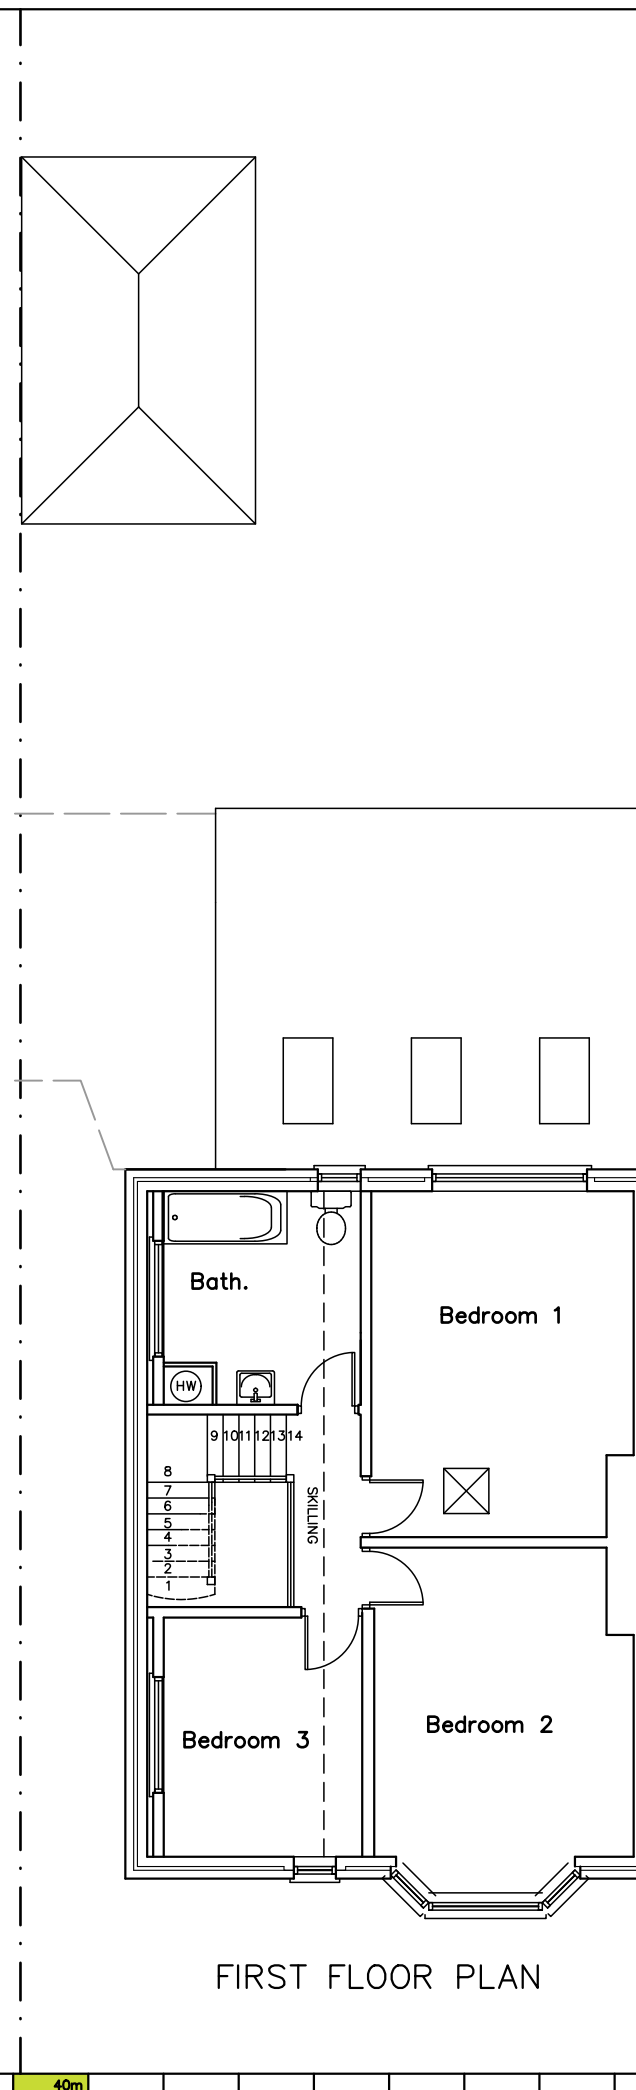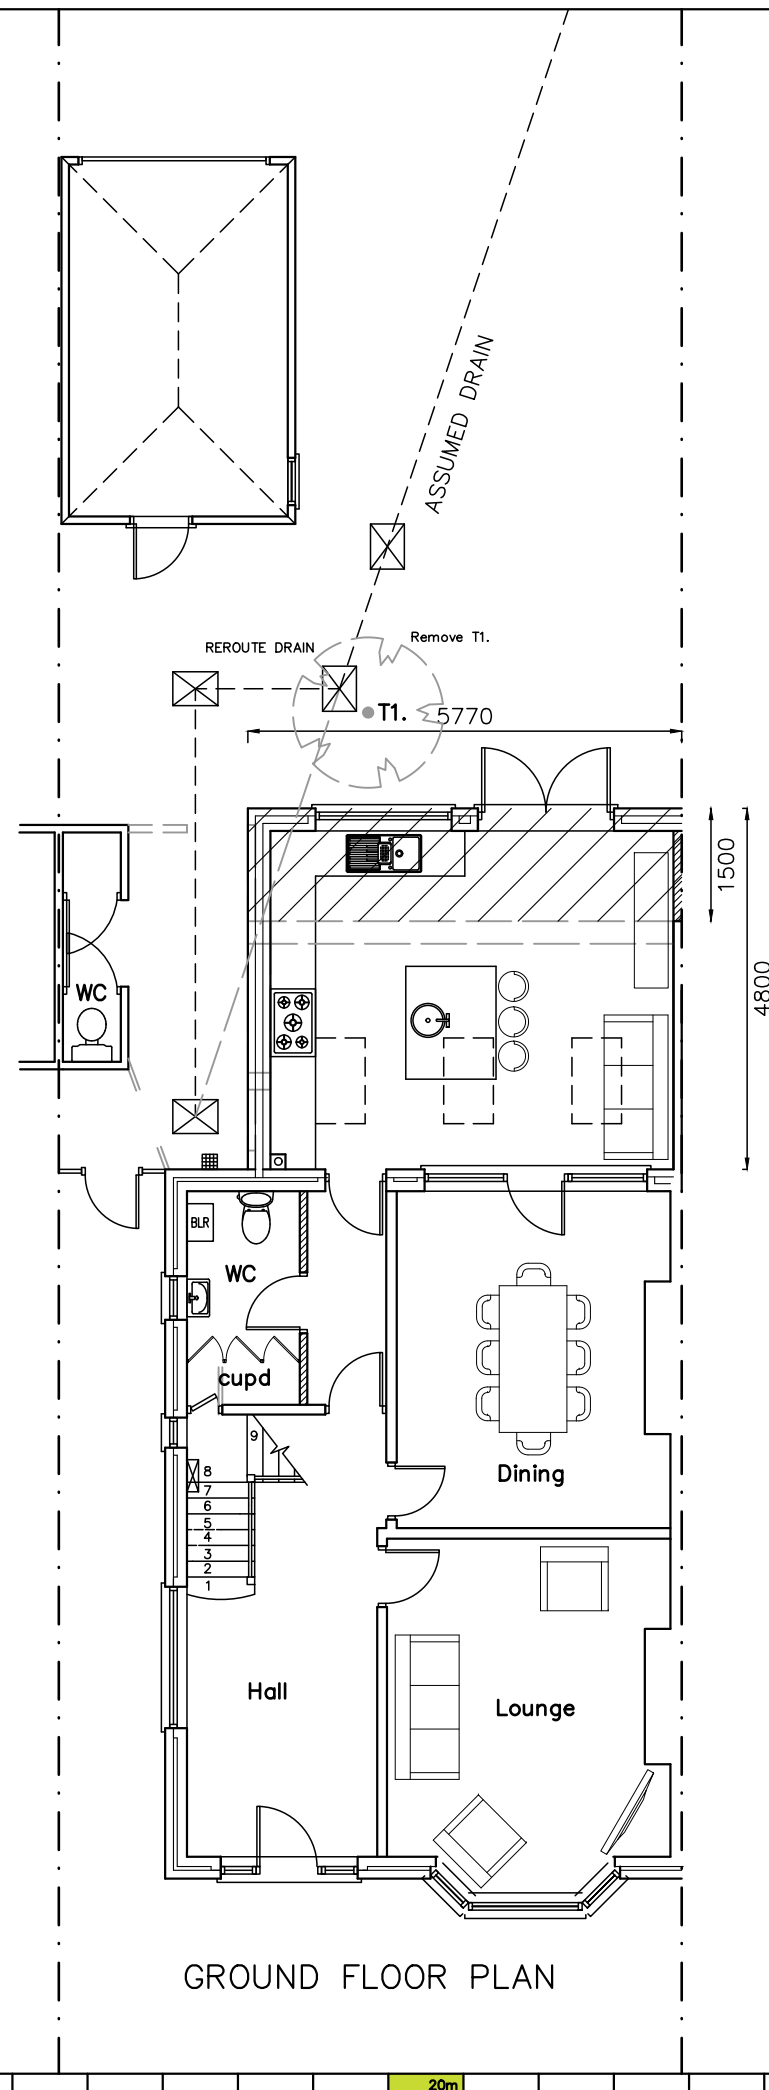

15 Manor Close
Havant
Hampshire
PO9 1BD

PROPOSED
PLANS



Critchley Architecture And Design
Contact: 02392 474 919 | info@caad.online

The Old Brewery, 15E South Street, Havant, PO9 1BU

Revisions

- a) Client revisions.
14/05/18. JHL
- b) Client revisions.
21/05/18. AJB
- c)
- d)

Scale A3 = 1:100
Drawn AJB
Date 08/05/18

18040-401

B

20m

40m

60m

80m