


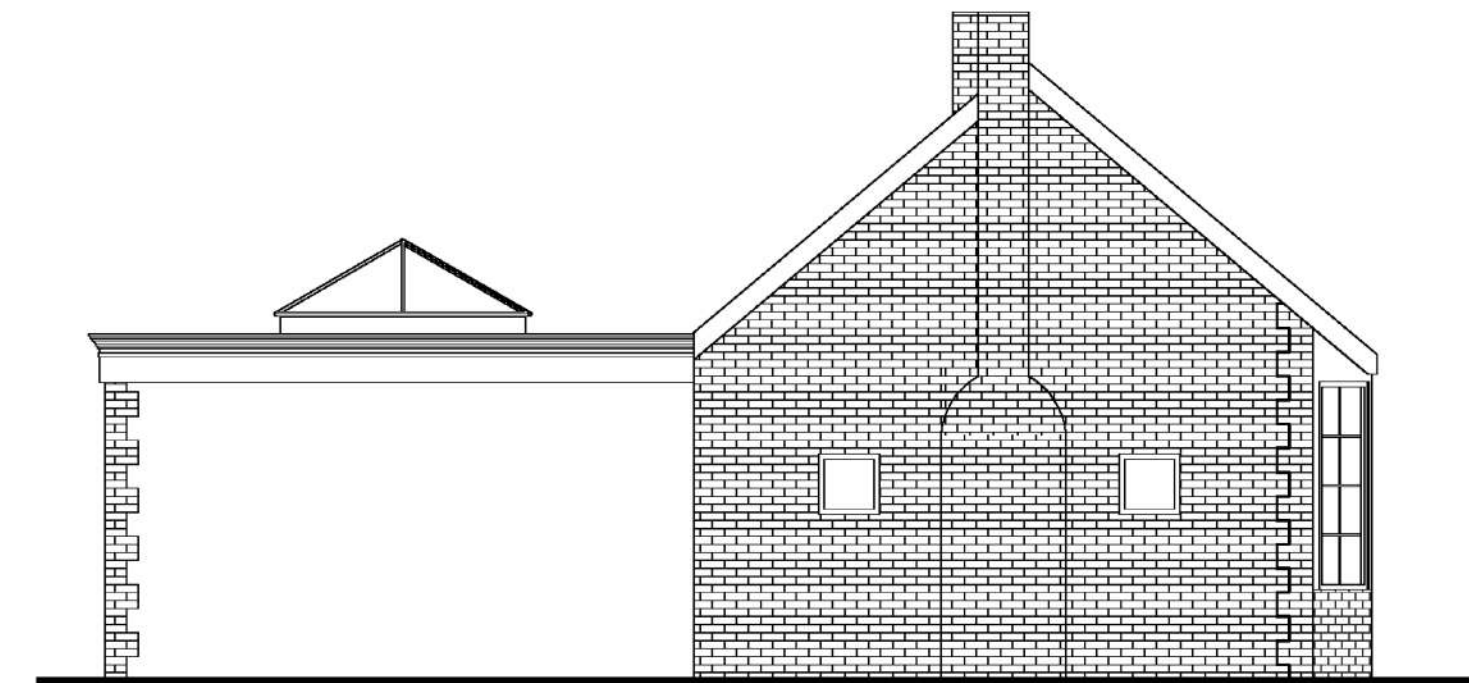

Proposed NW Elevation
1 : 100



Proposed NE Elevation
1 : 100





Proposed SE Elevation
1 : 100

Existing brick
exterior walls are
mostly painted white



Extension walls
to be white
rendered with
Brick Quions to
match existing

Proposed SW Elevation
1 : 100

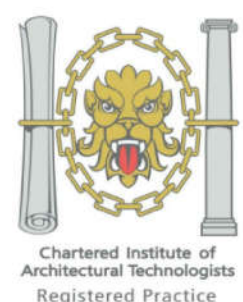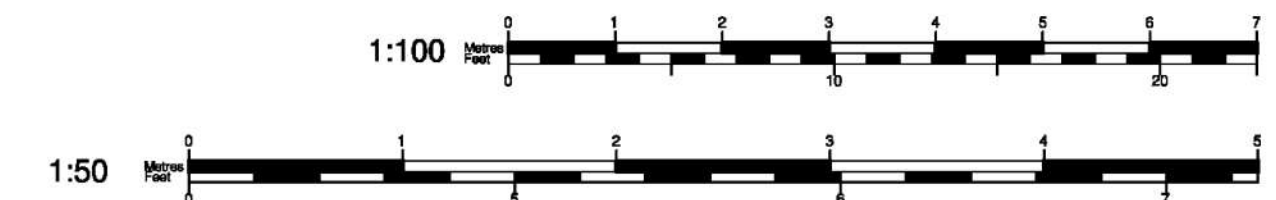

Tel: 0800 6127 664
www.yourhomeplans.co.uk

Your Home Plans



These drawings are for approval purposes. Materials and products should not be ordered based on scaling from drawings as errors may occur along existing building lines. All measurements and supporting elements are to be checked on site. Refer to Your Home Plans if any discrepancies are found.

Mr & Mrs Stanley
23 Rowan Avenue
Waterlooville
Hampshire
PO8 8AZ

Proposed Elevations

Project number	23ROW-19	A102
Date	25th January 2019	
Drawn by	JG	
Checked by	Checker	Scale
		1 : 100