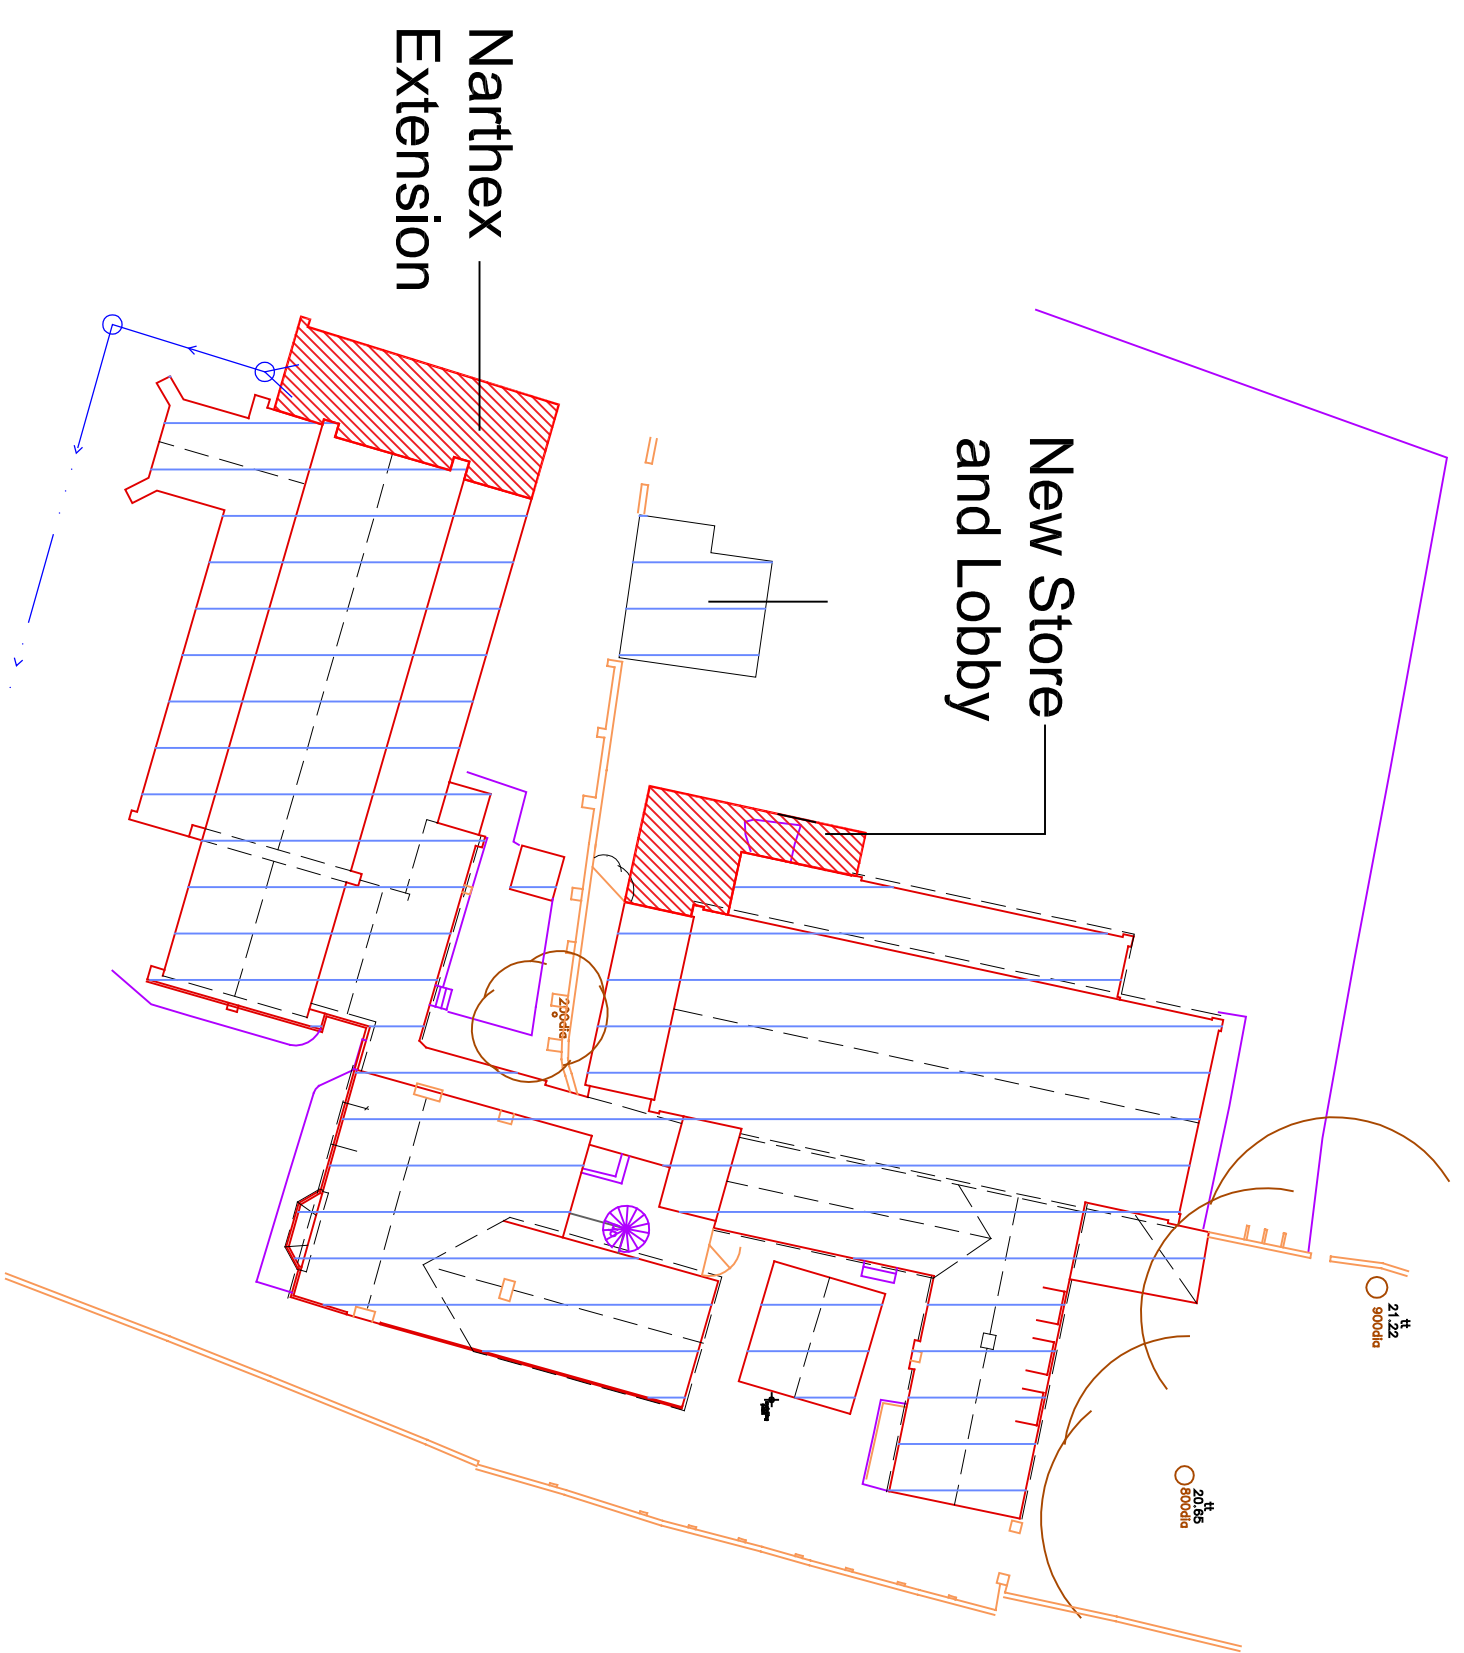
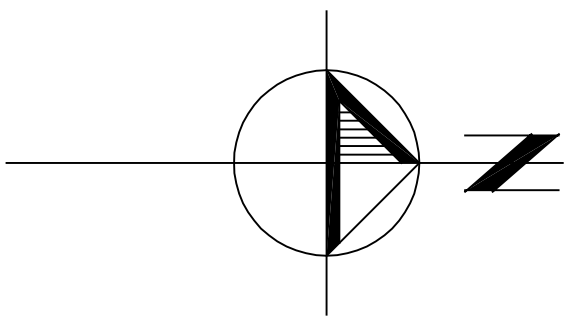


Existing Plan.
Scale 1:100

REV	DATE	NOTES	BY
D	24.10.18	Two existing car park spaces behind garages shown	LH
C	18.10.18	Drawing revised to include Church	LH
B	05.06.18	Drawing split to existing and proposed. Car park layout shown	LH
A	24.05.18	Landscape added. Extension increased.	LH

PLANNING APPLICATION

Do not scale from this drawing - all dimensions to be checked on site

the

aed

practice

mail@aedpractice.co.uk

www.aedpractice.co.uk

Copyright © The AED Practice Limited 2016

CHURCH HALL AND MEETING ROOMS
ST JOSEPH CATHOLIC CHURCH,
WEST STREET, HAVANT, PO9 1LP
EXISTING PART PLAN & CAR PARK
Scale: 1:50@A1 Date: 21.05.18
Dwg No: PD1802/PL03 Rev: D