




PROPOSED ELEVATION 1

Scale 1:50 @ A1

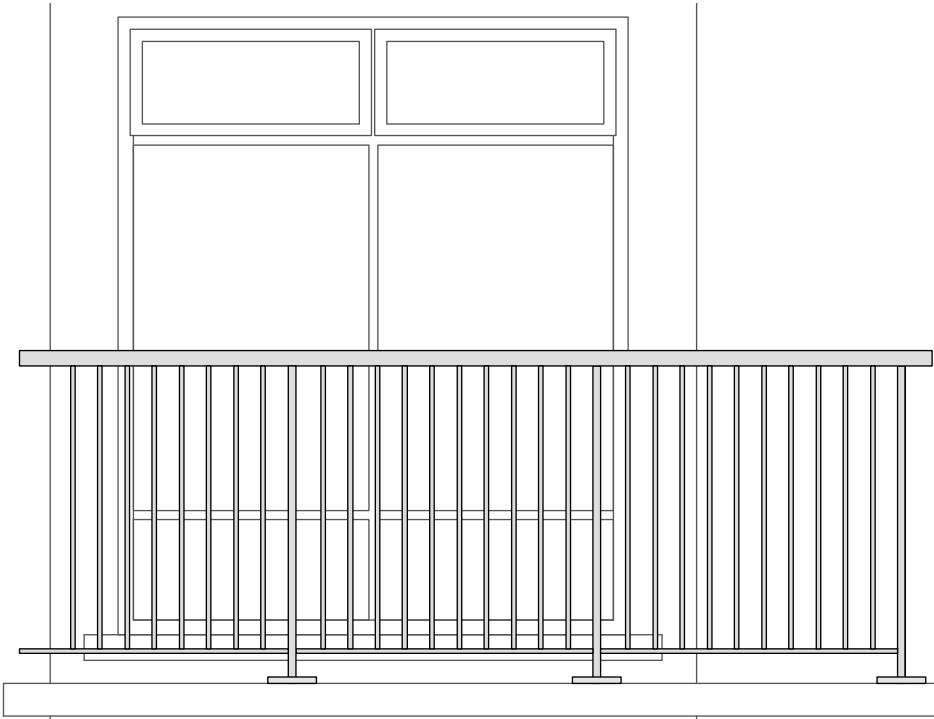

PROPOSED BALCONY RAILING FRONT VIEW TYPE 1

Scale 1:25 @ A1



PROPOSED BALCONY RAILING TYPE 2

Scale 1:25 @ A1



KEY PLAN
NTS

PROPOSED ELEVATIONS: ELEVATION 1 VICTORIA ROAD (BLOCK 138-160)



 Kendall Kingscott		Project		Drawing Title	
Chartered Architects Chartered Building Surveyors Interior Designers CDM Services		Balcony Replacement Works		Proposed Elevations: Elevation 1 Victoria Rd Emsworth (Block 138-160)	
3 GP Centre, Yeoman Road, Ringwood, Hampshire, BH24 3FF		Client		Project Number	
+44 (0)1425 472 833 www.kendallkingscott.co.uk		The Guinness Partnership		Revision	
Scale 1:50		Paper Size A1		Filename 180641.vwx	
Date 31/08/18		Drawn EN		Checked AL	
© Copyright		Status		PLANNING	
Check all dimensions and levels on site					