


23 Kingscote Road - 2231.18

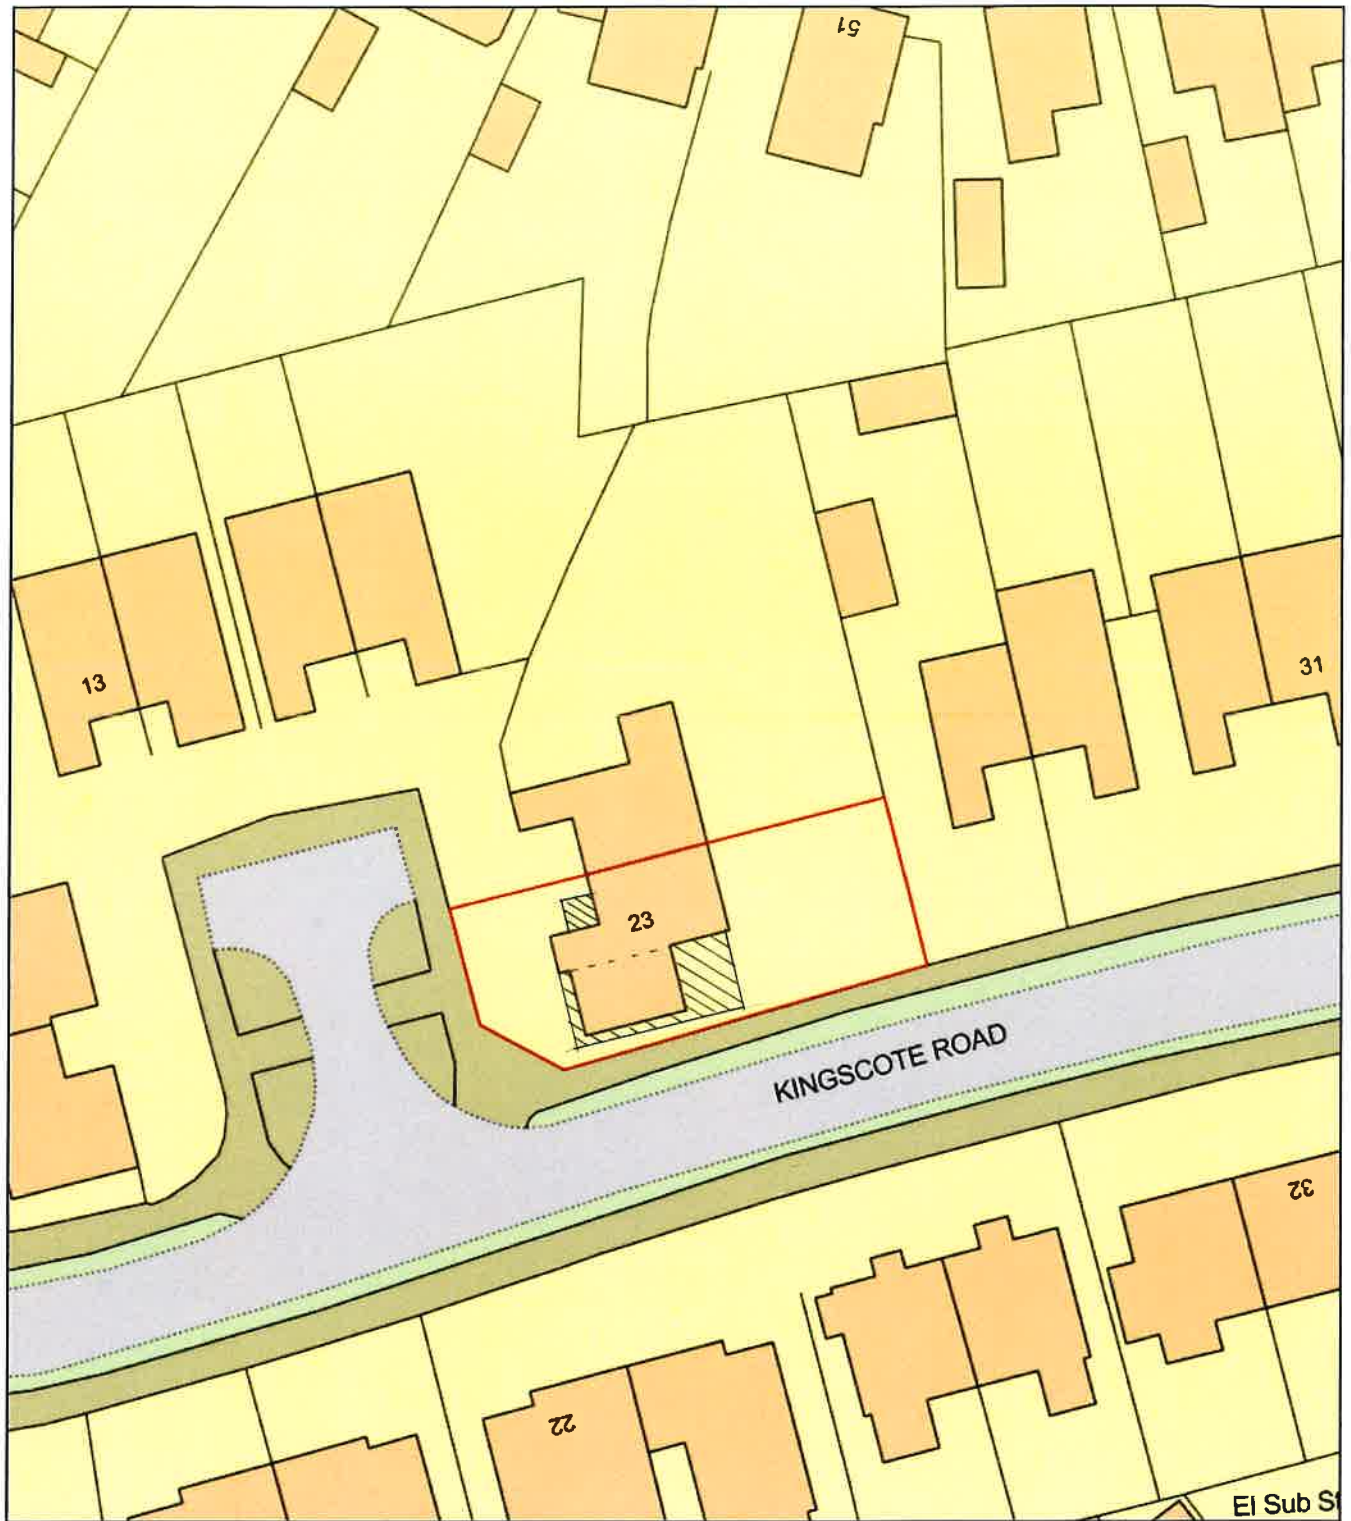

0 20
Metres



Plan Produced for: Mr D Dimond

Date Produced: 22 Nov 2018

Plan Number/Project ID: TQRQM18326090406880

Scale: 1:500 @ A4