THIS DRAWING IS PROTECTED BY COPYRIGHT AND MUST NOT BE COPIED OR REPRODUCED WITHOUT THE WRITTEN CONSENT OF R G PARTNERSHIP LIMITED.

0 5 10 15 20 25 50m

SCALE BAR

SITE SPECIFIC HAZARDS

IN ACCORDANCE WITH THE REQUIREMENTS OF THE CDM REGULATIONS 2015 THE FOLLOWING SIGNIFICANT RESIDUAL HAZARDS HAVE NOT BEEN DESIGNED OUT OF THIS PROJECT AND MUST BE TAKEN INTO CONSIDERATION BY CONTRACTORS PLANNING TO UNDERTAKE THE WORKS SHOWN ON THIS DRAWING:

N

PROPOSED CAR PARKING:
88 spaces including 1 accessible carpark

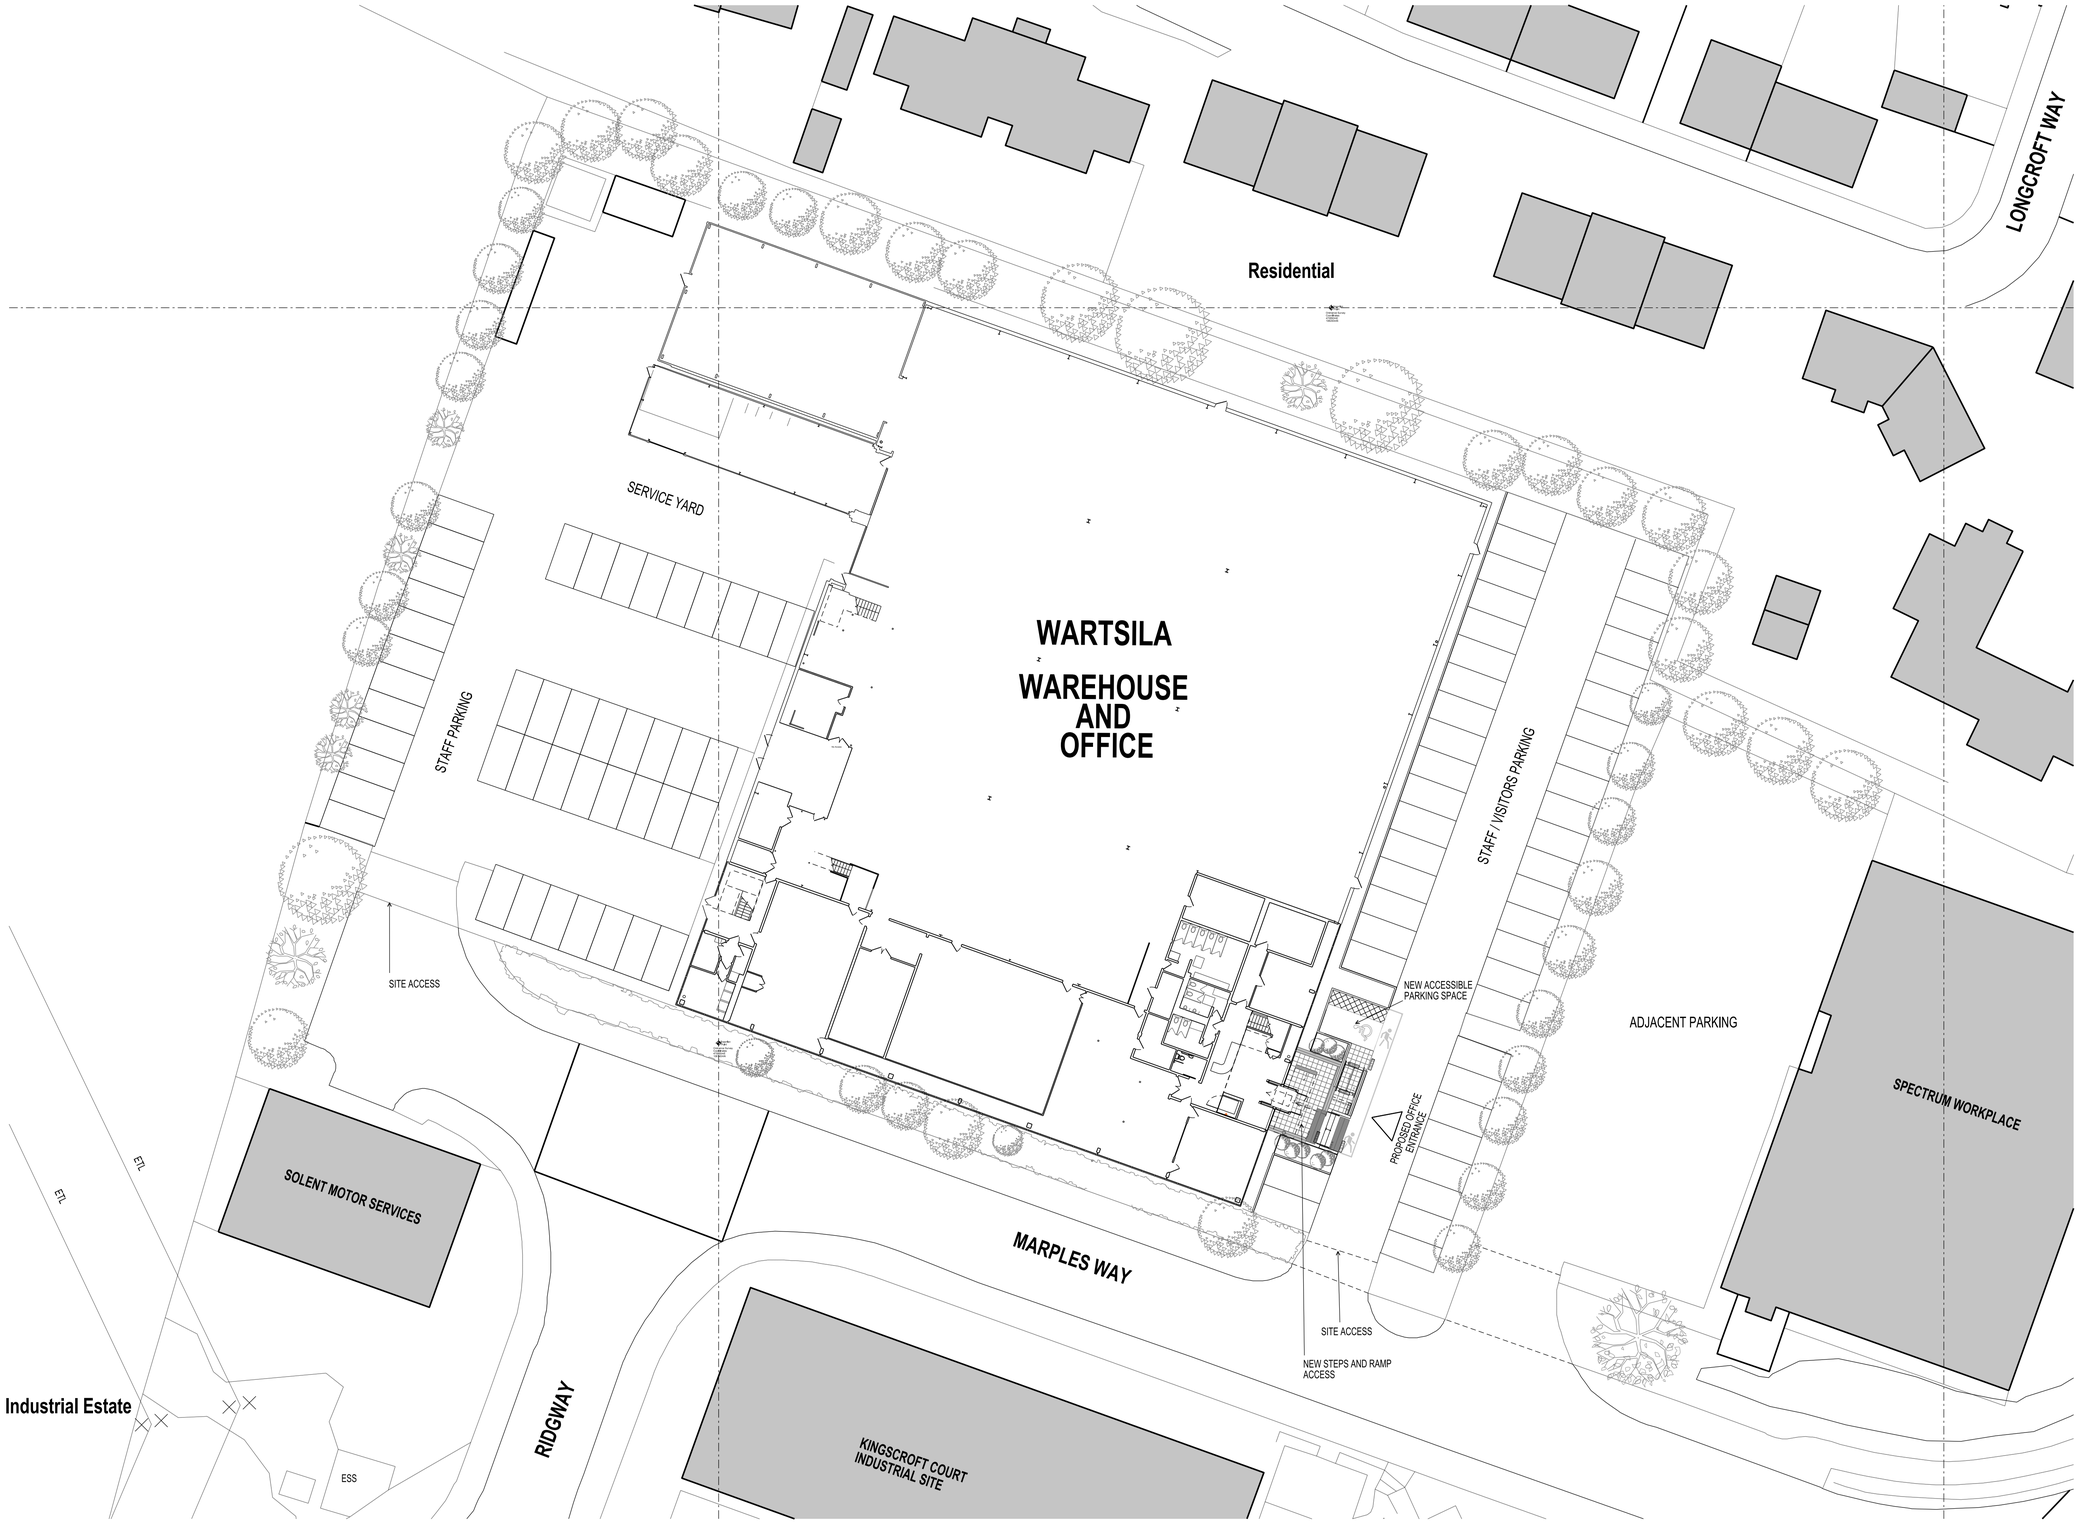

REV.	DATE	NOTES	INIT.

CLIENT / PROJECT
LONDON METRIC
WARTSILA
4 MARPLES WAY, HAVANT

DRAWING TITLE
PROPOSED SITE PLAN

STATUS
PLANNING

DATE	DRAWN	SCALE @ A1/ A3
22.01.19	CF	1:250/1:500

PROJECT NUMBER	UNIT / BLOCK	CI / SfB CODE	TYPE & NUMBER	REVISION LETTER
10609		L	003	

DRAWING NO.

Site Location Plans	L	GA Plans	P	Elevations	E
Sections	S	Details	D	Prefix Colour	C

THE RATCLIFFE GROVES PARTNERSHIP

LONDON
19 BEDFORD ROW
LONDON WC1R 4EB
T. 020 7600 6666 E. london@rgp.uk.com
www.rgp.uk.com

MANCHESTER
105 MANCHESTER ROAD
BURY LANCASHIRE BL9 0TD
T. 0161 797 6200 E. manchester@rgp.uk.com

RGP architects

24/01/2019 RKS21 P:\10609\10609-10600-10699\10609-L-003 Site Plan.dwg
mortgage-centre Havant, Marples Way