
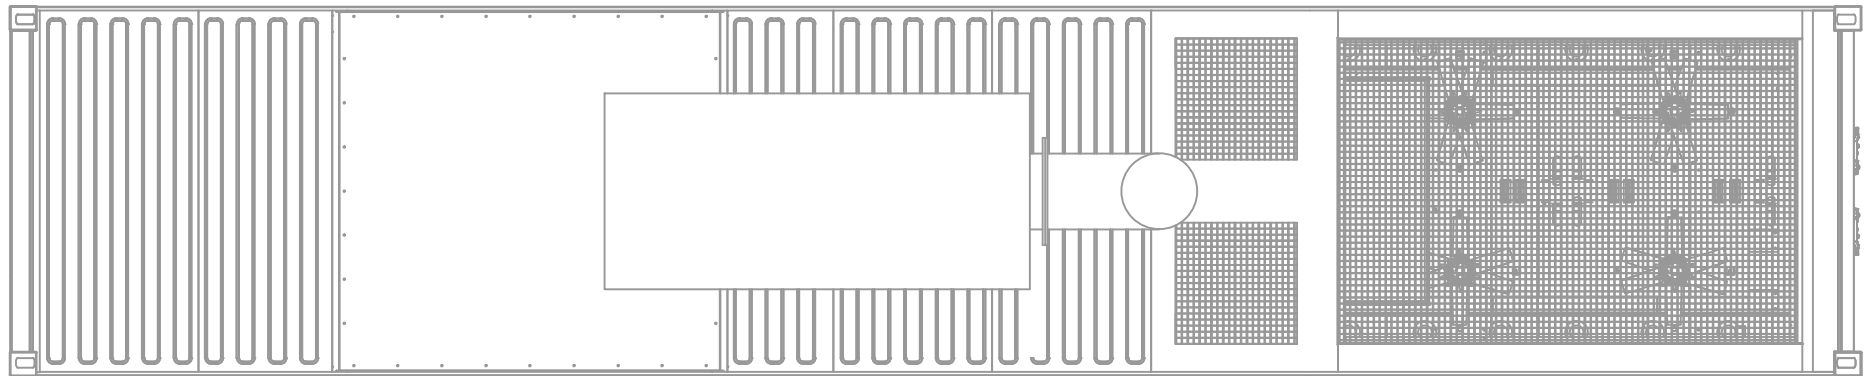
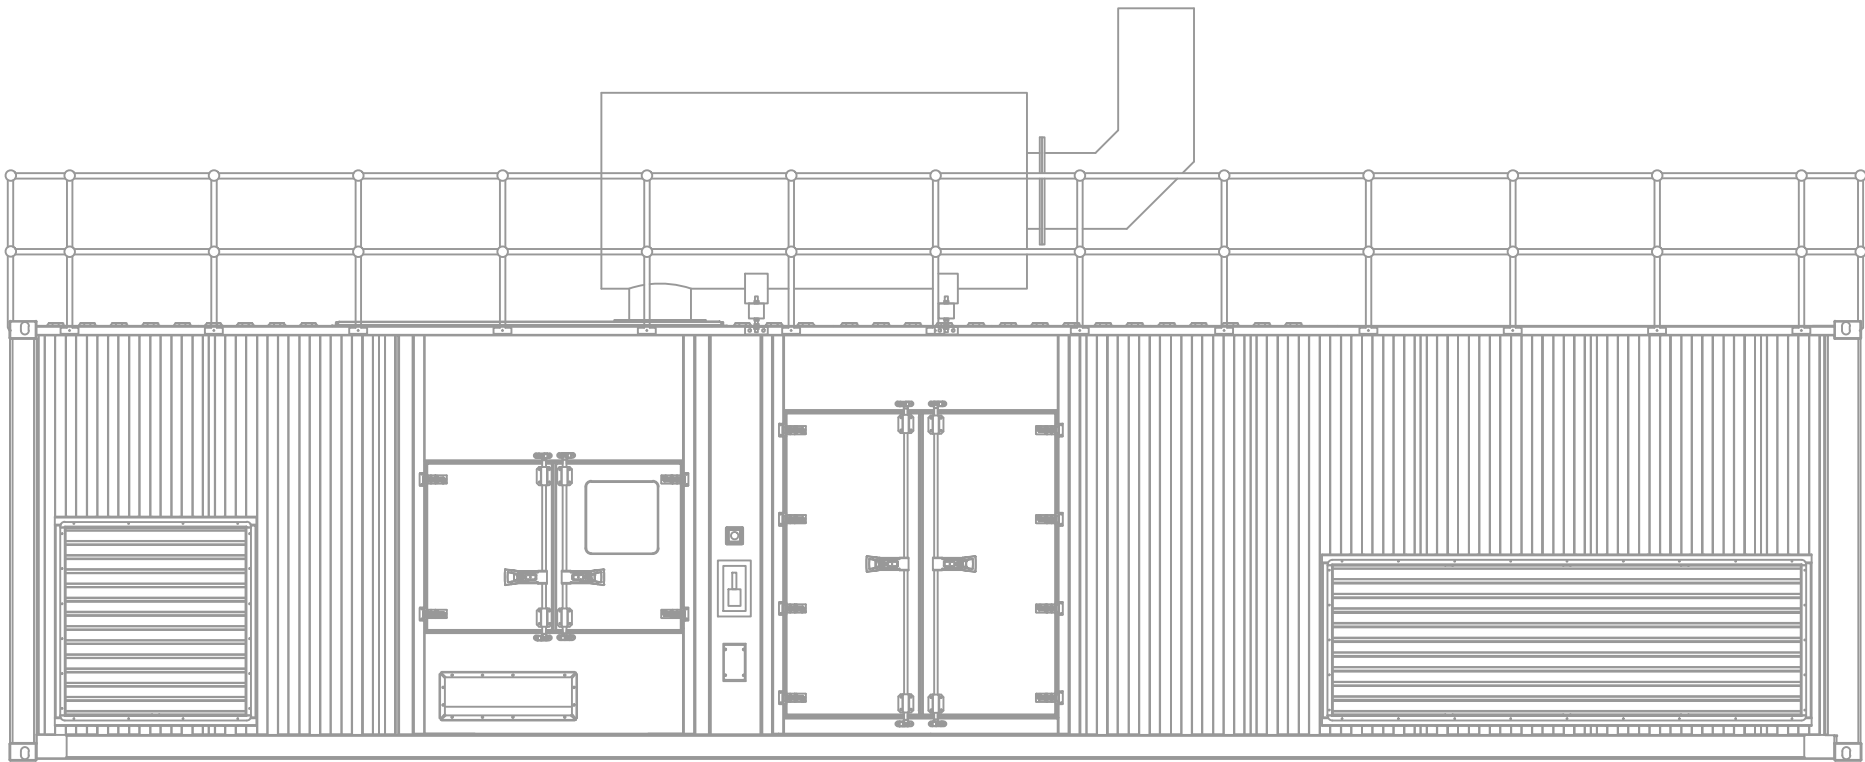
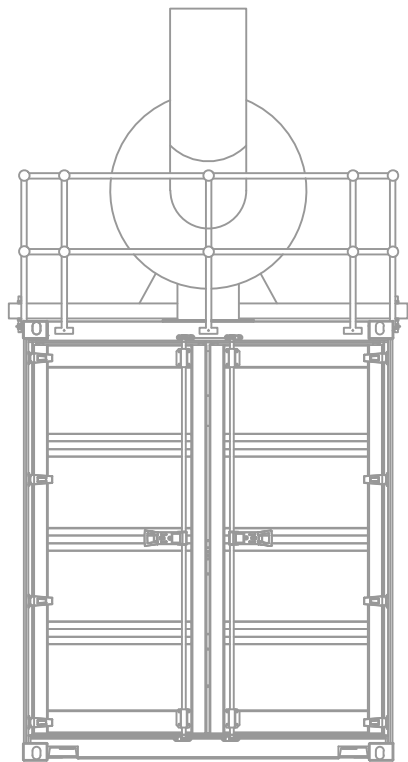


General Arrangement

Specification

Notes :-

Rev	Date	Description

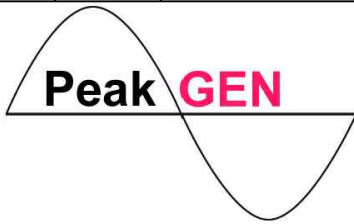

Peak Gen Power Ltd
Gables Lodge, 62 Kenilworth Road
Leamington Spa
CV32 6JX

Project
SCR Installation

Drawing Title
Container With
SCR

Client

Drawn By	Date	Scale
DL	01/05/18	N/A
Checked By	Date	Ref
DL	01/05/18	
Drawing Number	Rev	
PG-GA-02	A	