



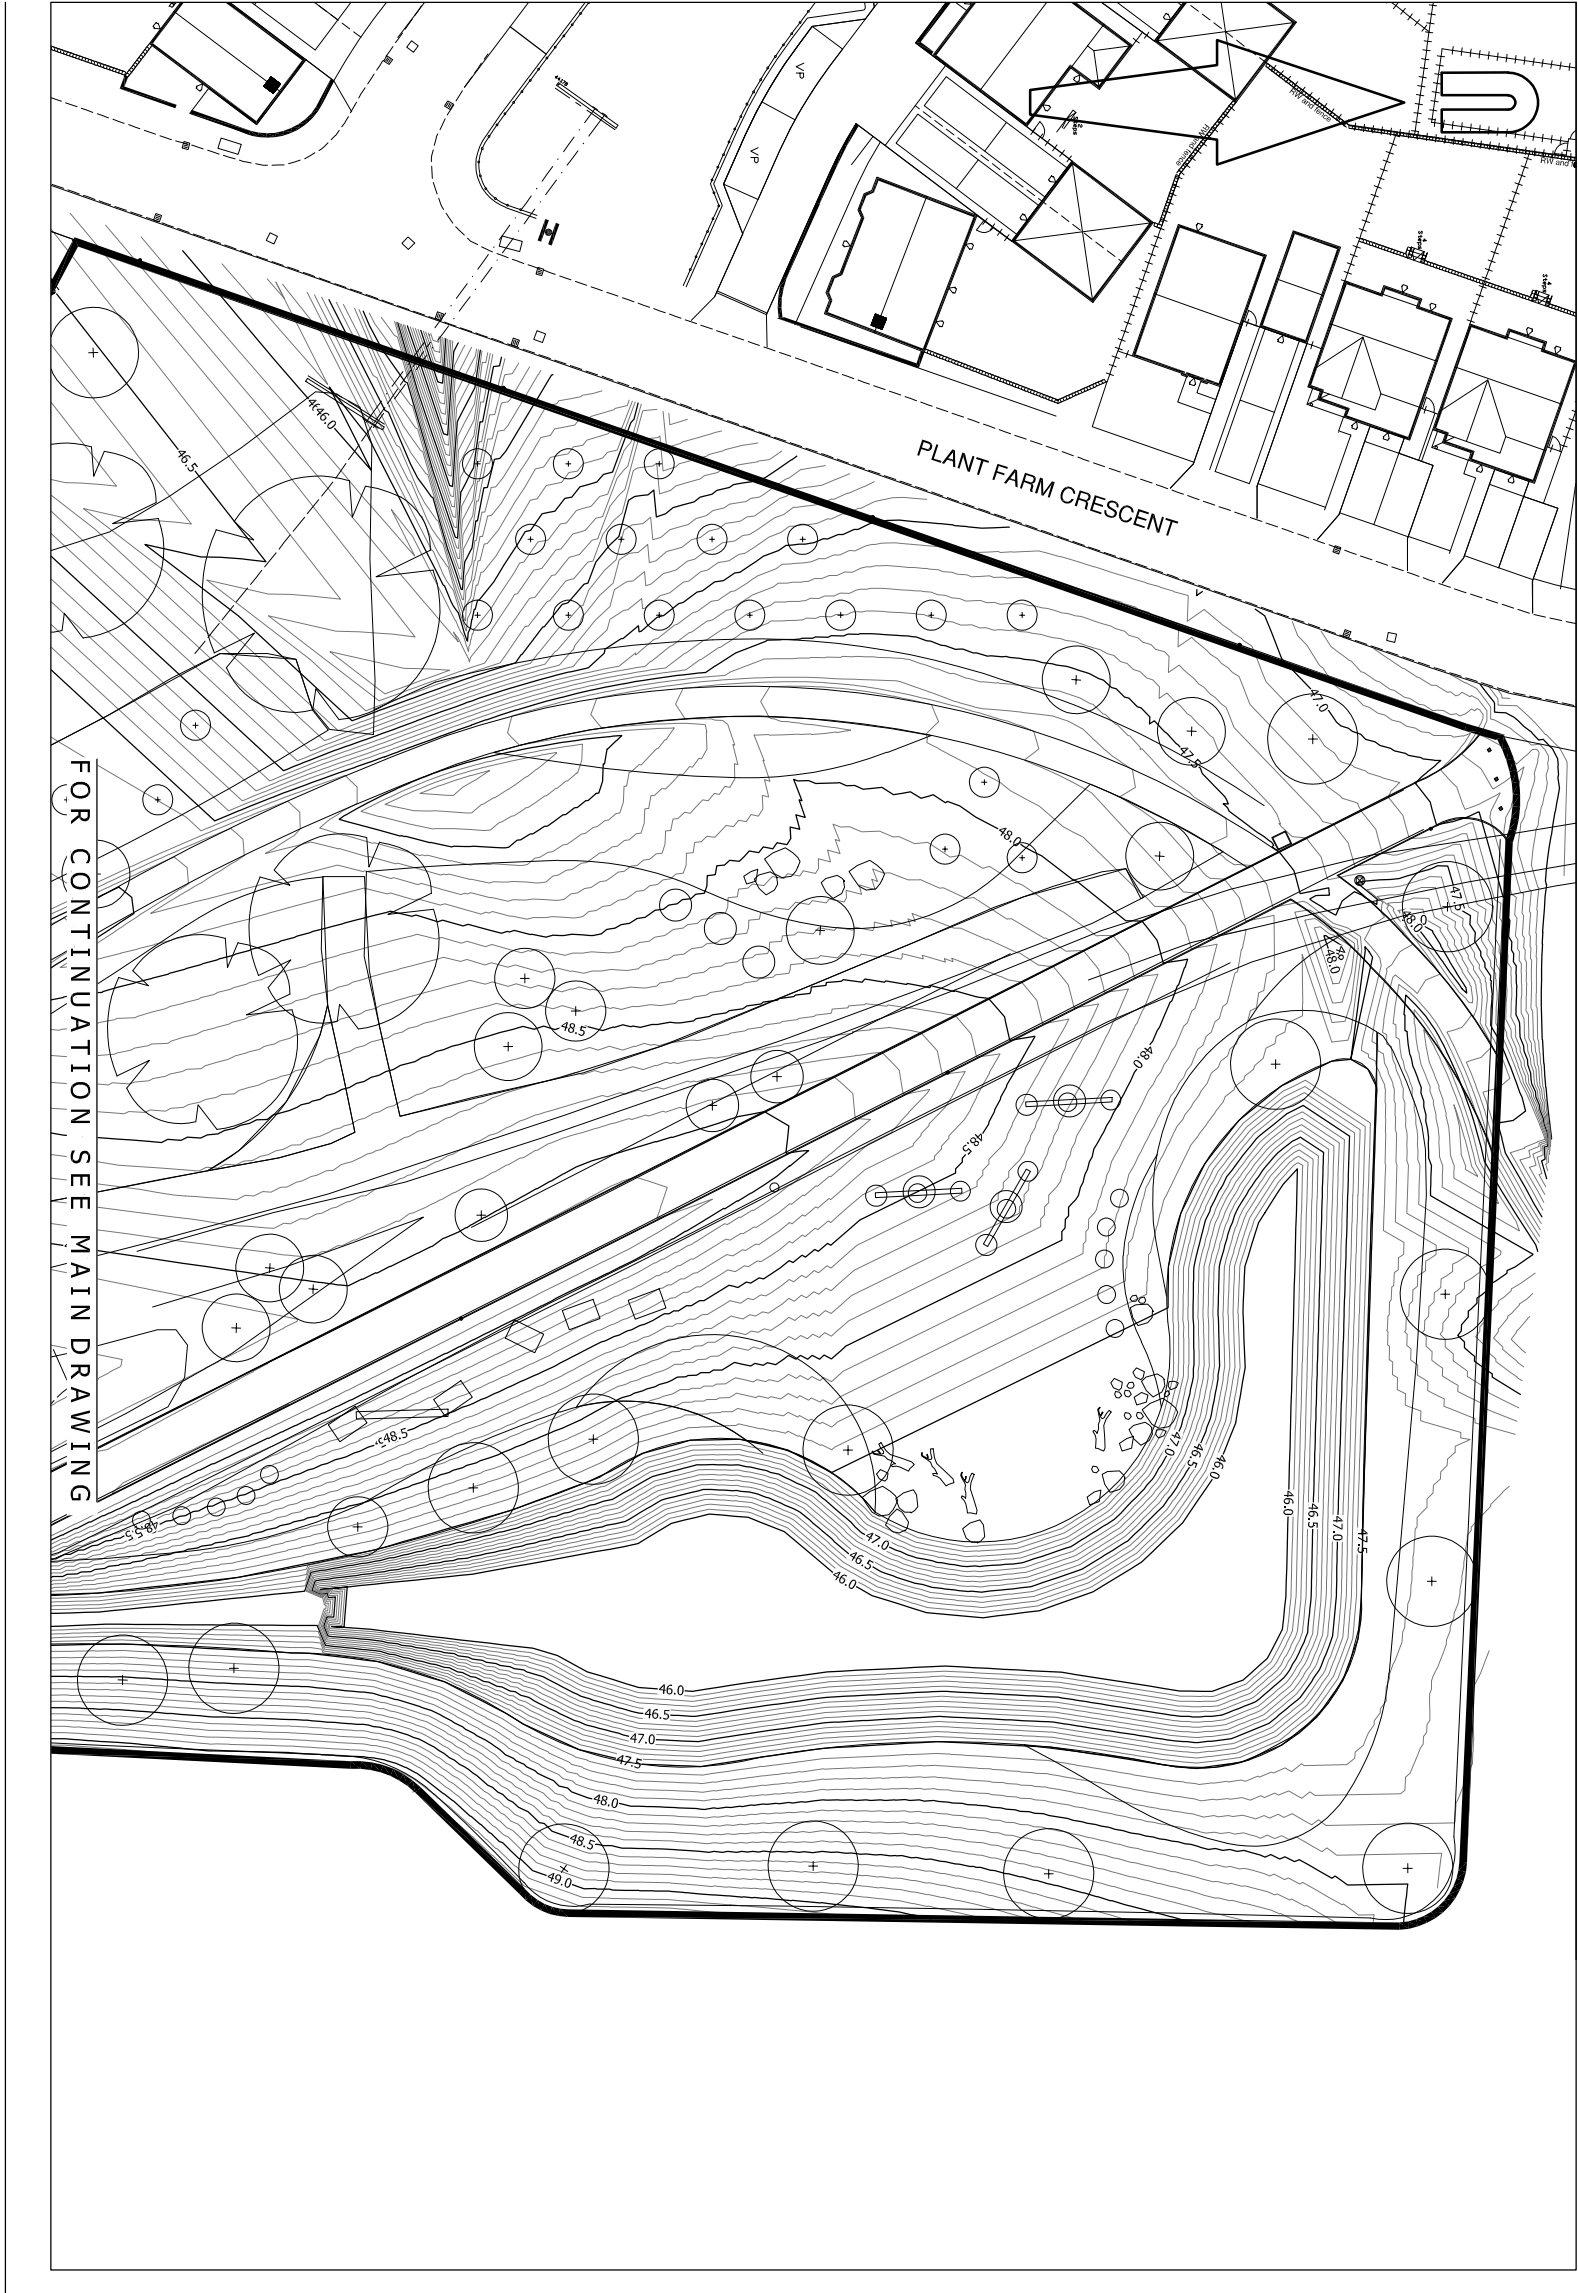

FOR CONTINUATION SEE MAIN DRAWING

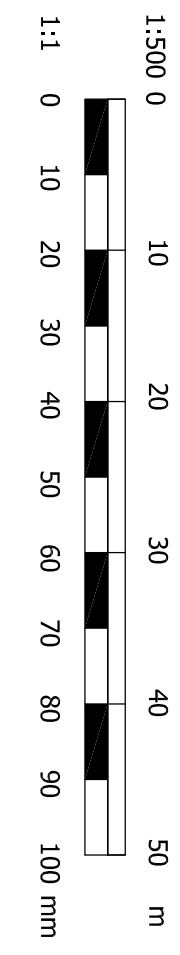


FOR CONTINUATION SEE INSET



Drawing Number
GTWVILLE_TP2/ET/02

FOR INFORMATION
NOT FOR CONSTRUCTION

rev	amendment	checked	date
-----	-----------	---------	------

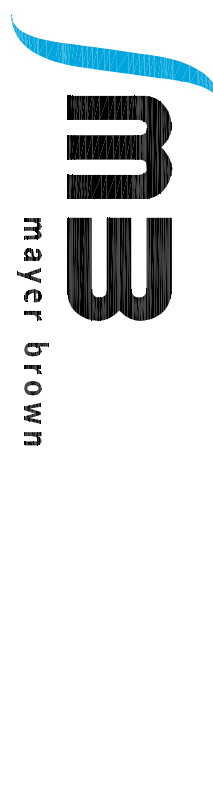

Harper Brown Limited
Luton House
100 High Street
Luton, Bedfordshire, LU1 3JF
Telephone 01453 793 588 Fax 01453 793 637
info@grangerplc.com www.grangerplc.com

granger plc
a member of the granger group

project
BEREWOOD, WATERLOOVILLE
TOWN PARK PHASE 2

client
granger plc

scale
1:500
date
DECEMBER 2018
drawn by
NT
checked by
RIA
title
PROPOSED CONTOURS PLAN