


SECION A-a

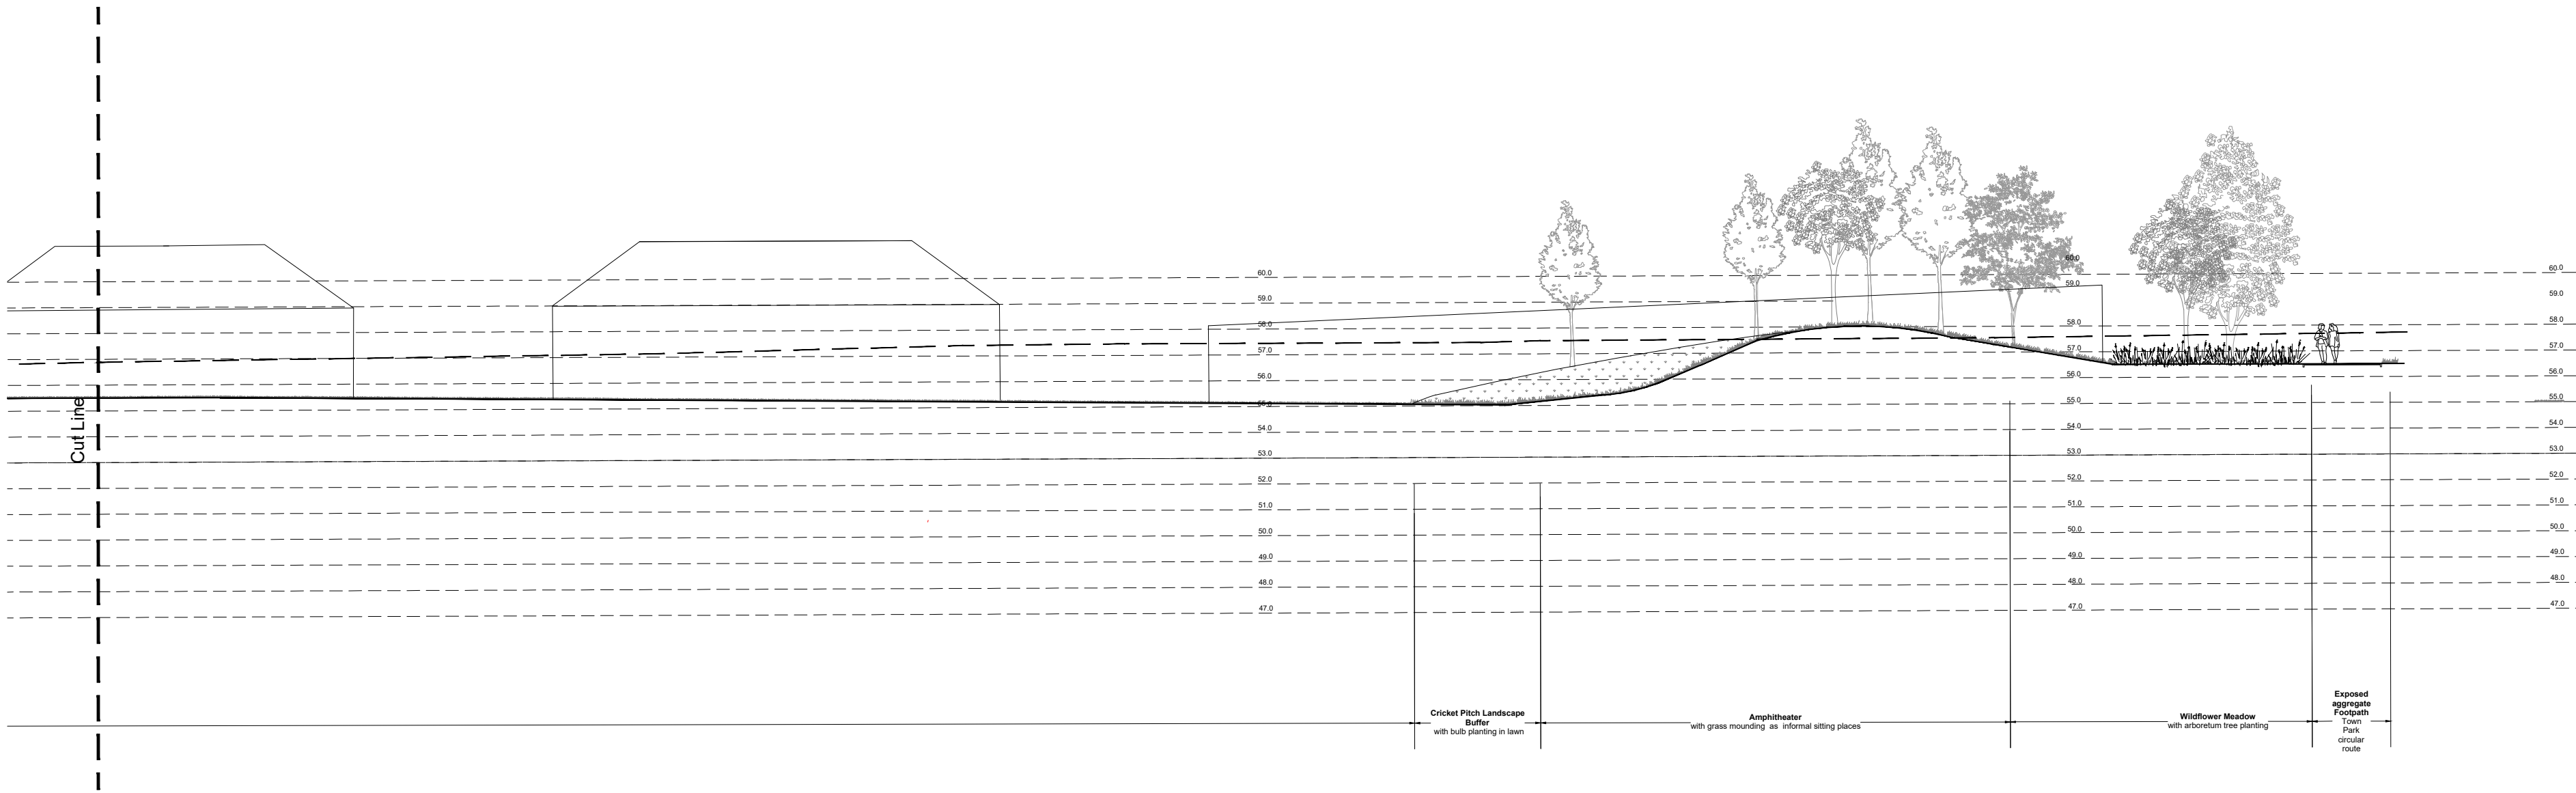

SECION A-a (cont'd)

Existing Ground Line
Proposed Ground Line

Refer to fabrik drawing D2552_L.400-403 Indicative Sections

fabrik


Lenten House
16 Lenten Street
Alton
Hampshire
GU34 1HG
T : 01420 593250
E : alton@fabrikuk.com
W : www.fabrikuk.com

Notes
1. This drawing is the property of fabrik ltd. It must not be copied or reproduced without written consent.
2. Only figured dimensions are to be taken from this drawing. All contractors must visit site and be responsible for taking and checking all dimensions related to the works shown on the drawing.

01 12-12-18 Drawing updated to reflect revised Engineering levels.
No. Date Reason
Revisions

External References:
• S:\Job Files\D2652 Berewood Town Park, Phase B, Waterloo\Drawings\07 fabrik\01 AutoCAD\Design\D2652 Working
• S:\Job Files\D2652 Berewood Town Park, Phase B, Waterloo\Drawings\07 fabrik\01 AutoCAD\Design\D2652 working SECTIONS

Jr Name

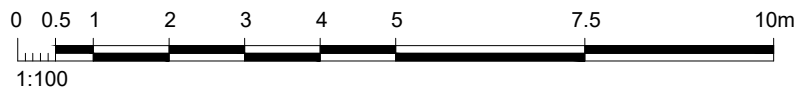

Project
Town Park, Phase B, Berewood, Waterloo\ville
for Grainger

Drawing
Indicative Site Sections A - a
(sheet 1 of 3)

Scale
1:200 @ A1
Date
Jul '18
Checked
sg
Drawn
mz
Drawing No.
D2652_L_400
Revision
01

☐ Preliminary
☒ Issued for Planning Approval
☐ Issued for Construction
☐ Issued for Design/Information
☐ Issued for Tender
☐ As Built

Drawing sheet size - A1
Copyright Reserved ©