
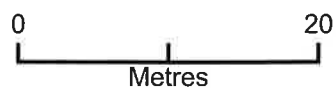


8 Hurstville Drive - 2073.18

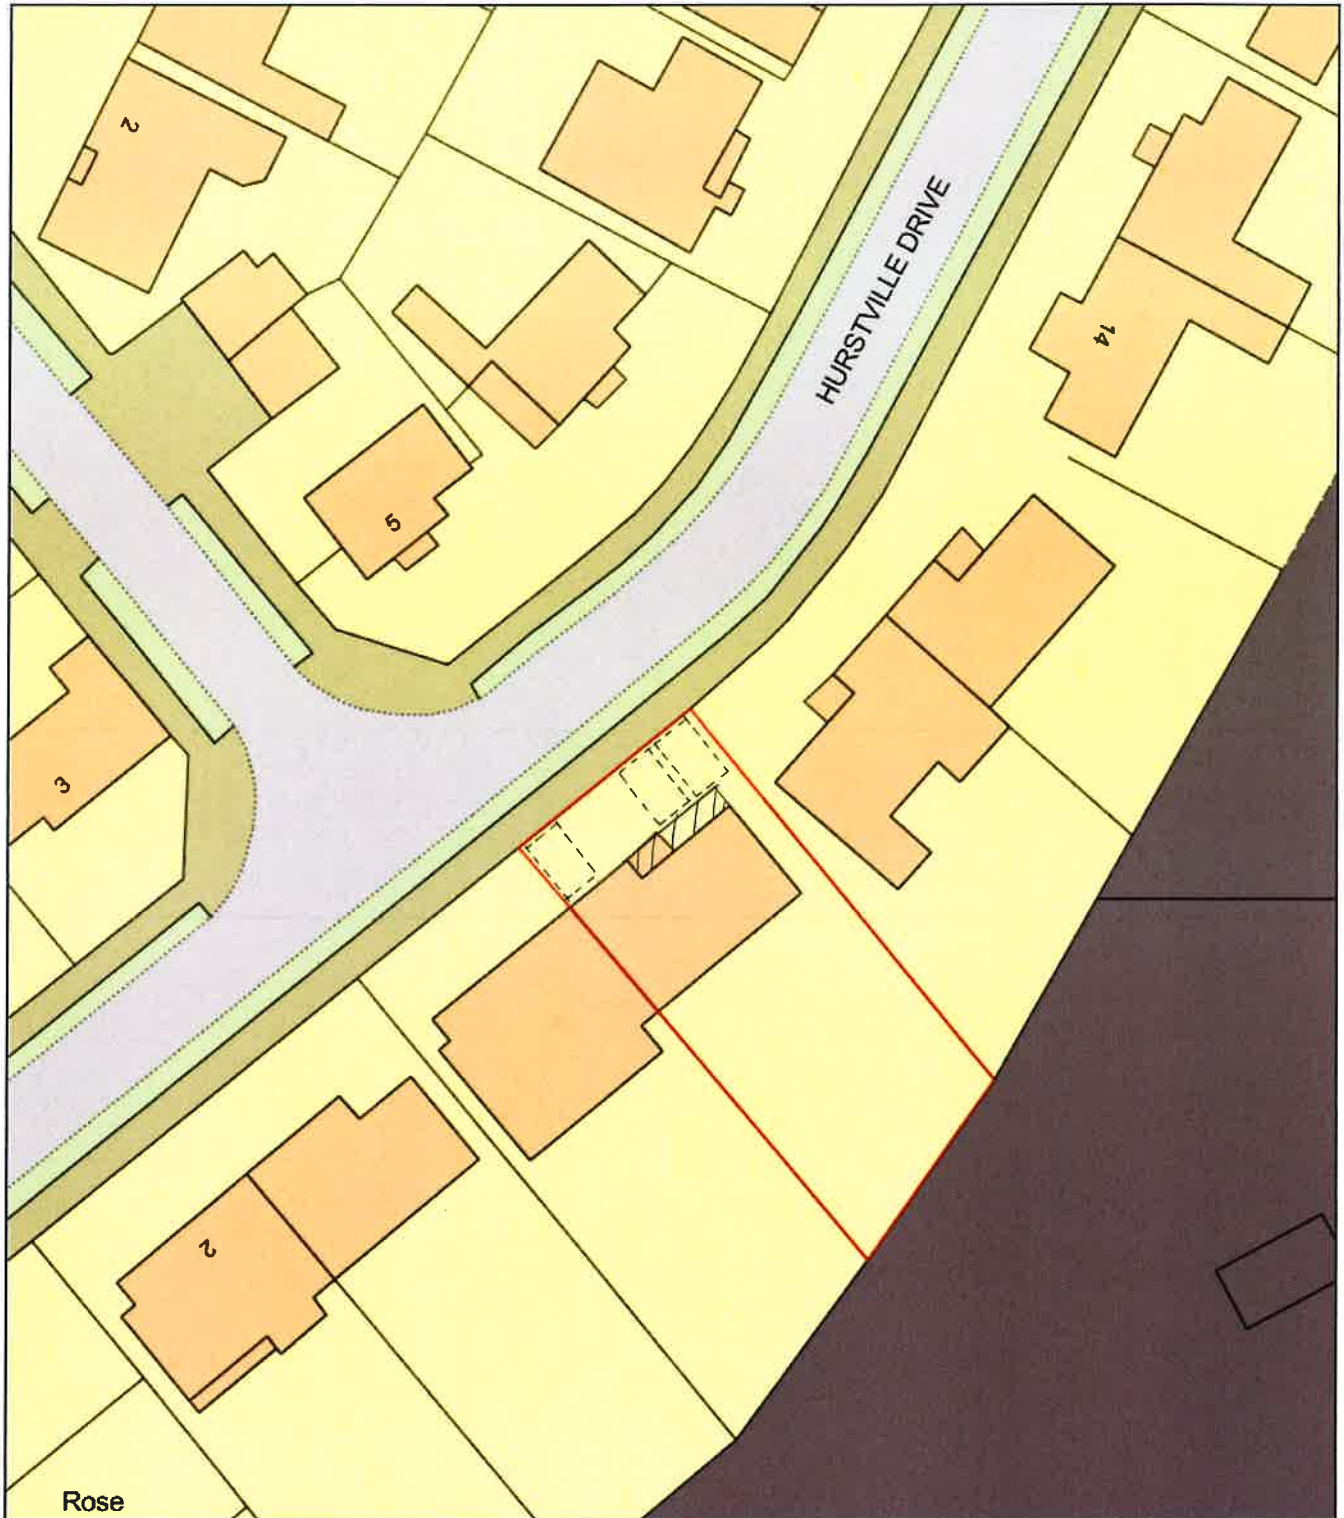

Plan Produced for: Mr & Mrs Houghton

Date Produced: 09 Jul 2018

Plan Reference Number: TQRQM18190132221972

Scale: 1:500 @ A4