

INDICATIVE STREETSCENE 1
elevations

Notes

1. This drawing is the copyright of MH Architects Ltd
2. Do not scale this drawing except for Local Authority planning purposes
3. All dimensions must be checked on site by the contractor prior to commencement of the works.

Client Approval


X	A - Approved
X	B - Approved with comments
X	C - Do not use

Rev.	Revision Note/Purpose of Issue	Drw By	Date	Chk By	Date
------	--------------------------------	--------	------	--------	------





STREETSCENE
looking east

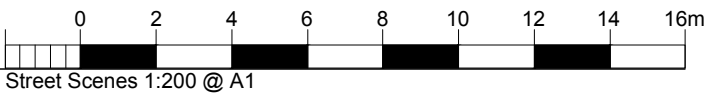

double timber gates on latch giving access to refuse collection point

close boarded fence panel above low wall to northern portion of site

existing hedging improved and reinforced as landscape designers recommendations



the change from timber infill panels to black railings is to demonstrate a change in property ie presenting as two separate dwellings from the frontage

hardwood timber entrance gates between 1.8m brick piers

low brick wall with header brick, and blk painted metal railings - overall 1.2m height

1.5m brick piers, with tile creasing and header brick capping detail

STREETSCENE
elevating front boundary treatment

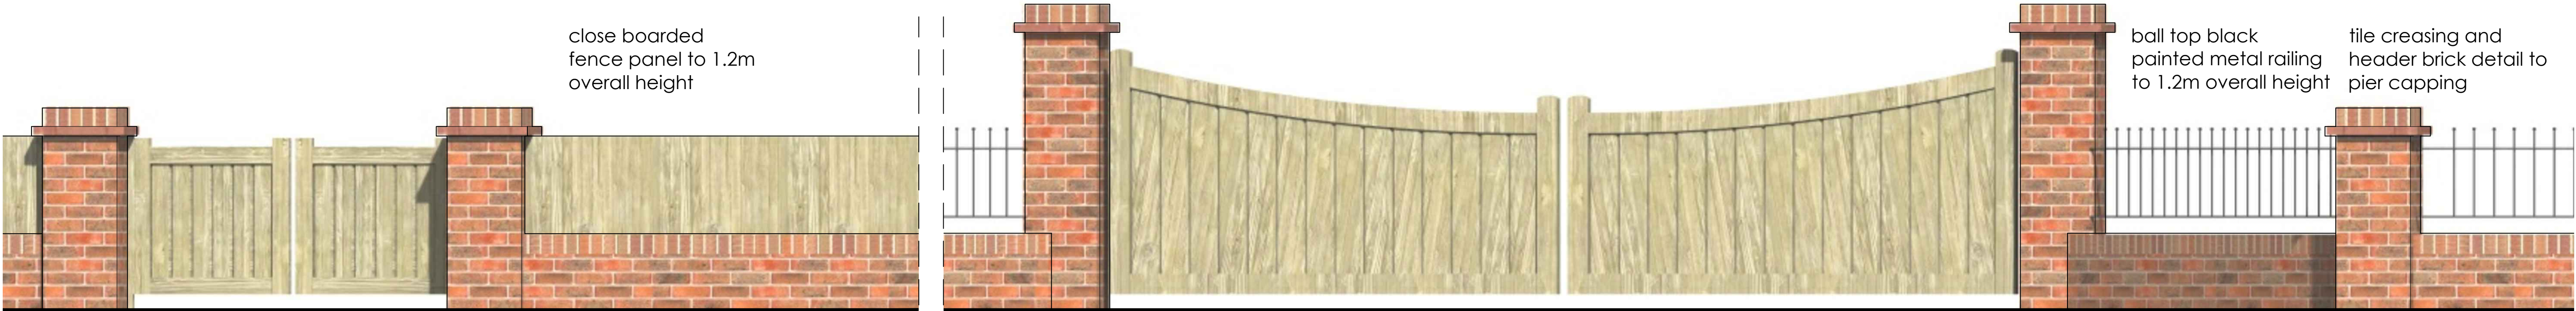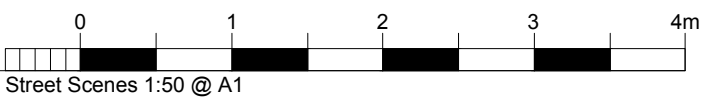

double timber gates on latch giving access to refuse collection point

1.5m brick pier

close boarded fence panel to 1.2m overall height

0.6m brick wall with header course

hardwood timber entrance gates

1.8m brick pier


ball top black painted metal railing to 1.2m overall height

tile creasing and header brick detail to pier capping

0.6m brick wall with header course

1.5m brick pier

ELEVATION
detailing front boundary wall

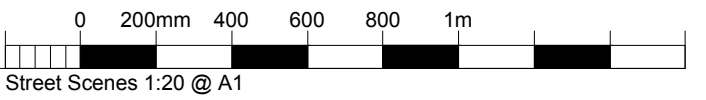

Phillips Build Ltd
Land at 15 Langstone Rd, Hayling
Havant, Hampshire
PO9 1RA

Drawing title

Proposed Streetscenes

Drawn	Date	Checked	Date	Scale at A1
CS	16/05/18	CJP	16/05/18	as shown

Job No.	Pro.	Org.	Zone	Level	Type	Role	No.	Rev.
18-006	LNG	MHA	00	XX	DR	A	008	P02

Purpose of Issue

PLANNING APPLICATION

Ground Floor 1 Bicentennial Building
Southern Gate 1 Chichester
West Sussex PO19 8EZ

t: 01243 774748
e: admin@mharchitects.co.uk
www.mharchitects.co.uk

Limited Company
Registered in England No 1994233

