


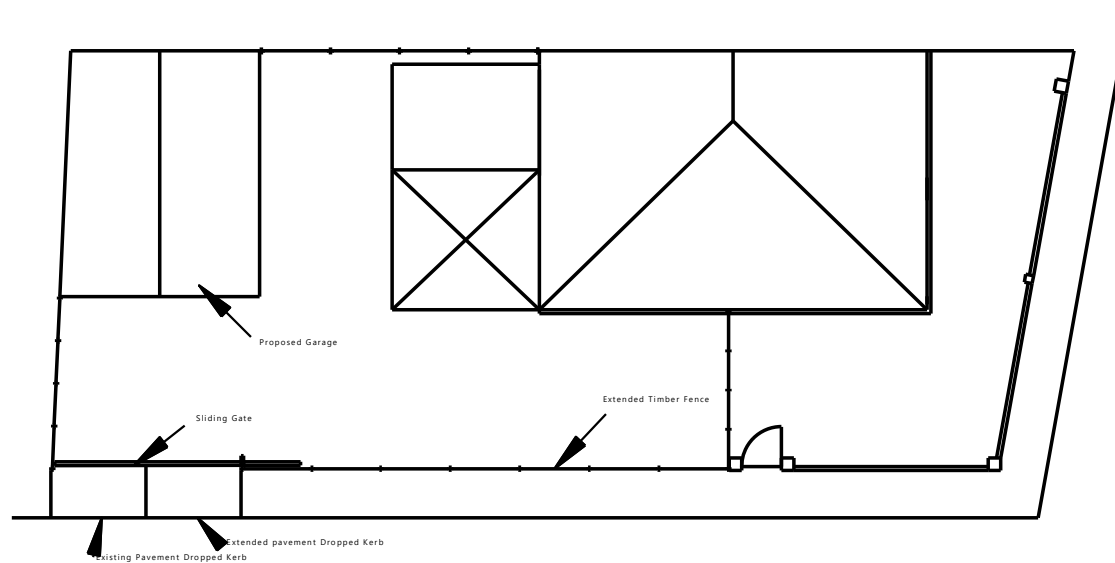

Scale 1:200	Drawing No. JB/6
15 Sutton Close	
Proposed Block Plan	
1 May 2018	J Borowski