



PROPOSED TWO BEDROOM BUNGALOW & GARAGE.
LAND ADJ, 186, HAVANT ROAD, HAYLING I. HANTS
FOR MR & MRS M. SILVESTOR.

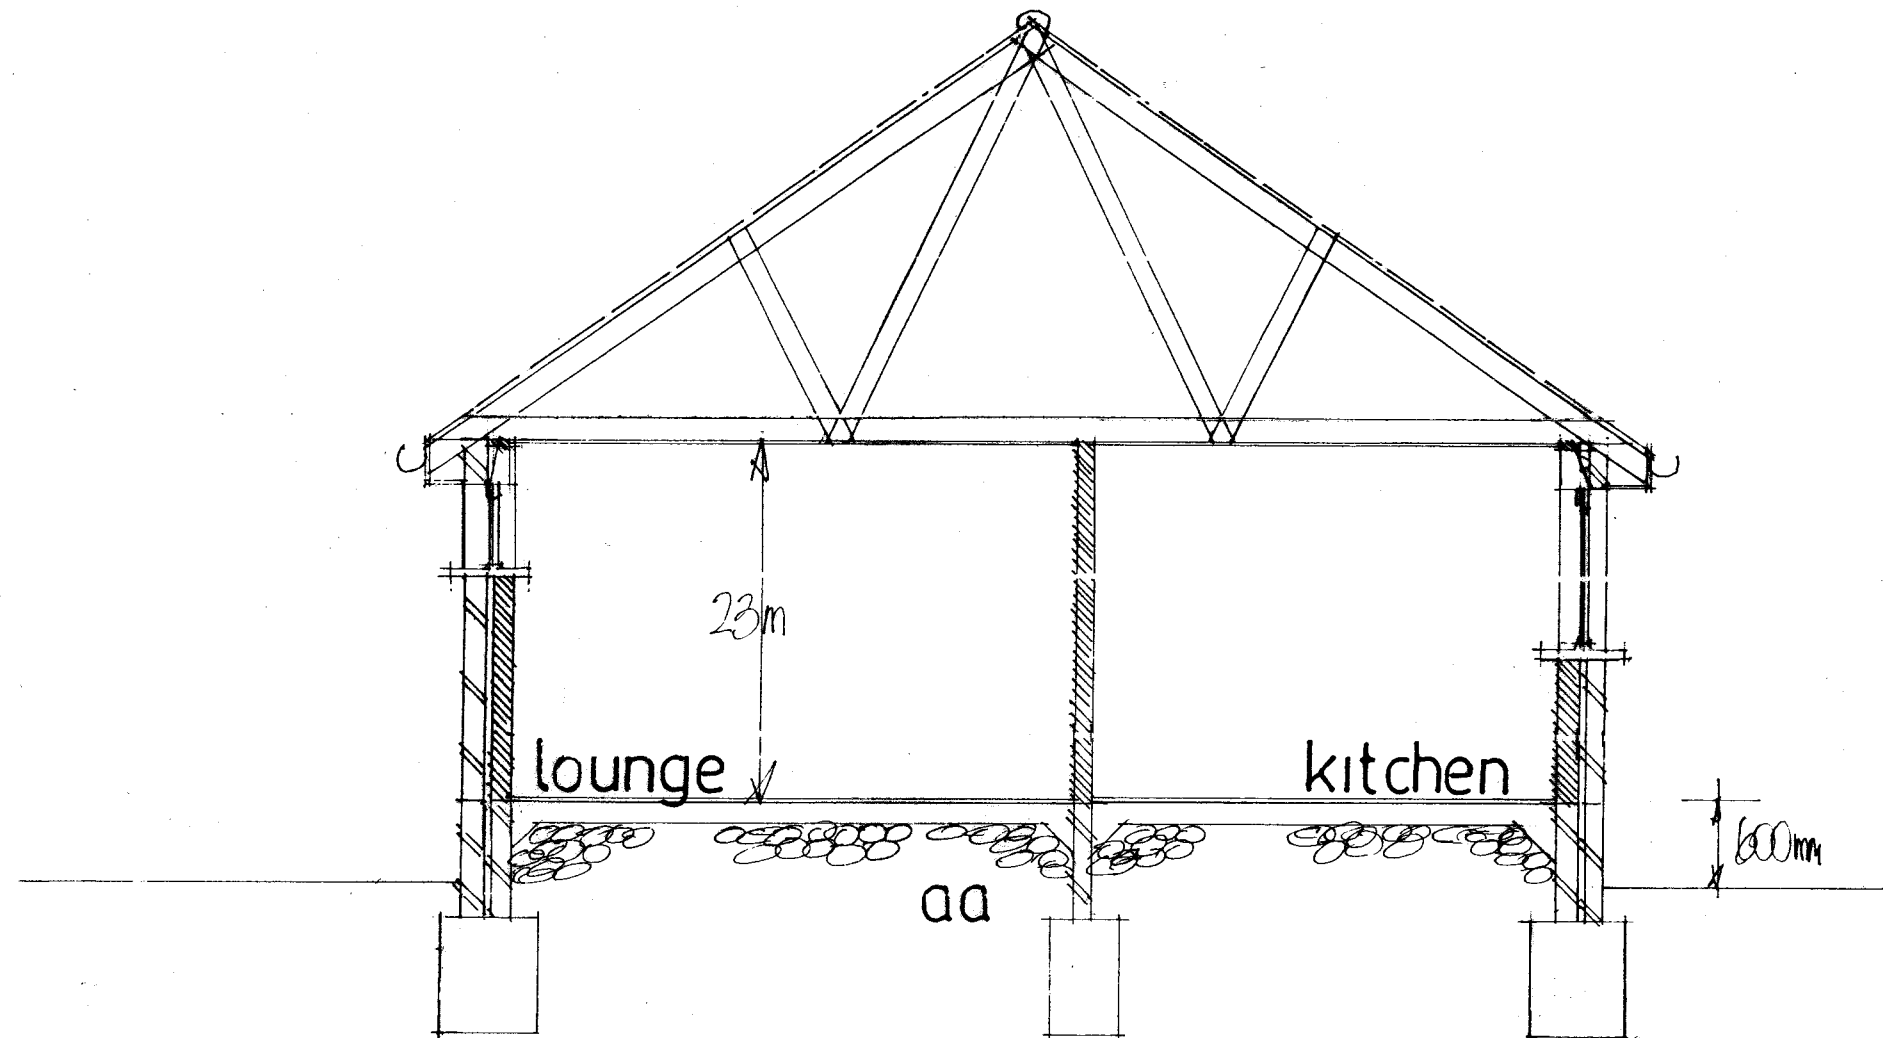

date may 18
scale 1:50

SECTION DRAWING

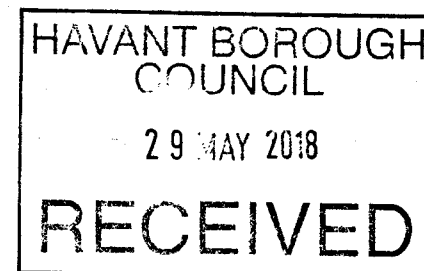

PETER J. WALKER
ISLAND DESIGN
182 SEAFRONT, HAYLING ISLAND, HANTS
PO11 9AN

TEL: 02392467571