



PROPOSED SITE SECTION AA

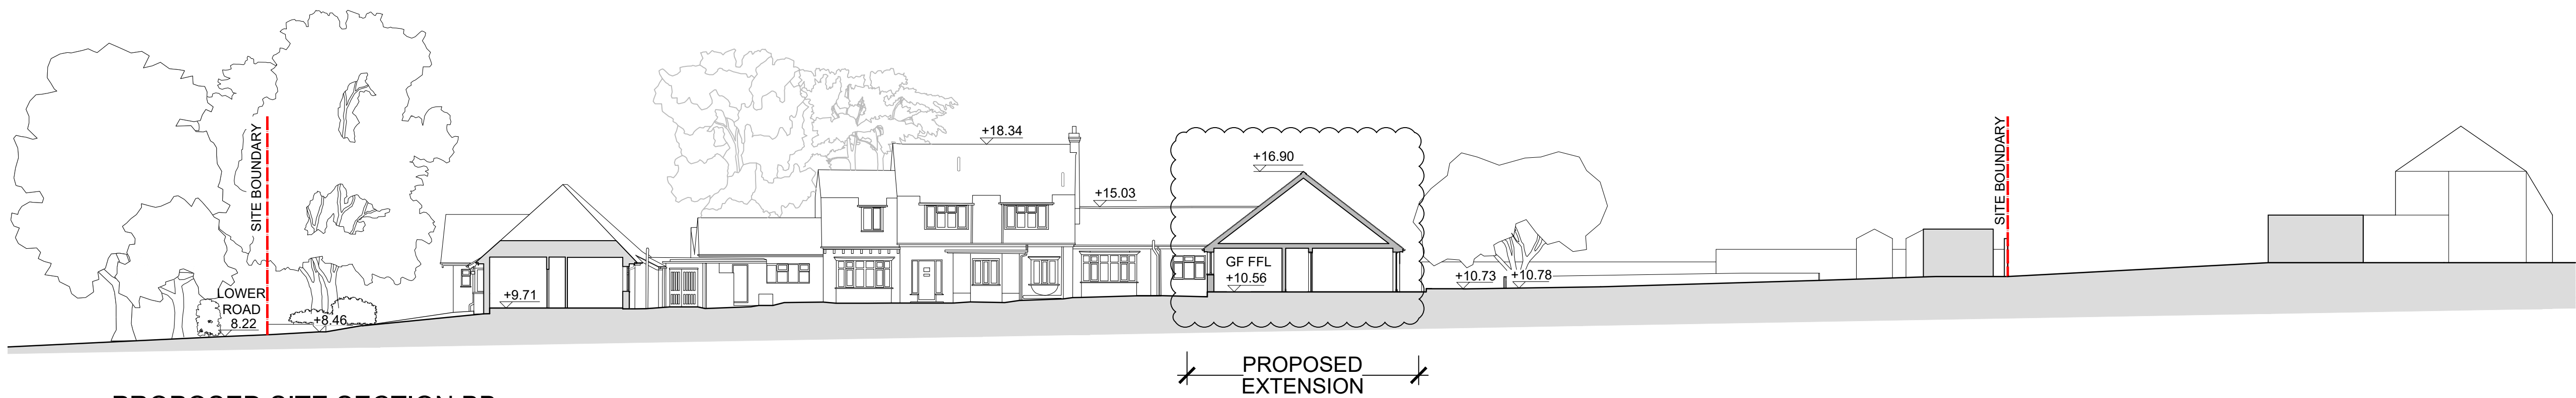

PROPOSED SITE SECTION BB

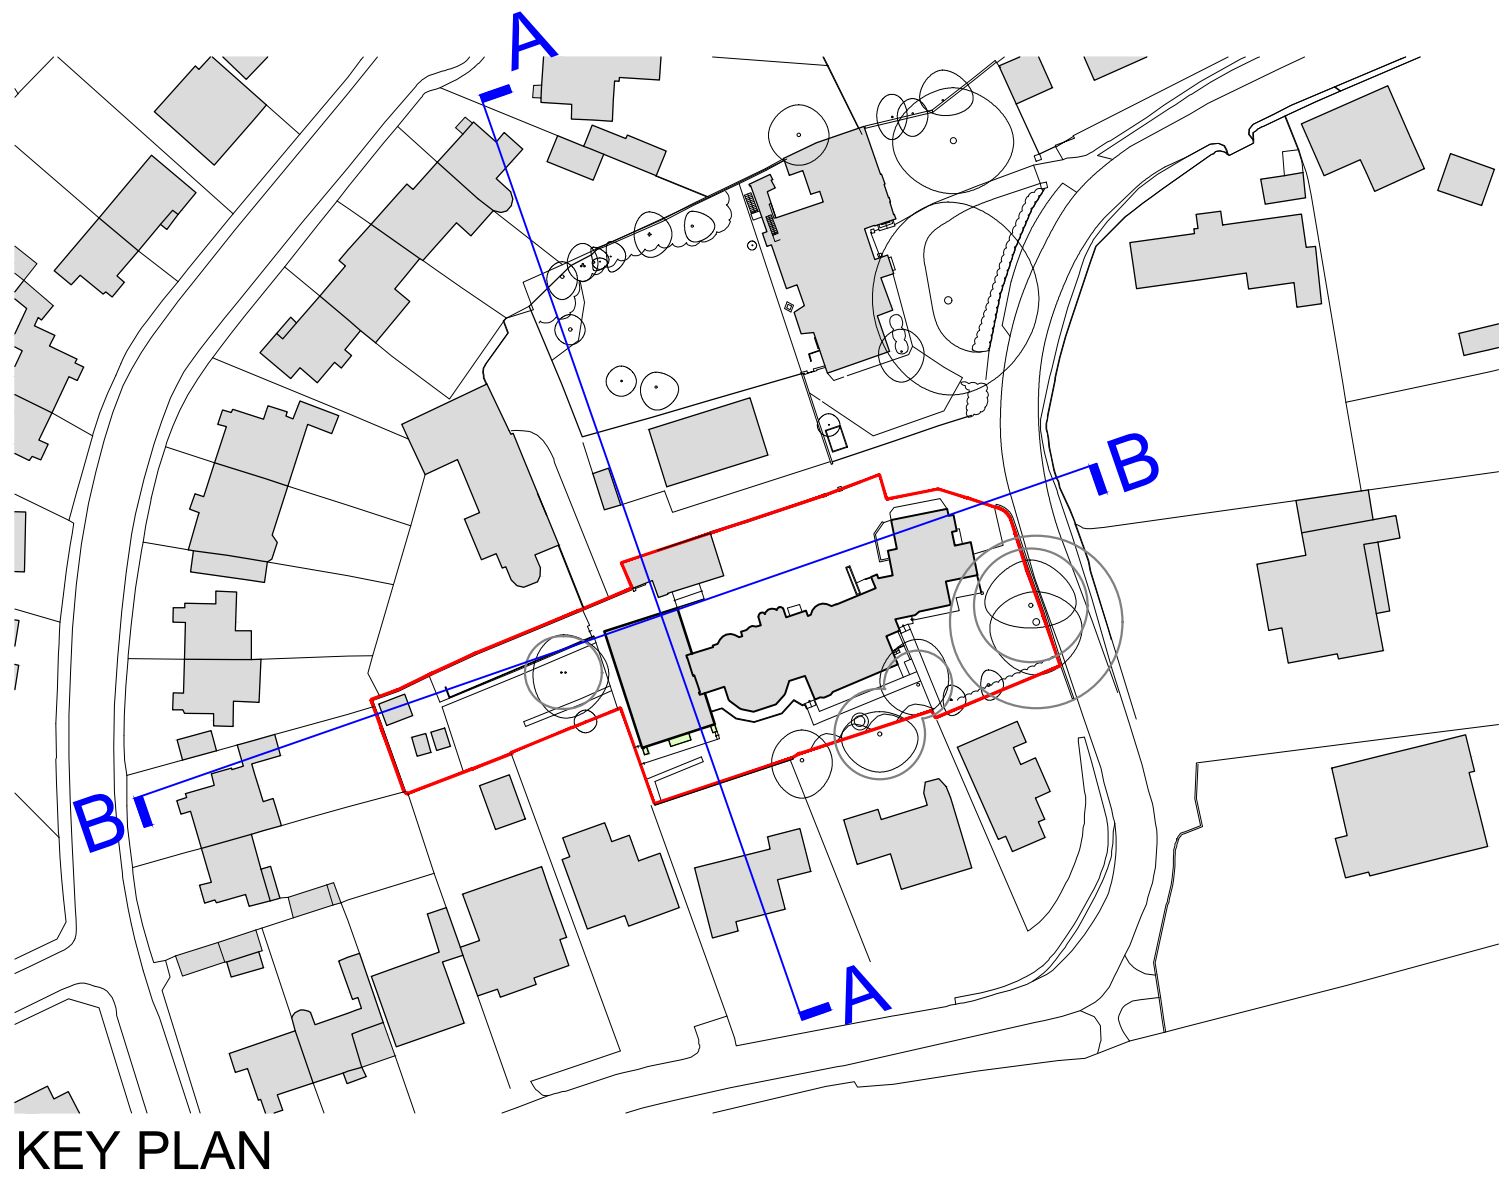


KEY PLAN

notes:

revisions: / | 16.10.2018 | AT | First issue
A | 26.10.2018 | AT | Sections amended
B | 01.11.2018 | AT | Planning issue
C | 14.12.2018 | AT | Floor levels amended roof height was decreased; notes amended.

revisions:

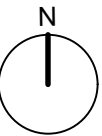

NOTE: The contractor is responsible for checking all site dimensions and levels. These should be checked prior to the ordering of any components and before the commencement of the works. All discrepancies should be brought to the attention of the Contract Administrator.

The Manor Trust
The Lodge Extension
Lower Road, Bedhampton



PWP Architects Ltd 61 South Street, Havant, Hampshire PO9 1BZ
t: 02392 482494 f: 02392 481152
e: design@pwp-architects.com
w: www.pwp-architects.com

status :
date :
scale :
drawn :
checked :

Planning
July 18
1:100 @ A1
AT
JS

Proposed Site
Sections

job: 5525 dwg: 1401 rev: C