


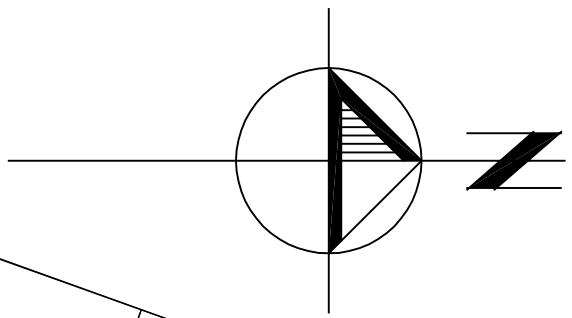


Proposed Plan.
Scale 1:100

to existing
chamber on site



Proposed Visual of the Hall Extension

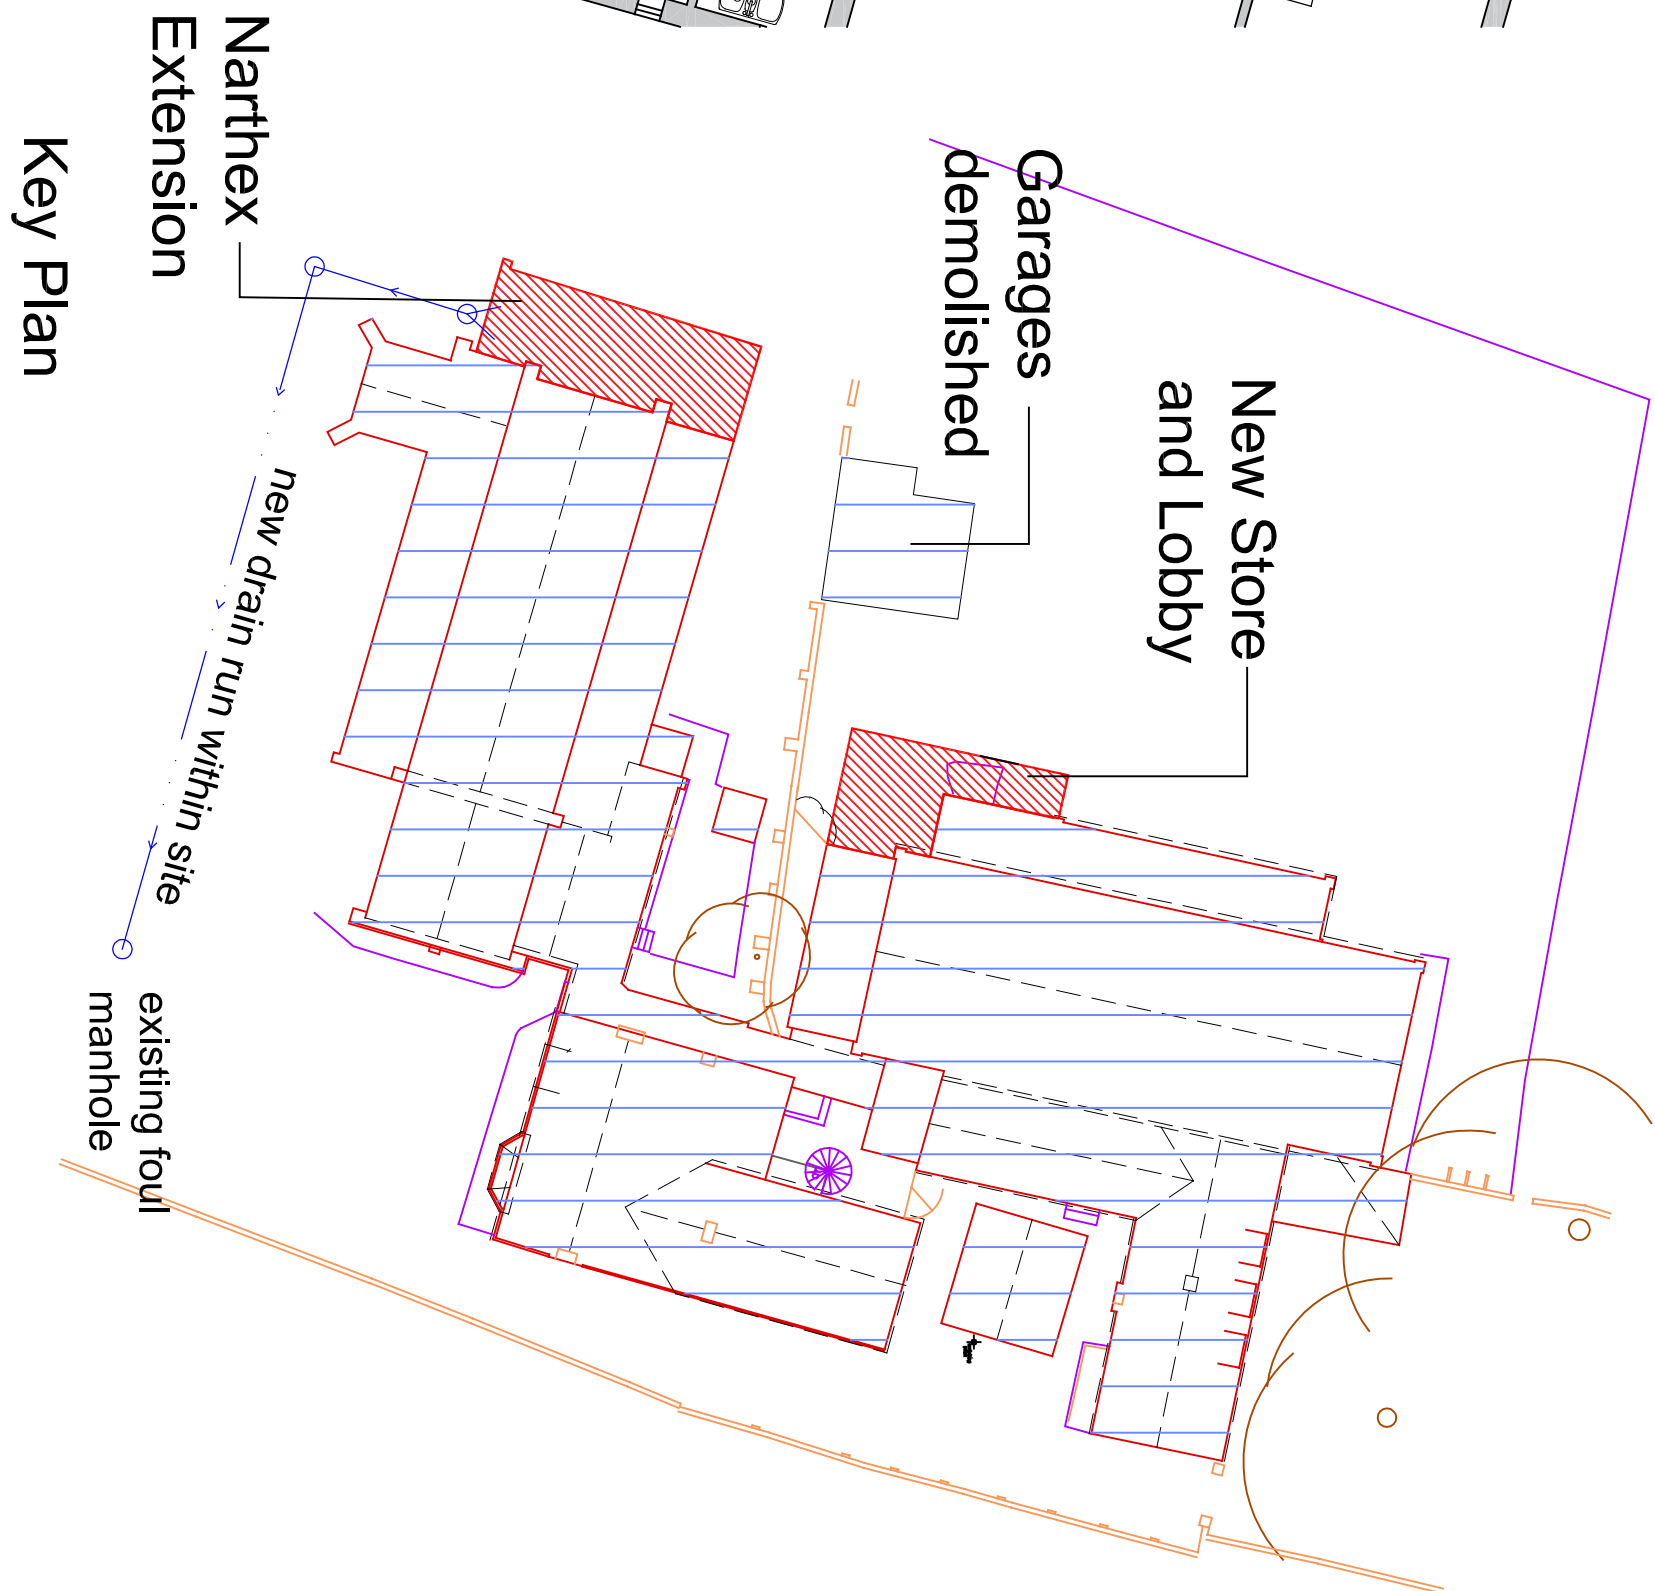

REV	DATE	NOTES	BY
C	24.10.18	Narthex Window pattern amended and drainage details shown	LH
B	18.10.18	Drawing extended to show Narthex Extension	LH
A	19.09.18	Window width amended to match existing	LH

PLANNING APPLICATION

Do not scale from this drawing - all dimensions to be checked on site

the
aed
practice

mail@aedpractice.co.uk www.aedpractice.co.uk
Copyright © The AED Practice Limited (2016)

CHURCH HALL AND MEETING ROOMS
ST JOSEPH CATHOLIC CHURCH,
WEST STREET, HAVANT, PO9 1LP
PROPOSED EXTENSIONS AND CAR PARK
Scale: 1:50@A1
Date: 05.06.18
Dwg No: PD1802/PL04 Rev: C