


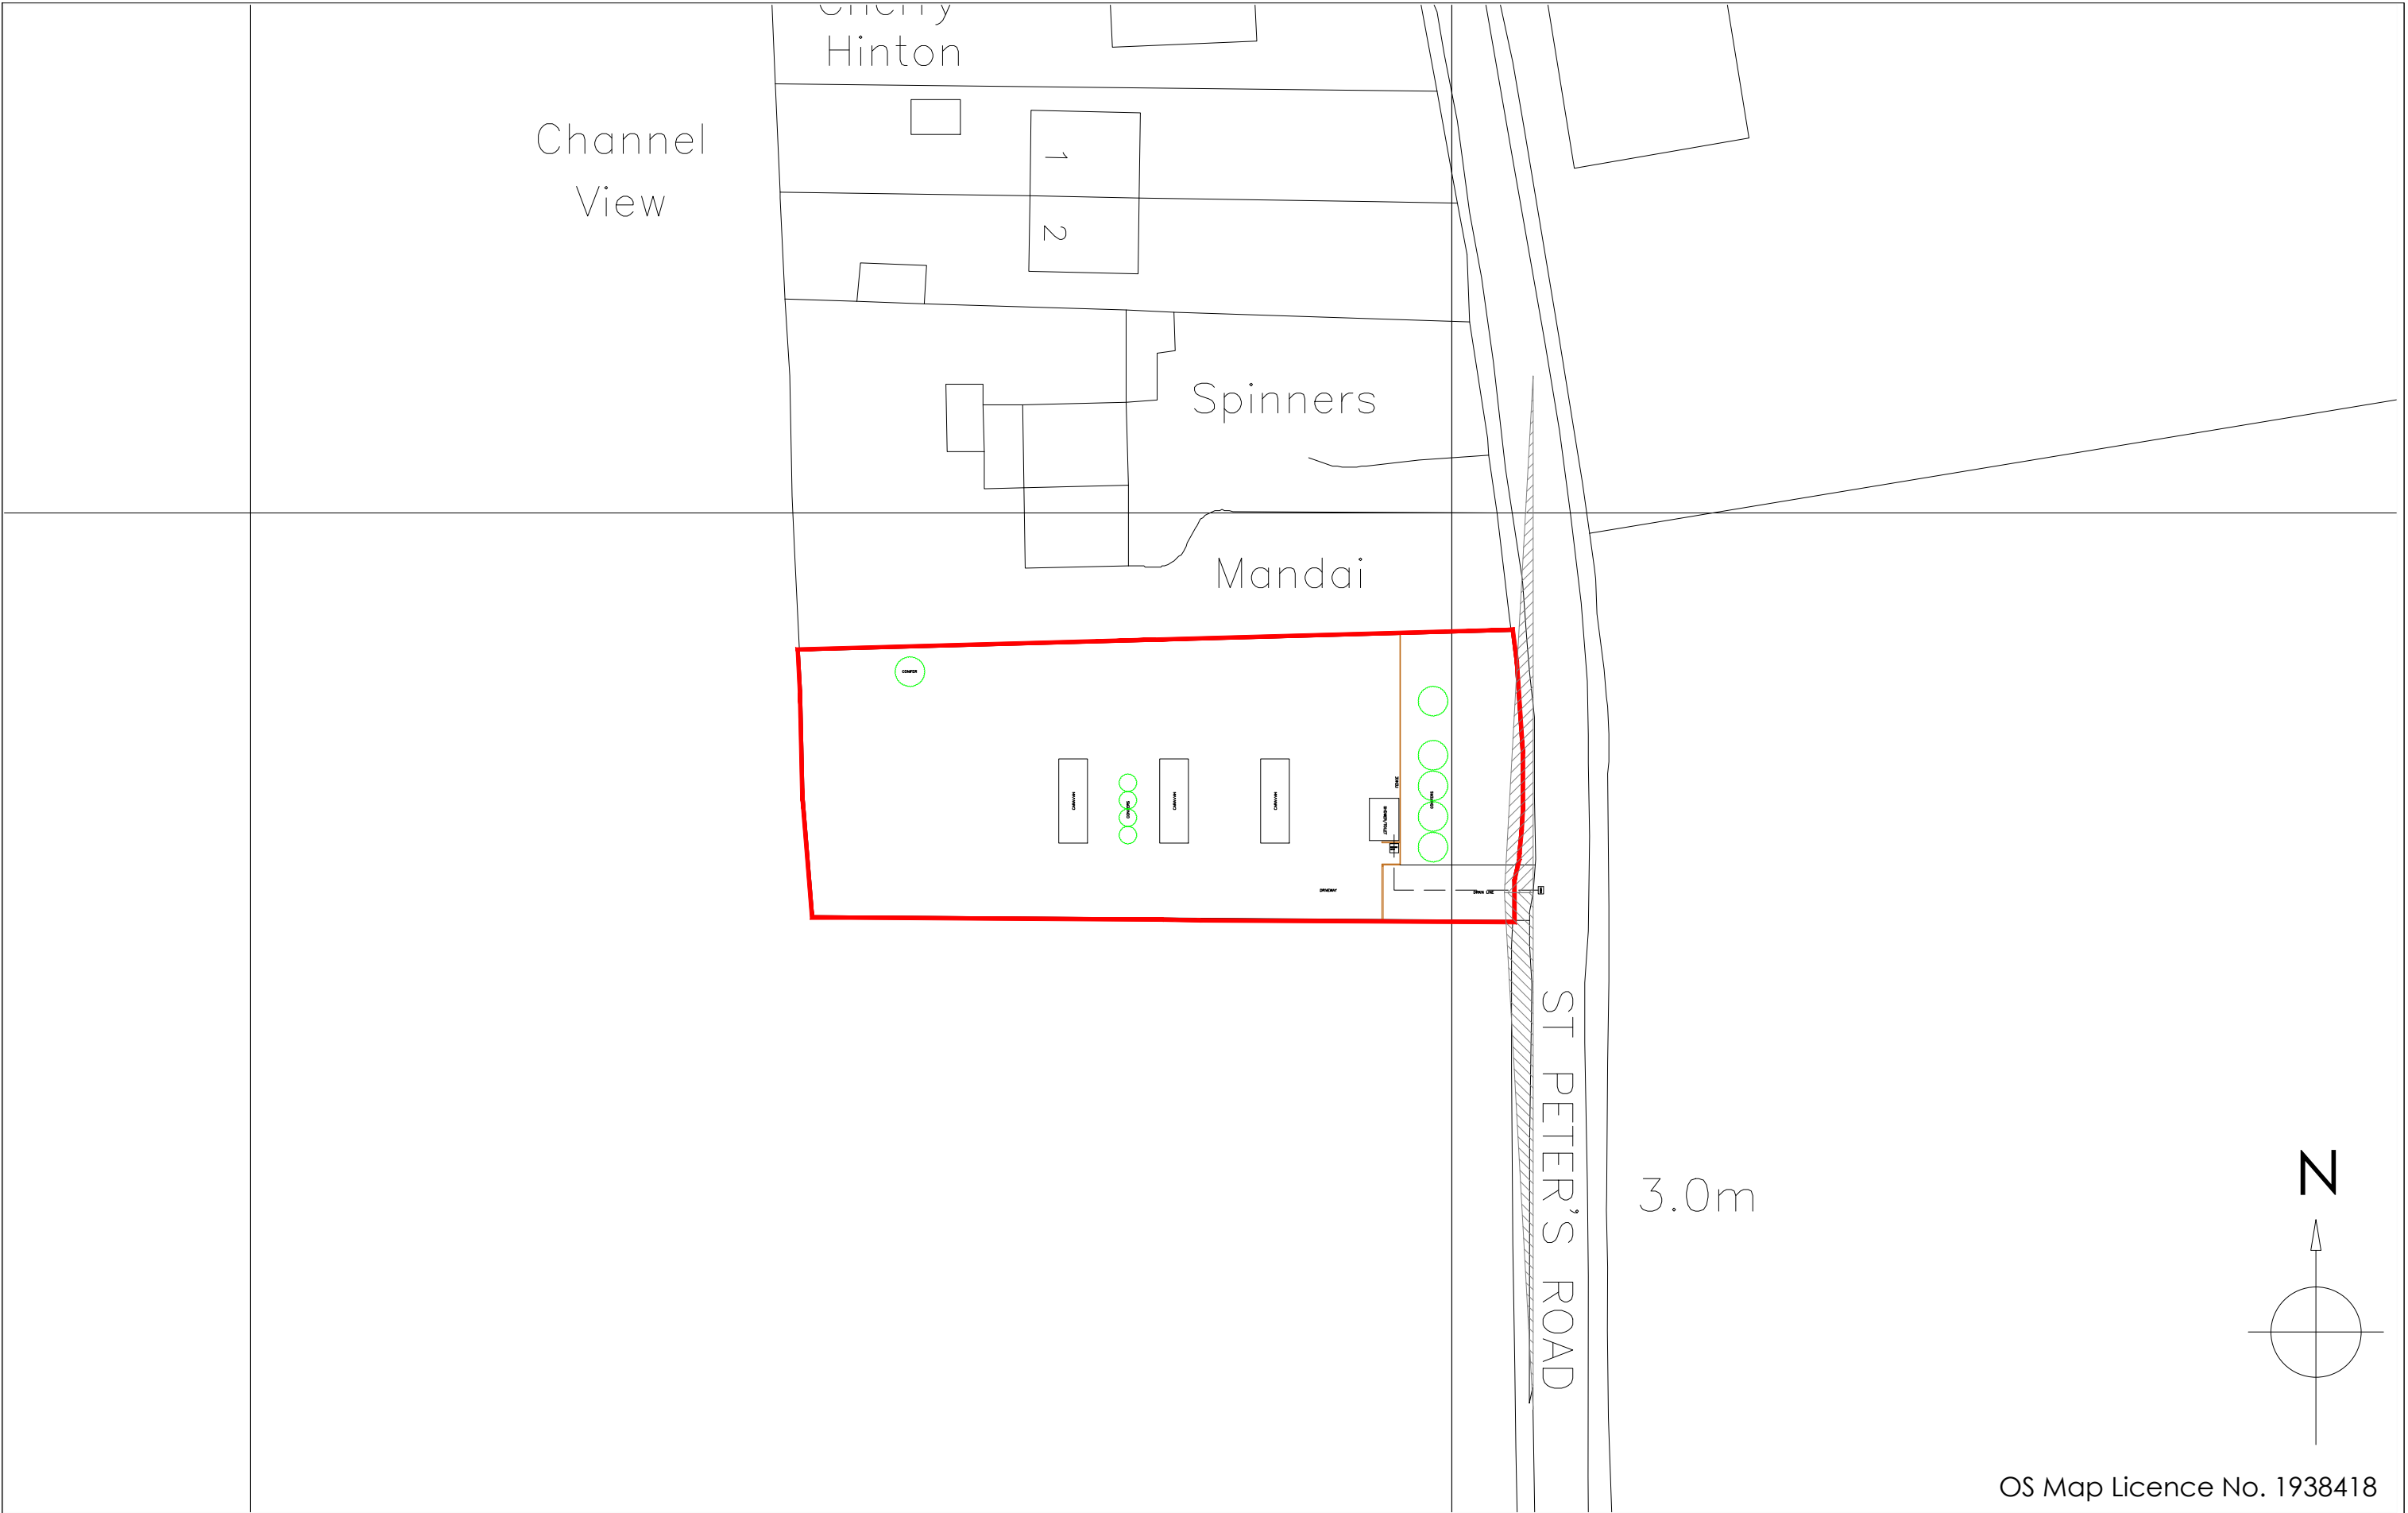

Copyright is reserved by The Town Planning Experts and is issued on the condition that it is not copied or disclosed by or to any unauthorised persons without prior consent in writing from The Town Planning Experts. All dimensions to be checked on site. All structural elements to be specified by a suitably qualified structural engineer.	REV	DESCRIPTION	DRAWN	DATE	SCALE BAR 05101520	Drawing Ref		Drawing Title	
	-	Initial drawing	JLR	27.07.17		HAYLING 03			
	A	OS extract added	GBS	26.01.18		Scale at A1	Scale at A3		
	B	A caravan moved with the septic tank removed with toilet block connected to drains	GBS	31.01.18		N/A	1:500		
	C	Plans and elevations of toilet and shower block added	JLR	08.02.18		Date	25 SEP 2017		
						Drawn by	JLR		

the town planning experts

Tel 023 9252 3352
help@tpexpert.org
www.tpexpert.org