


**PROPOSED TWO STOREY REAR ADDITION/LINK
66, SOUTHWOOD ROAD, HAYLING IS, HANTS
FOR MR R. MASTERS**

PLAN AMENDED SEPT 18

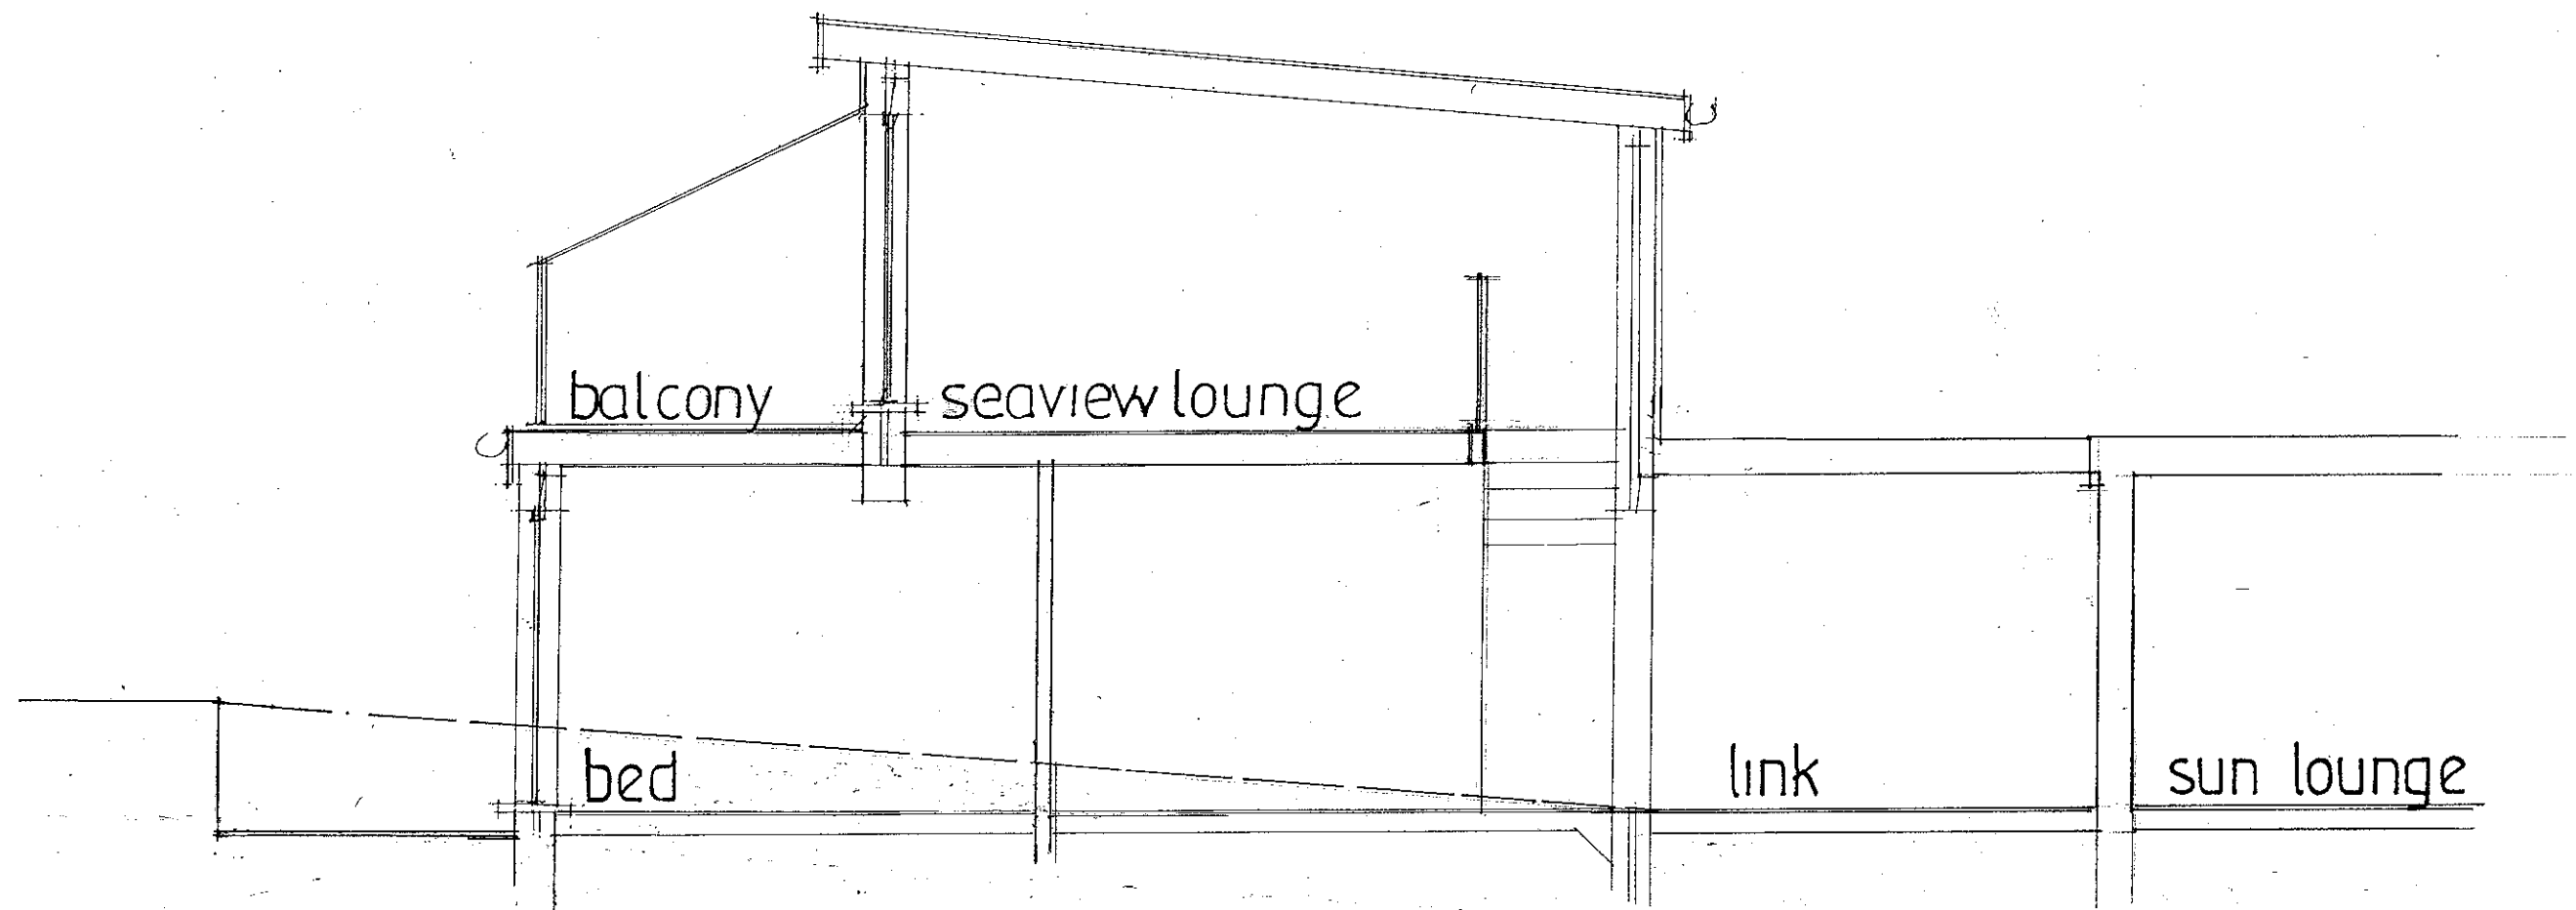

FOUNDATION DESIGN TO BE AGREED
SUBJECT TO AN ENGINEERS REPORT

ALL MEASUREMENTS AND LEVELS TO BE CHECKED
GROUND LEVEL ADJUSTED TO SUIT AS REQUIRED

SECTION DRAWING

PLANNING ONLY DRAWING

PETER J. WALKER
ISLAND DESIGN

182 SEAFRONT, HAYLING ISLAND, HANTS

PO11 9AN

TEL ; 02392467571

date july 18
scale 1:50