




NOTE : THIS DRAWING IS NOT A SPECIFICATION OF WORK AND IS ONLY FOR THE PURPOSE OF GAINING TOWN PLANNING AND BUILDING REGULATION APPROVALS. ALL DETAILS/DIMENSIONS MUST BE CHECKED ON SITE BEFORE COMMENCEMENT OF WORK BY CONTRACTOR

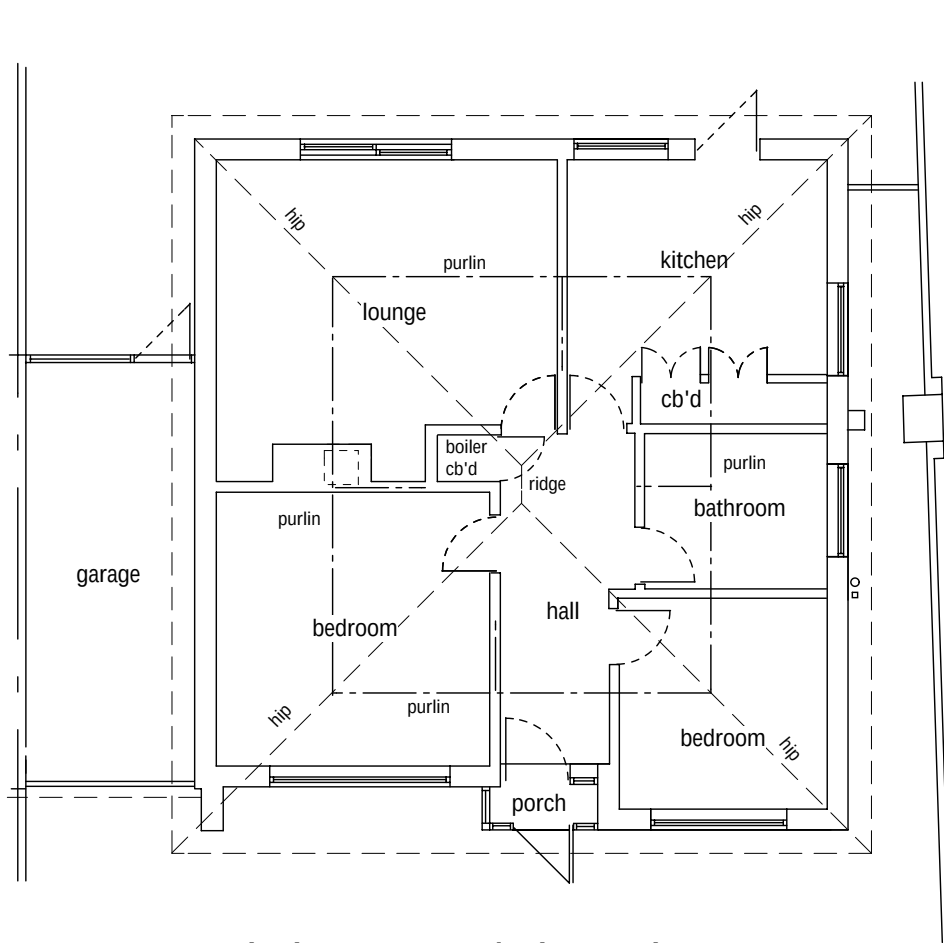



Existing Ground Floor Plan

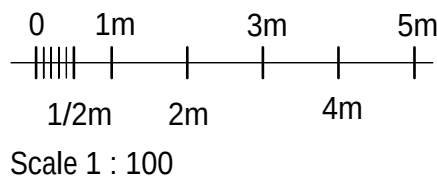


Existing Front Elevation

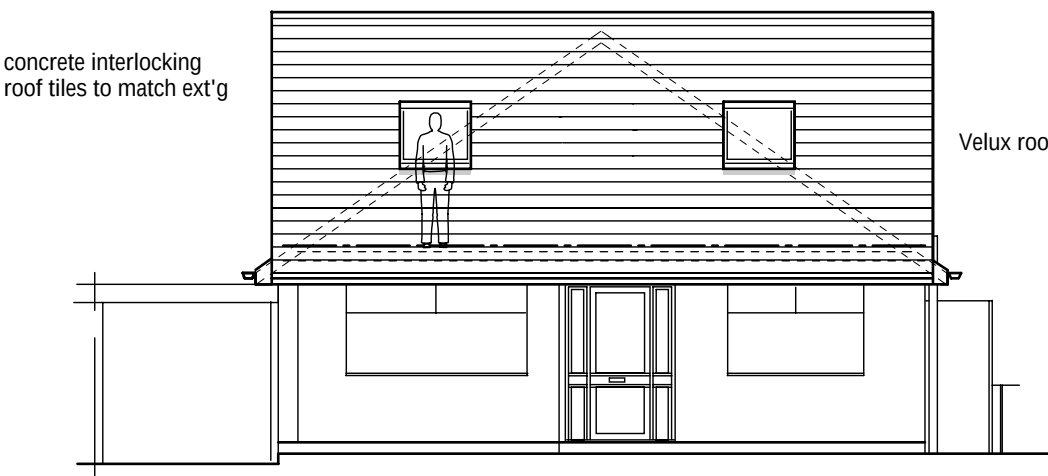


Proposed Front Elevation

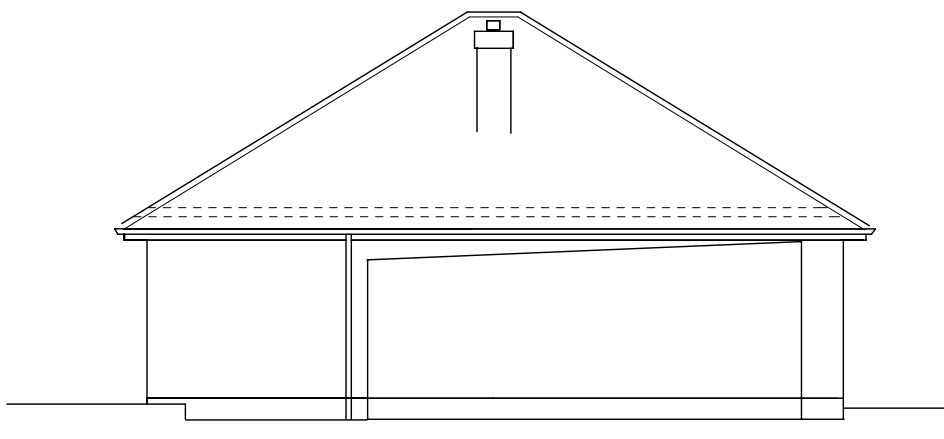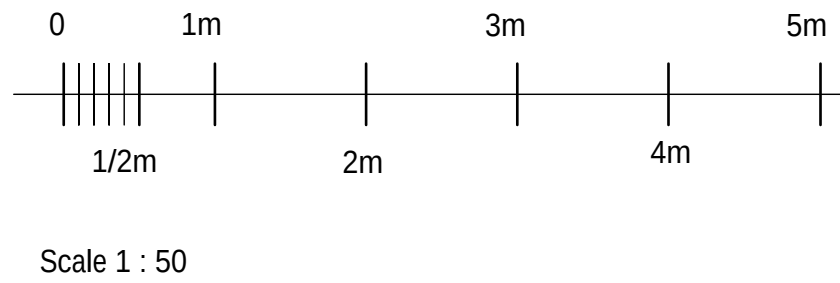


Existing Side Elevation

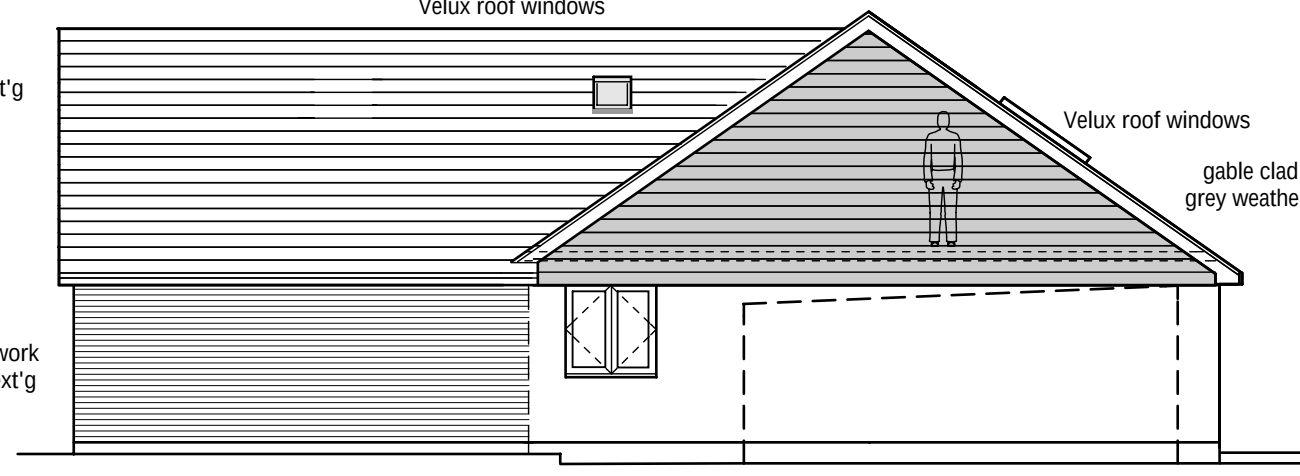

Proposed Side Elevation

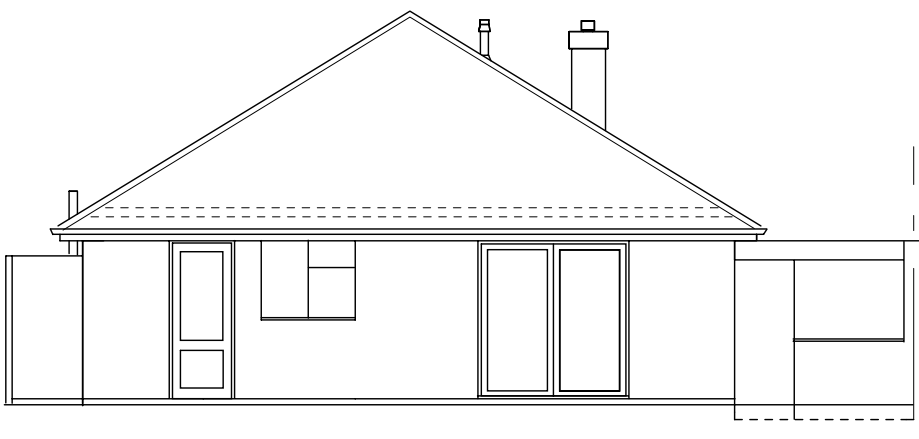


Existing Rear Elevation

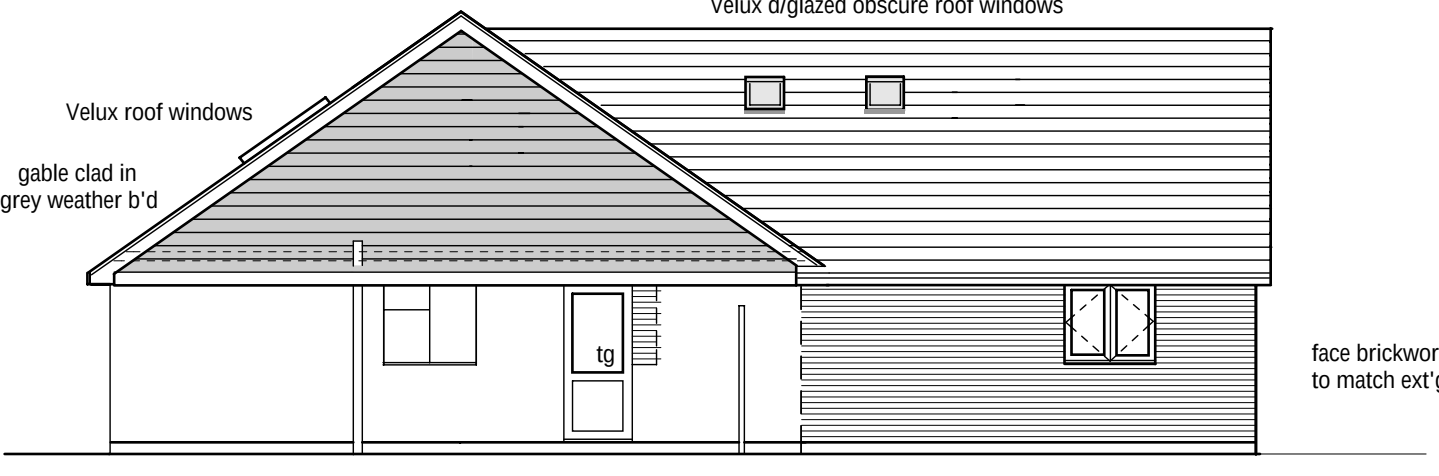


Proposed Side Elevation


remove ext'g window, after opening and install a upvc d/glazed door

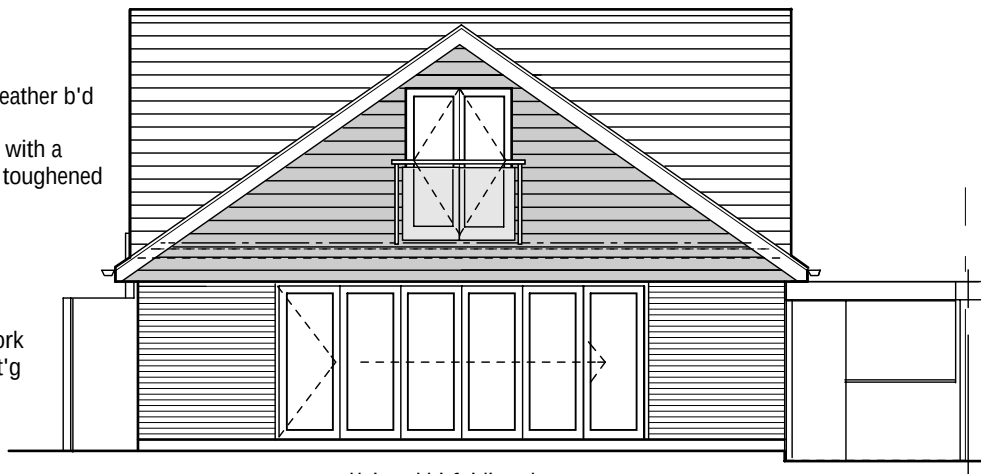


Proposed Rear Elevation

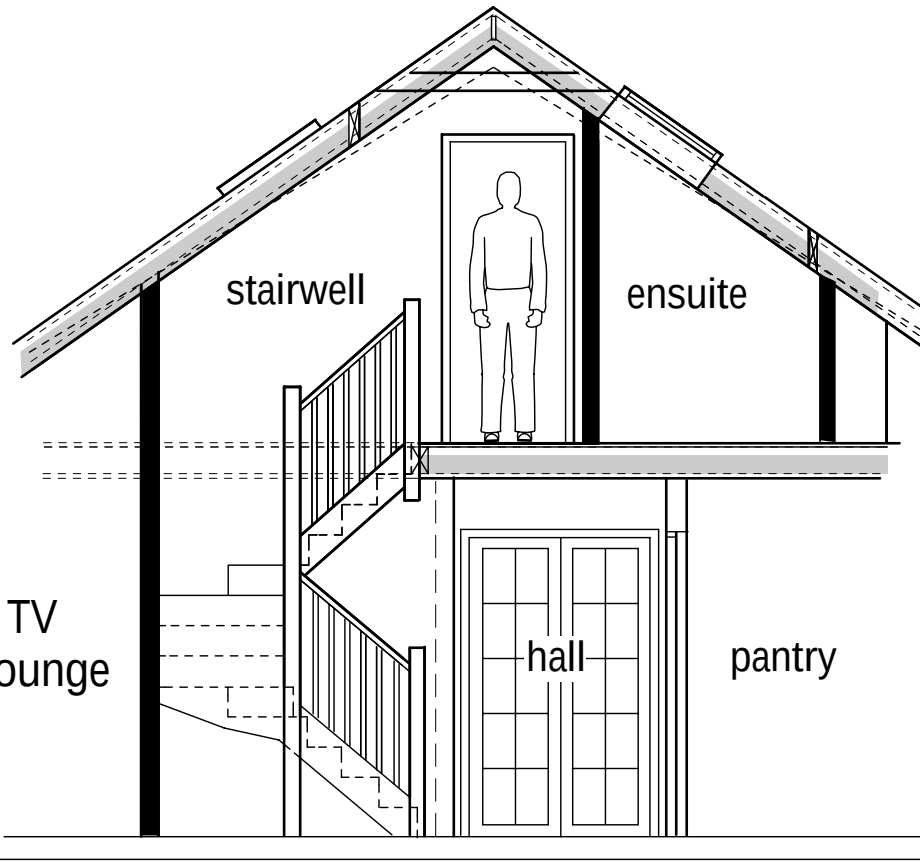


Proposed Section A - A

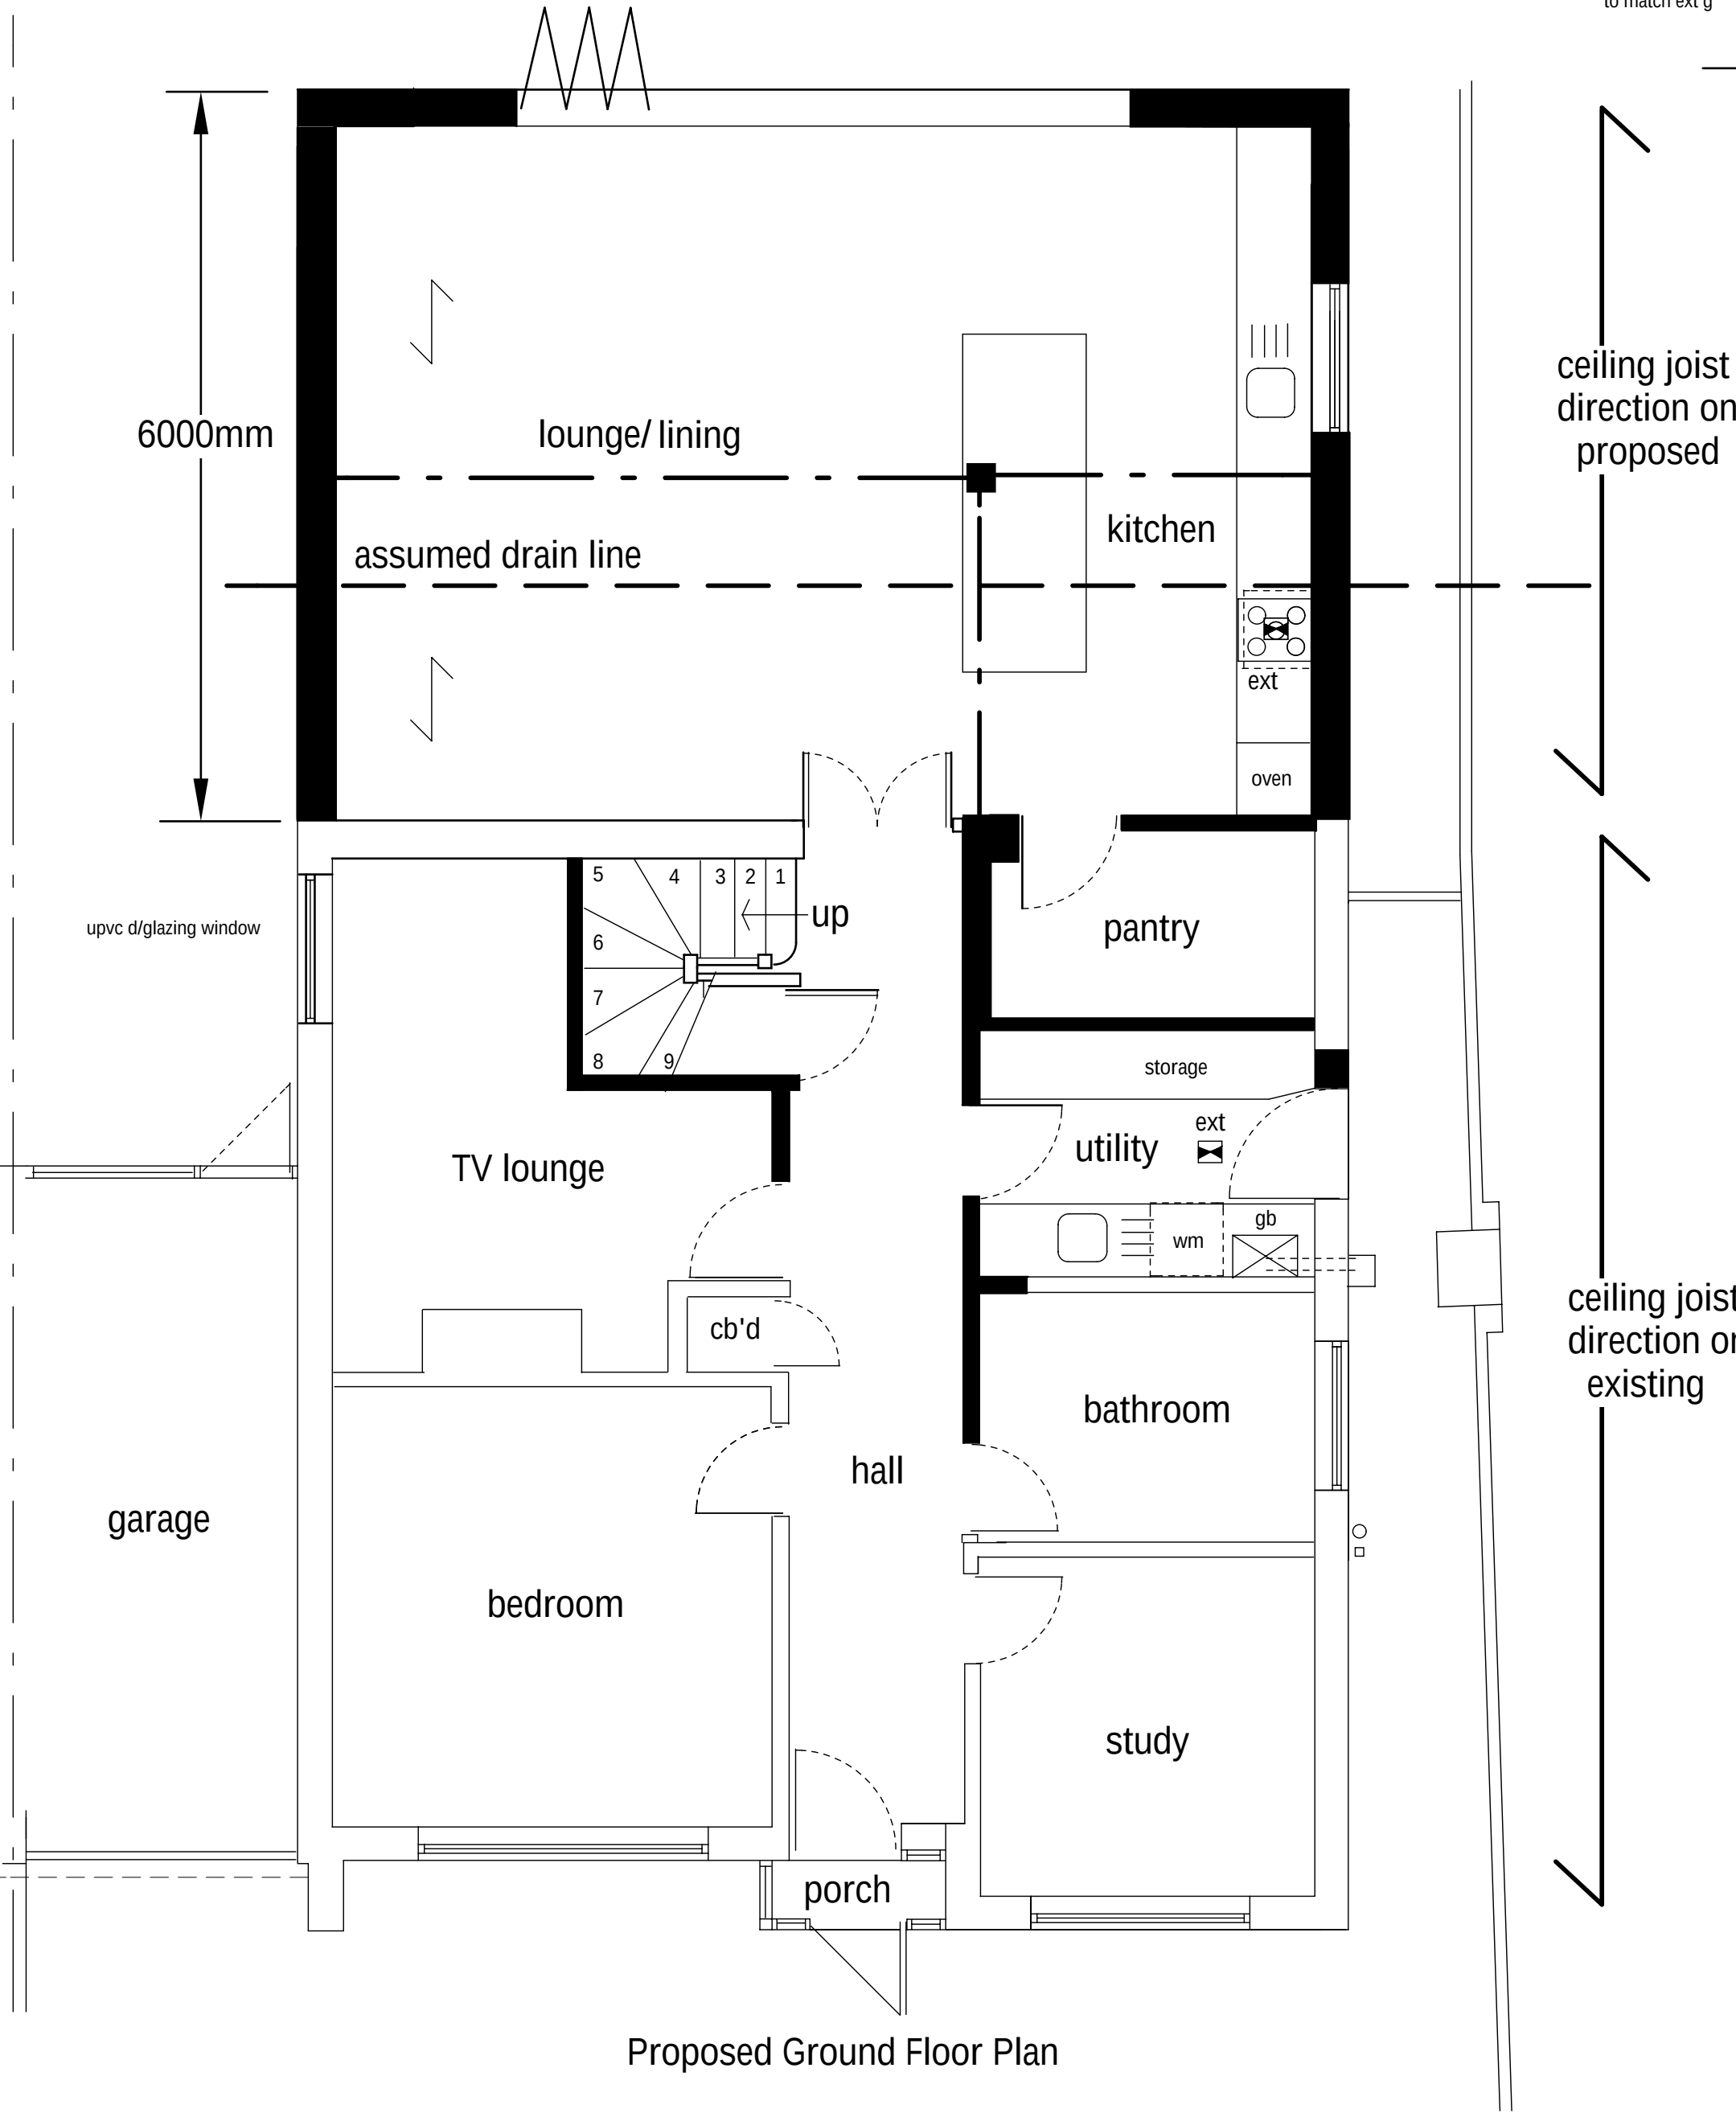

Proposed Ground Floor Plan

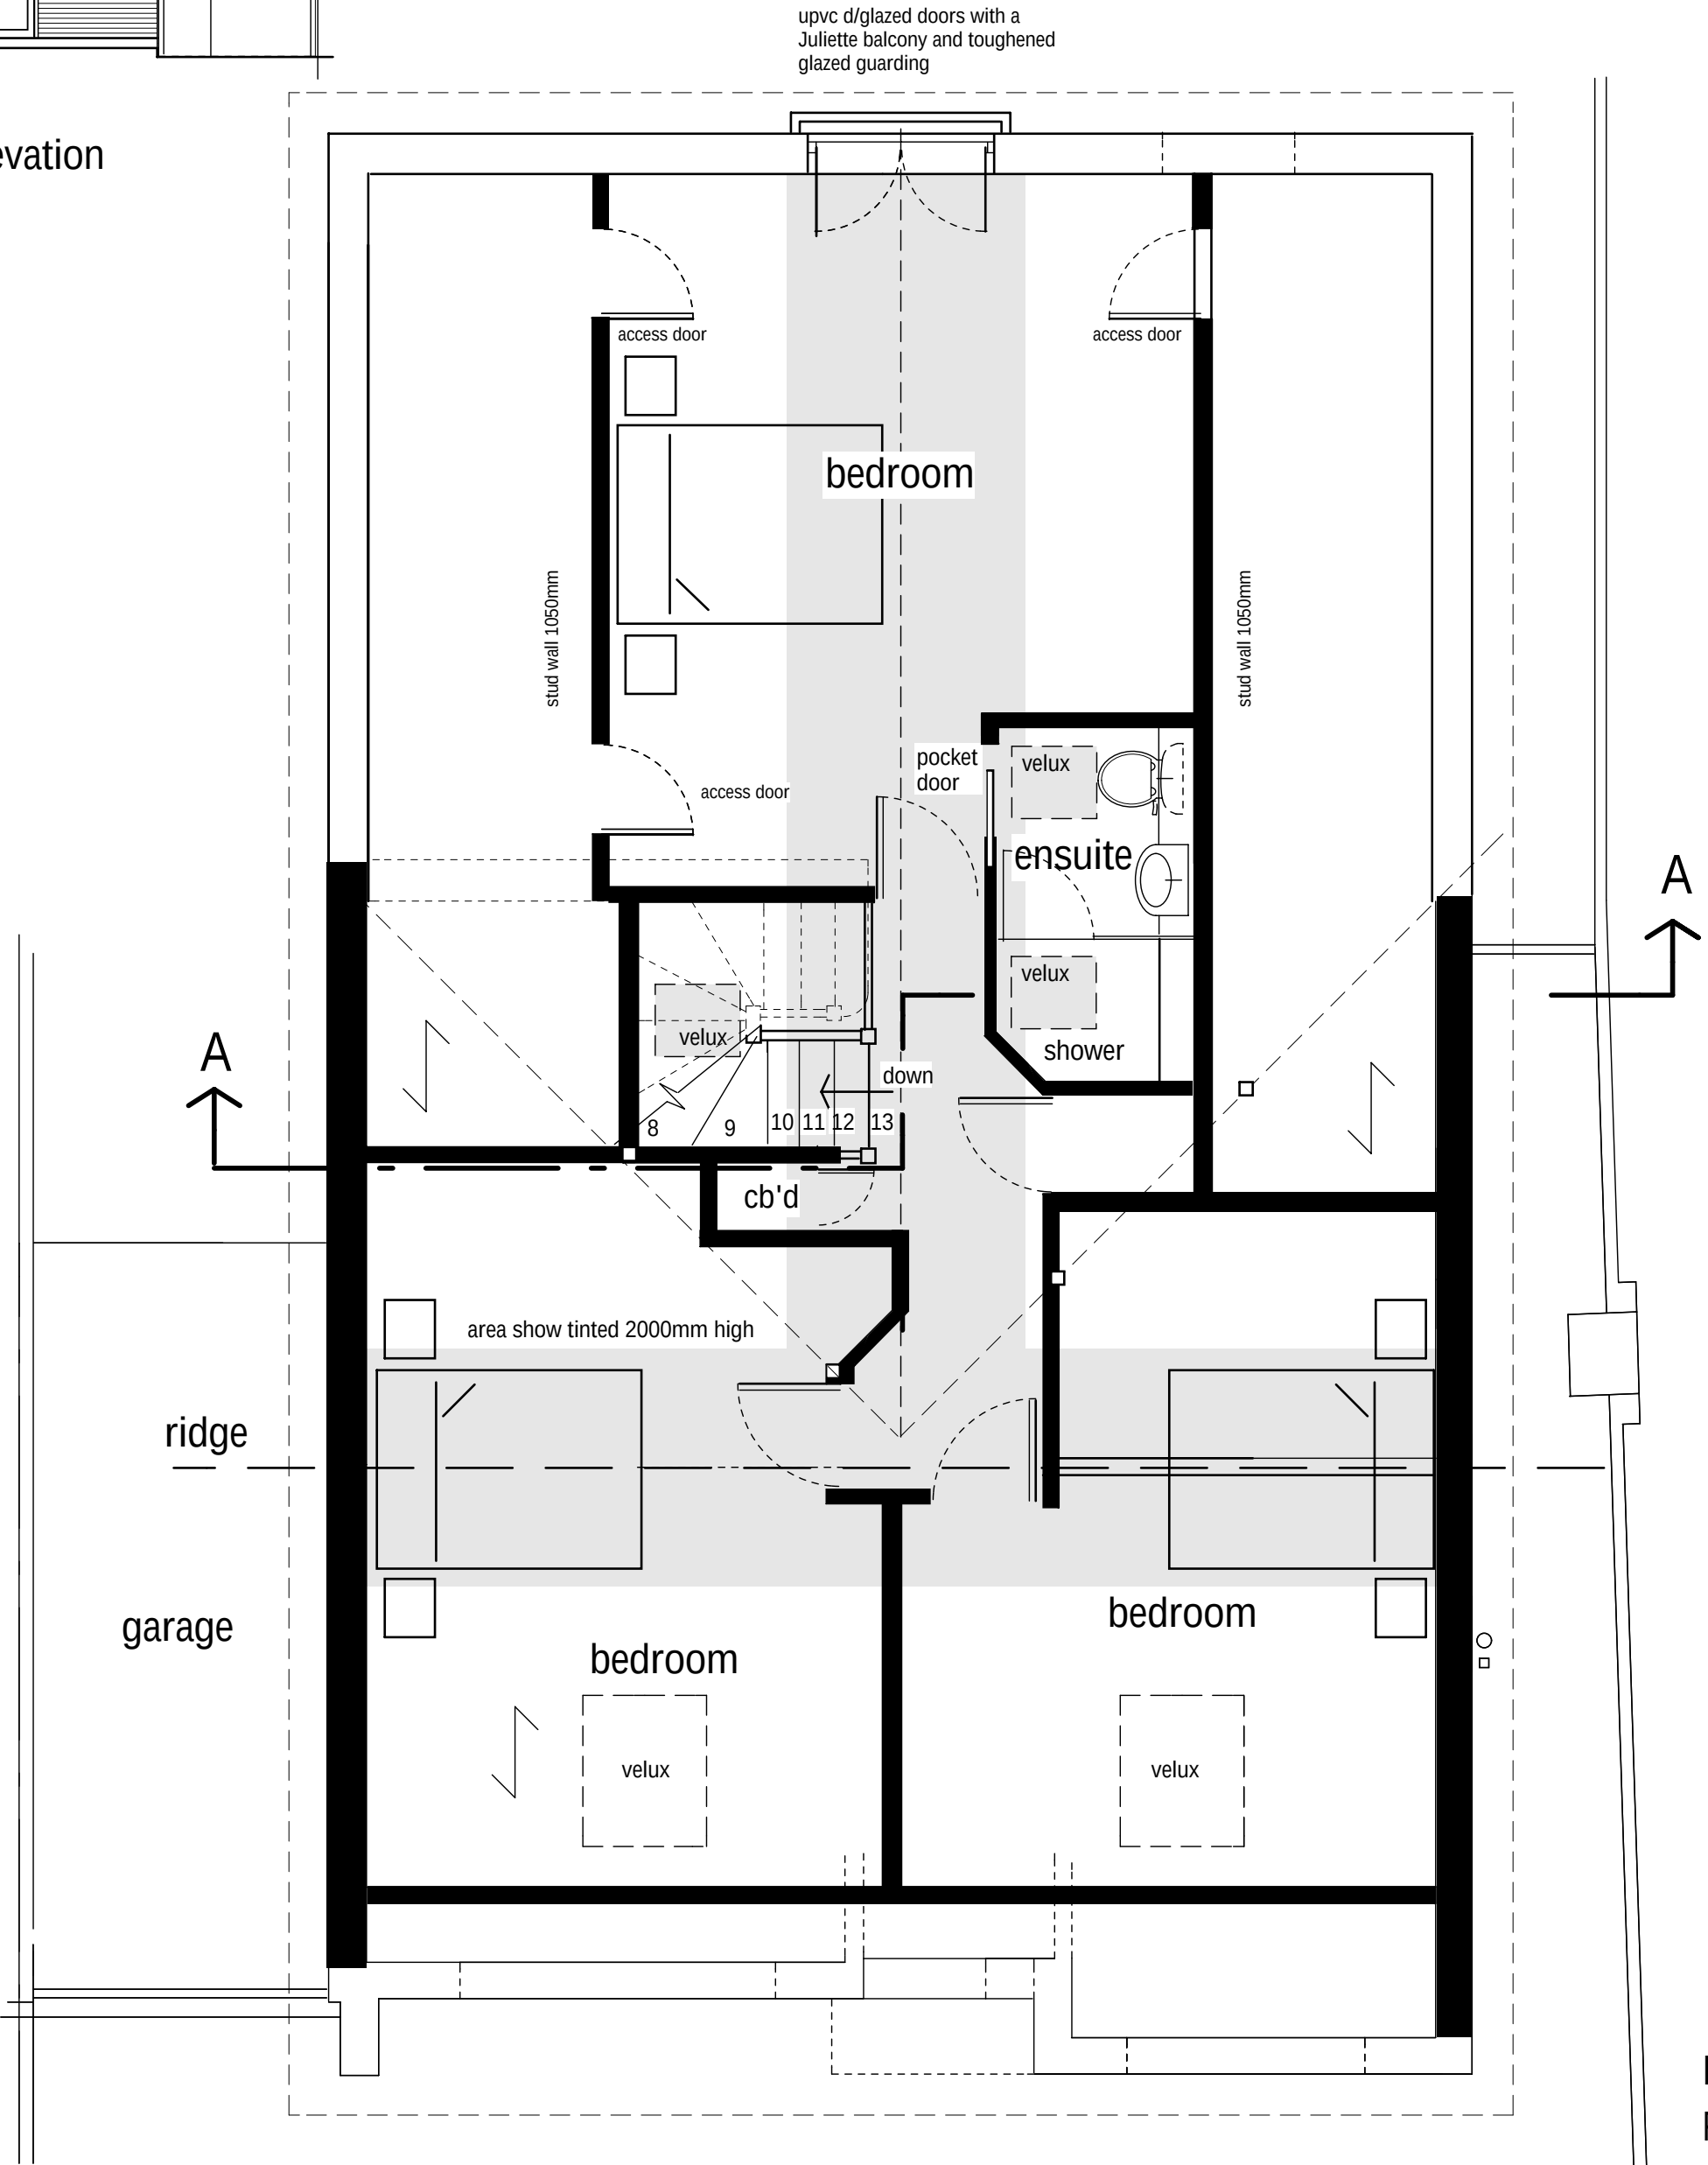

Proposed First Floor Plan

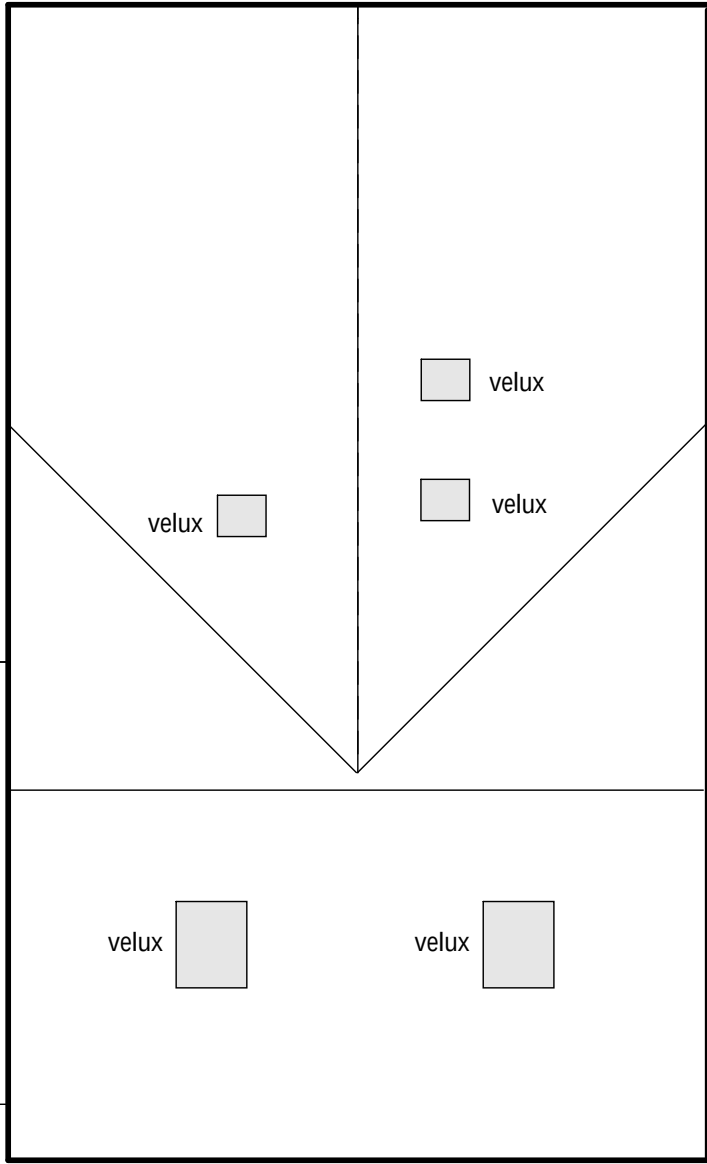

Proposed Roof Plan