
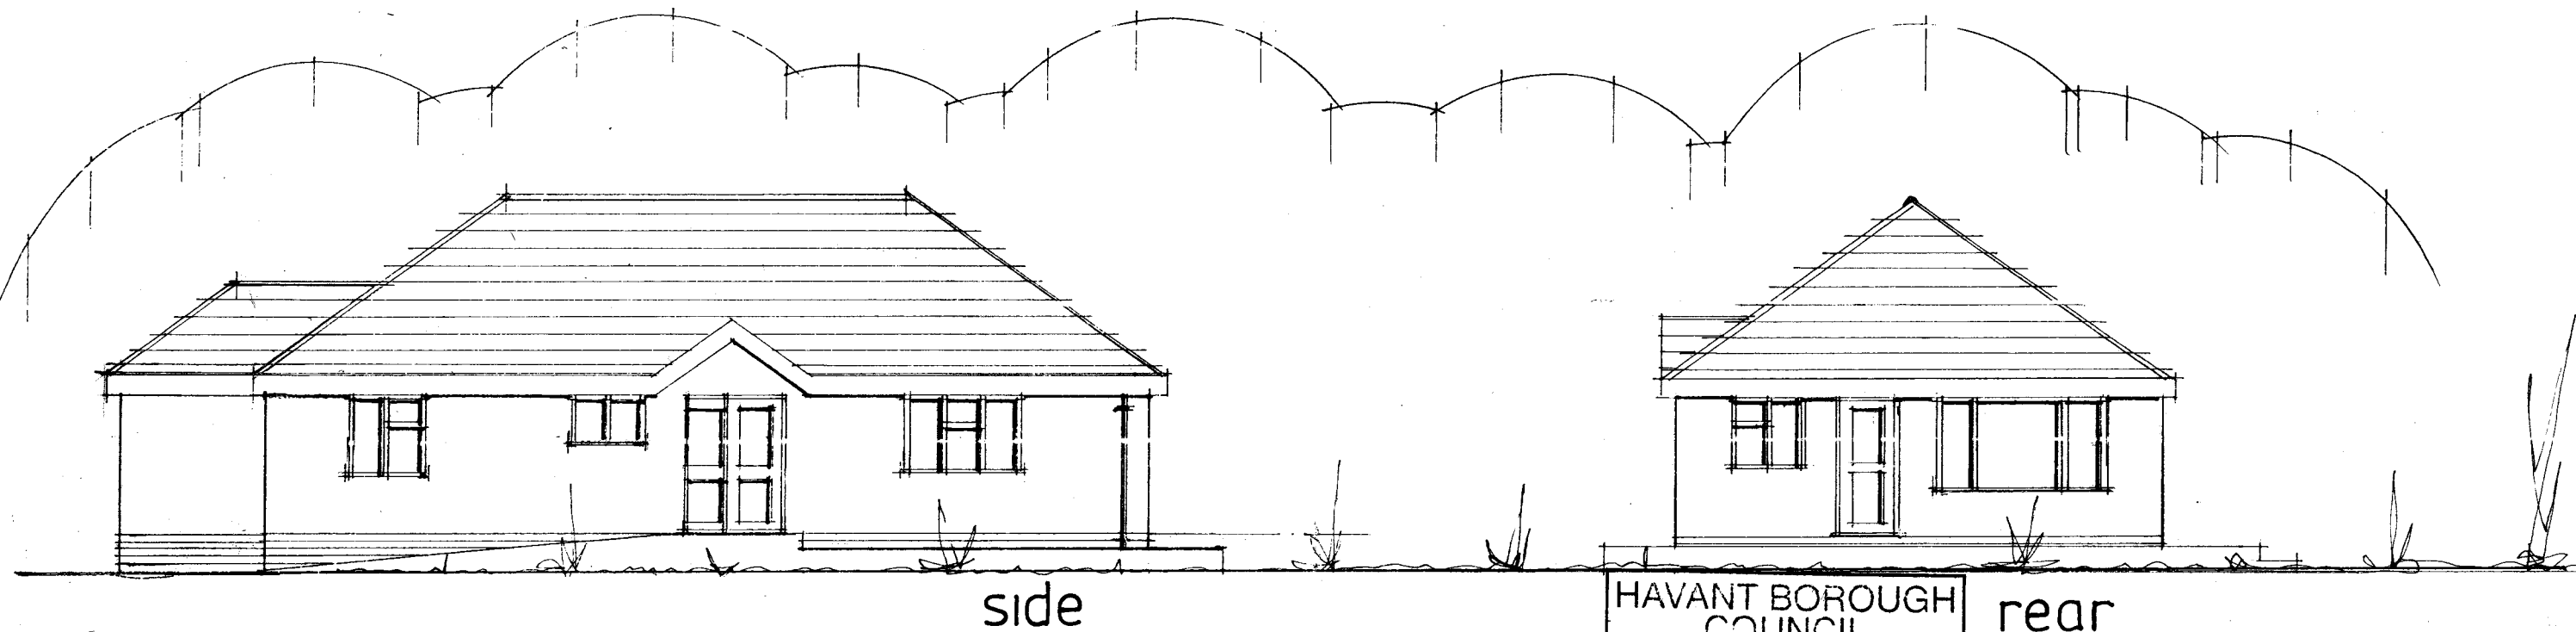


PROPOSED TWO BEDROOM BUNGALOW & GARAGE.
LAND ADJ, 186, HAVANT ROAD, HAYLING I. HANTS
FOR MR & MRS M. SILVESTOR.

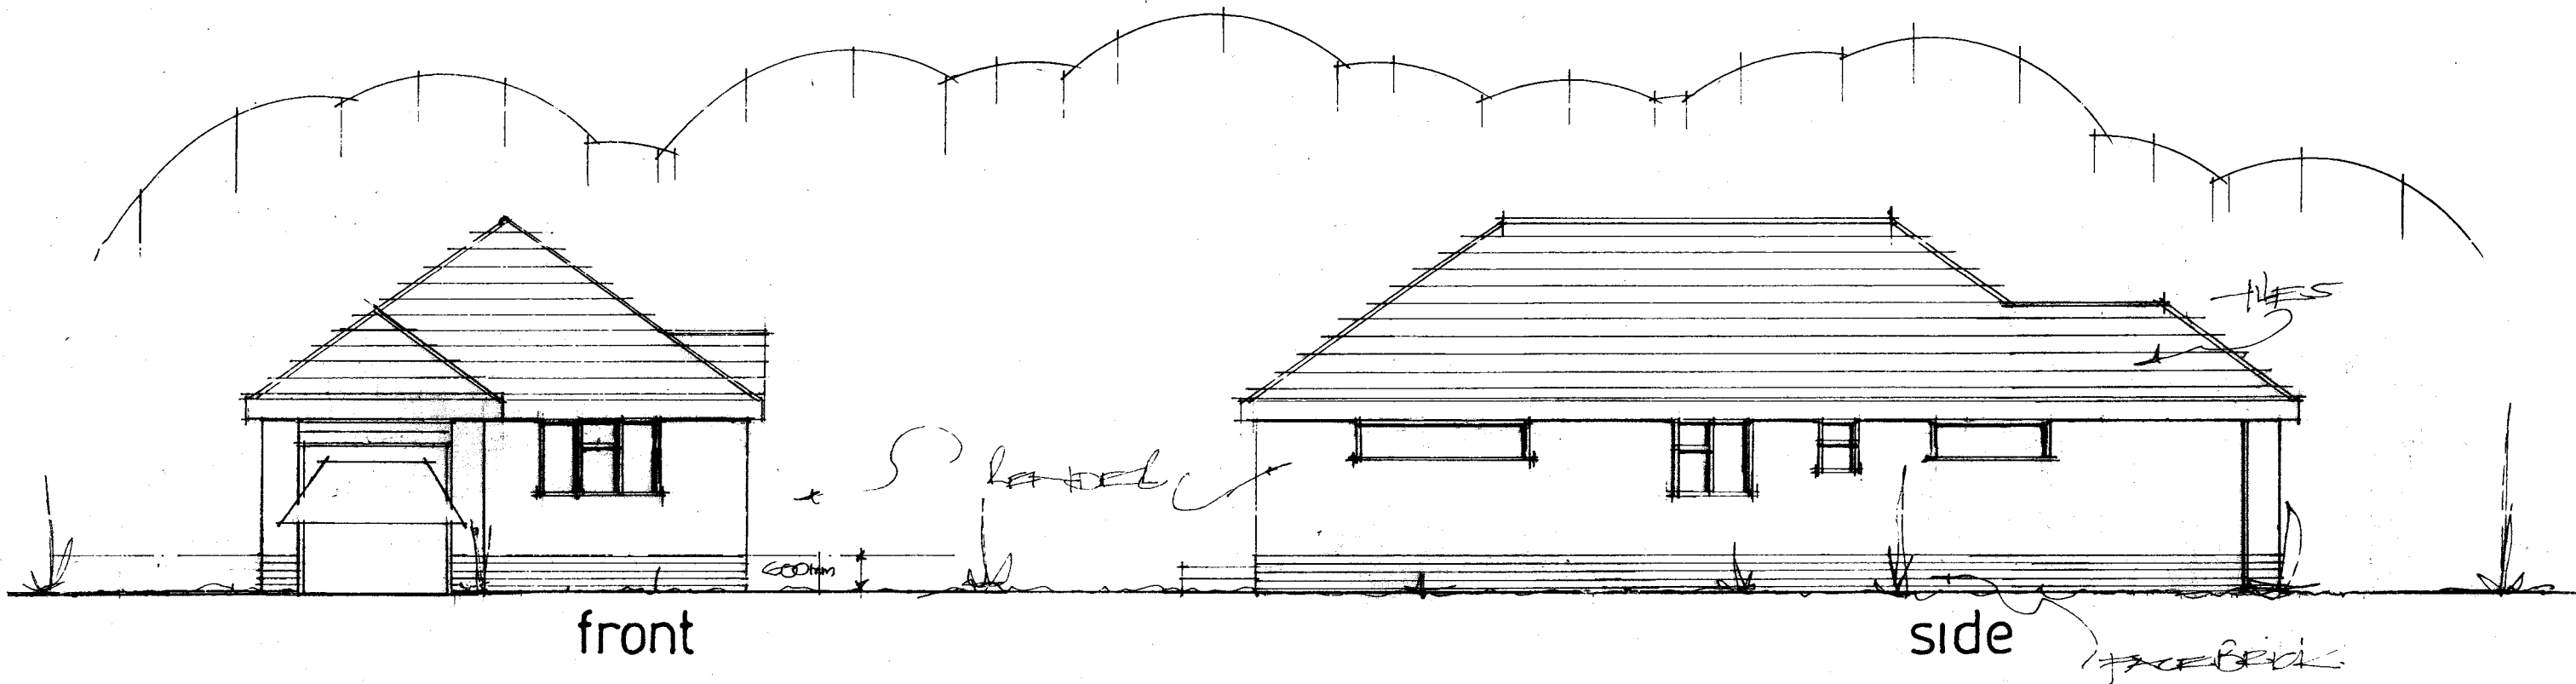

date may 18
scale 1:100

PROPOSED ELEVATIONS

HAVANT BOROUGH
COUNCIL
29 MAY 2018
RECEIVED

PETER J. WALKER
ISLAND DESIGN
182 SEAFRONT, HAYLING ISLAND, HANTS
PO11 9AN
TEL: 02392467571