


NOTE A PARTY WALL AGREEMENT IS REQUIRED WITH THE ADJACENT NEIGHBOURS FOR THE EXCAVATION OF NEW FOUNDATIONS WITHIN 3M. THIS IS TO BE IN WRITING BEFORE THE COMMENCEMENT OF ANY WORK ON SITE.

PROPOSED SINGLE STOREY REAR ADDITION. 86, LITTLEPARK AVE, HAVANT, HANTS. FOR N.PAXTON & L.FRITH.

PLANS TO BE READ IN CONJUNCTION WITH ENGINEERS CALCULATIONS AND DETAILS FOR NEW BEAM A AND BEAM B OVER DOORS ALSO LANTERN LIGHT TRIMMERS. NOTE ENCASE STEELWORK IN 12.5MM FIRELINE BOARDING FIXED STAGGERED JOINT.

HAVANT BOROUGH COUNCIL
18 FEB 2019
RECEIVED

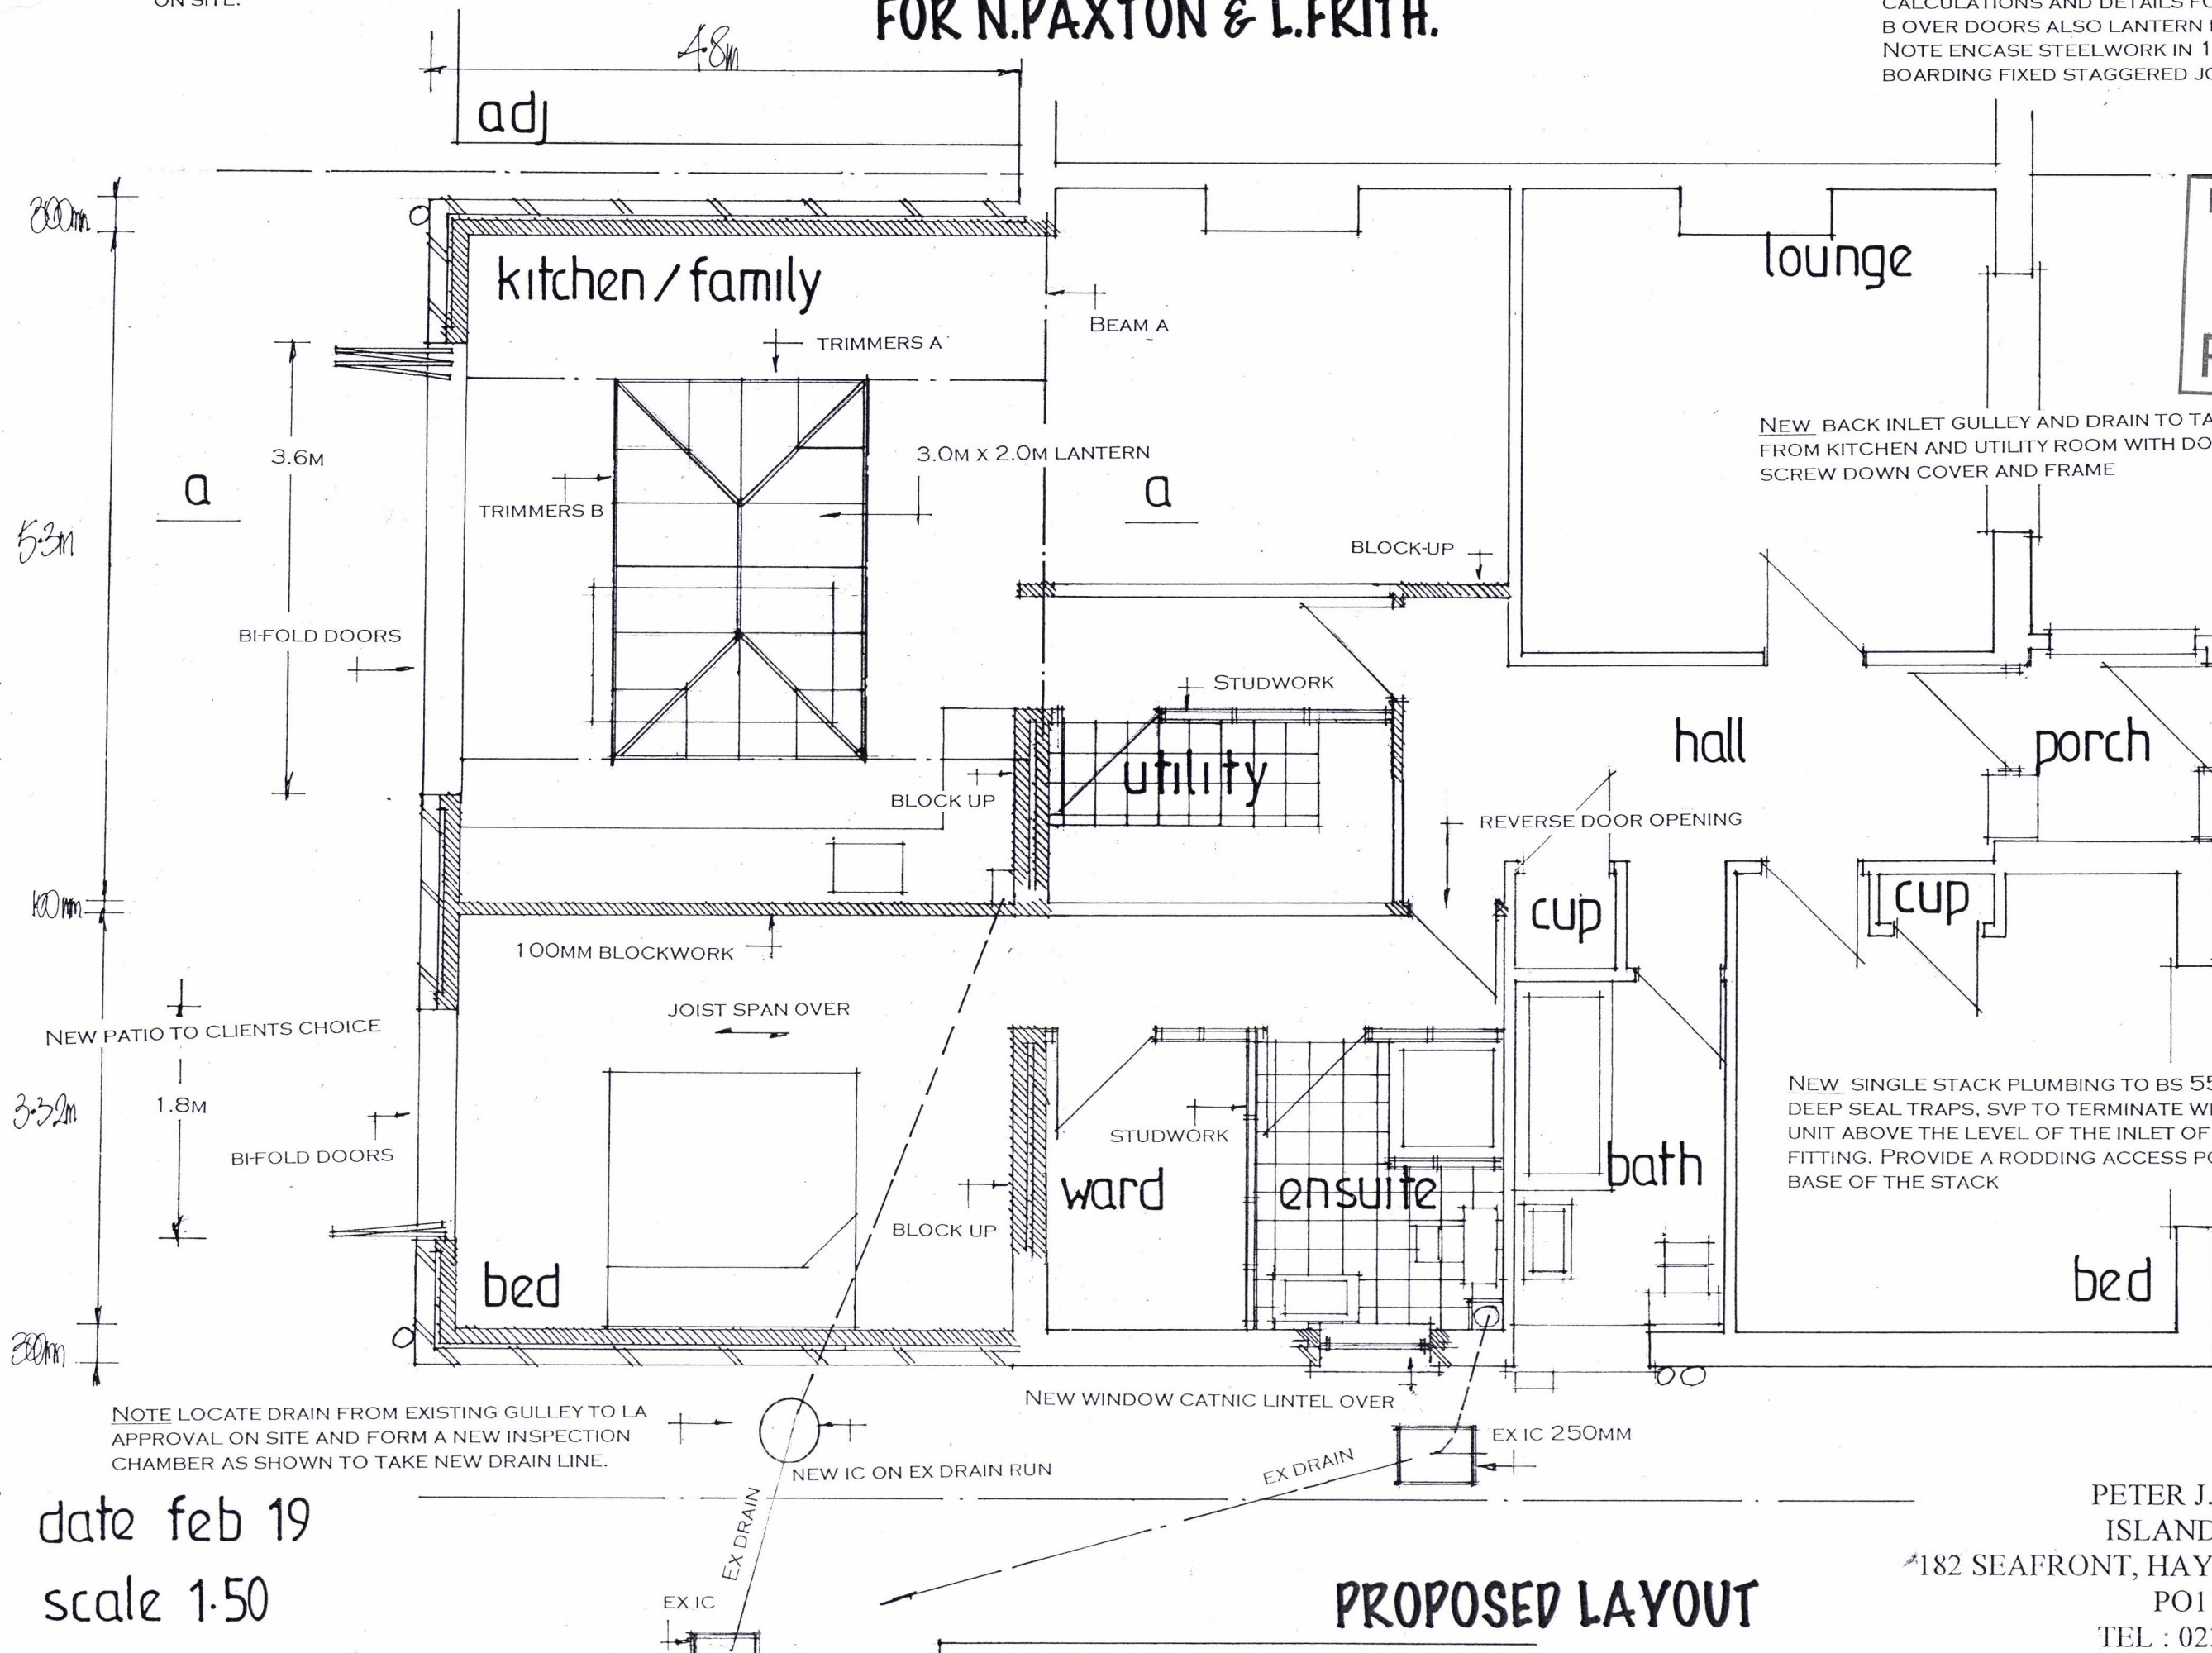

date feb 19
scale 1:50

PETER J. WALKER
ISLAND DESIGN
182 SEAFRONT, HAYLING ISLAND, HANTS
PO11 9AN
TEL : 02392467571