


0 5 10 M.




Existing East (front)

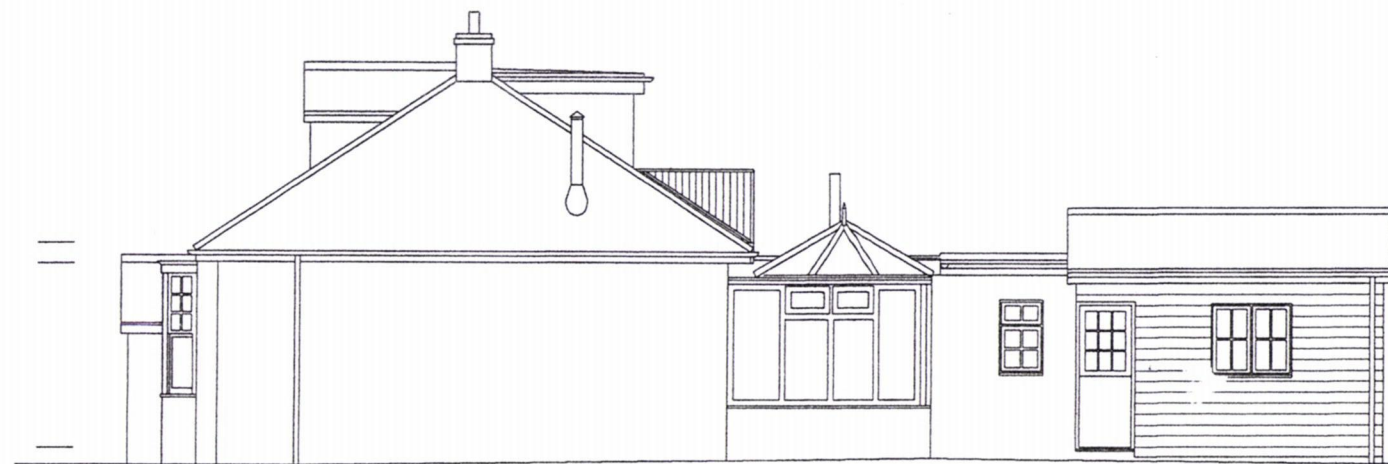

Existing North



Existing West

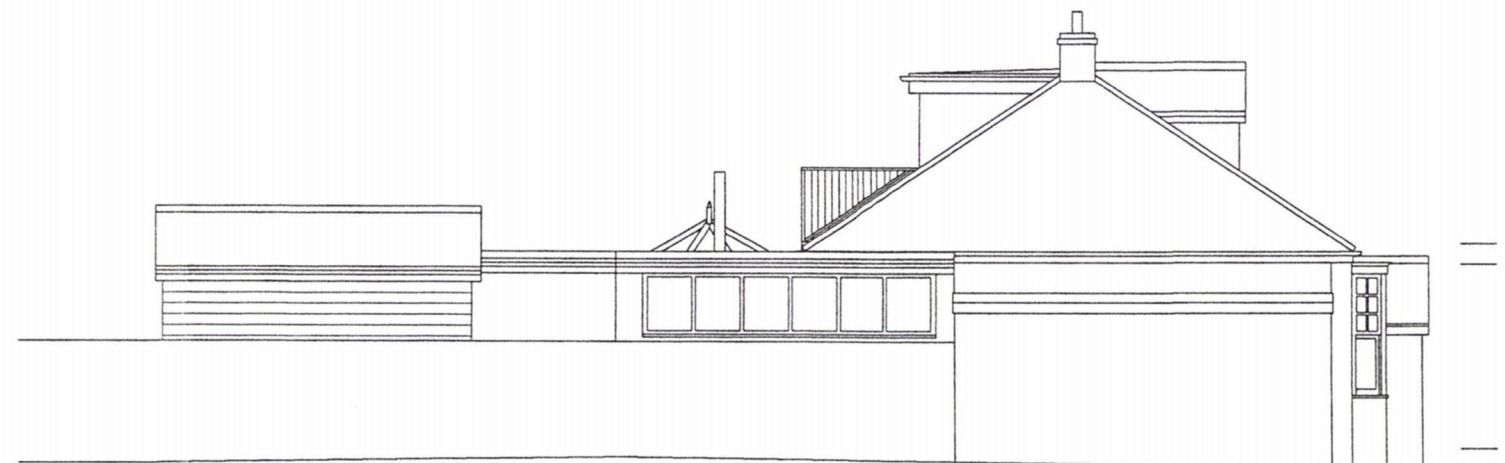

Existing South



EXISTING ELEVATIONS
EXTENSION
AND ALTERATIONS
AT
48 KINGS ROAD
EMSWORTH
PO10 7HN

OCTOBER 2018
1-100 (A3)
DRG No 2