


PHYSICAL SCALE IN METERS @ 1:100


T.I - Silver Birch

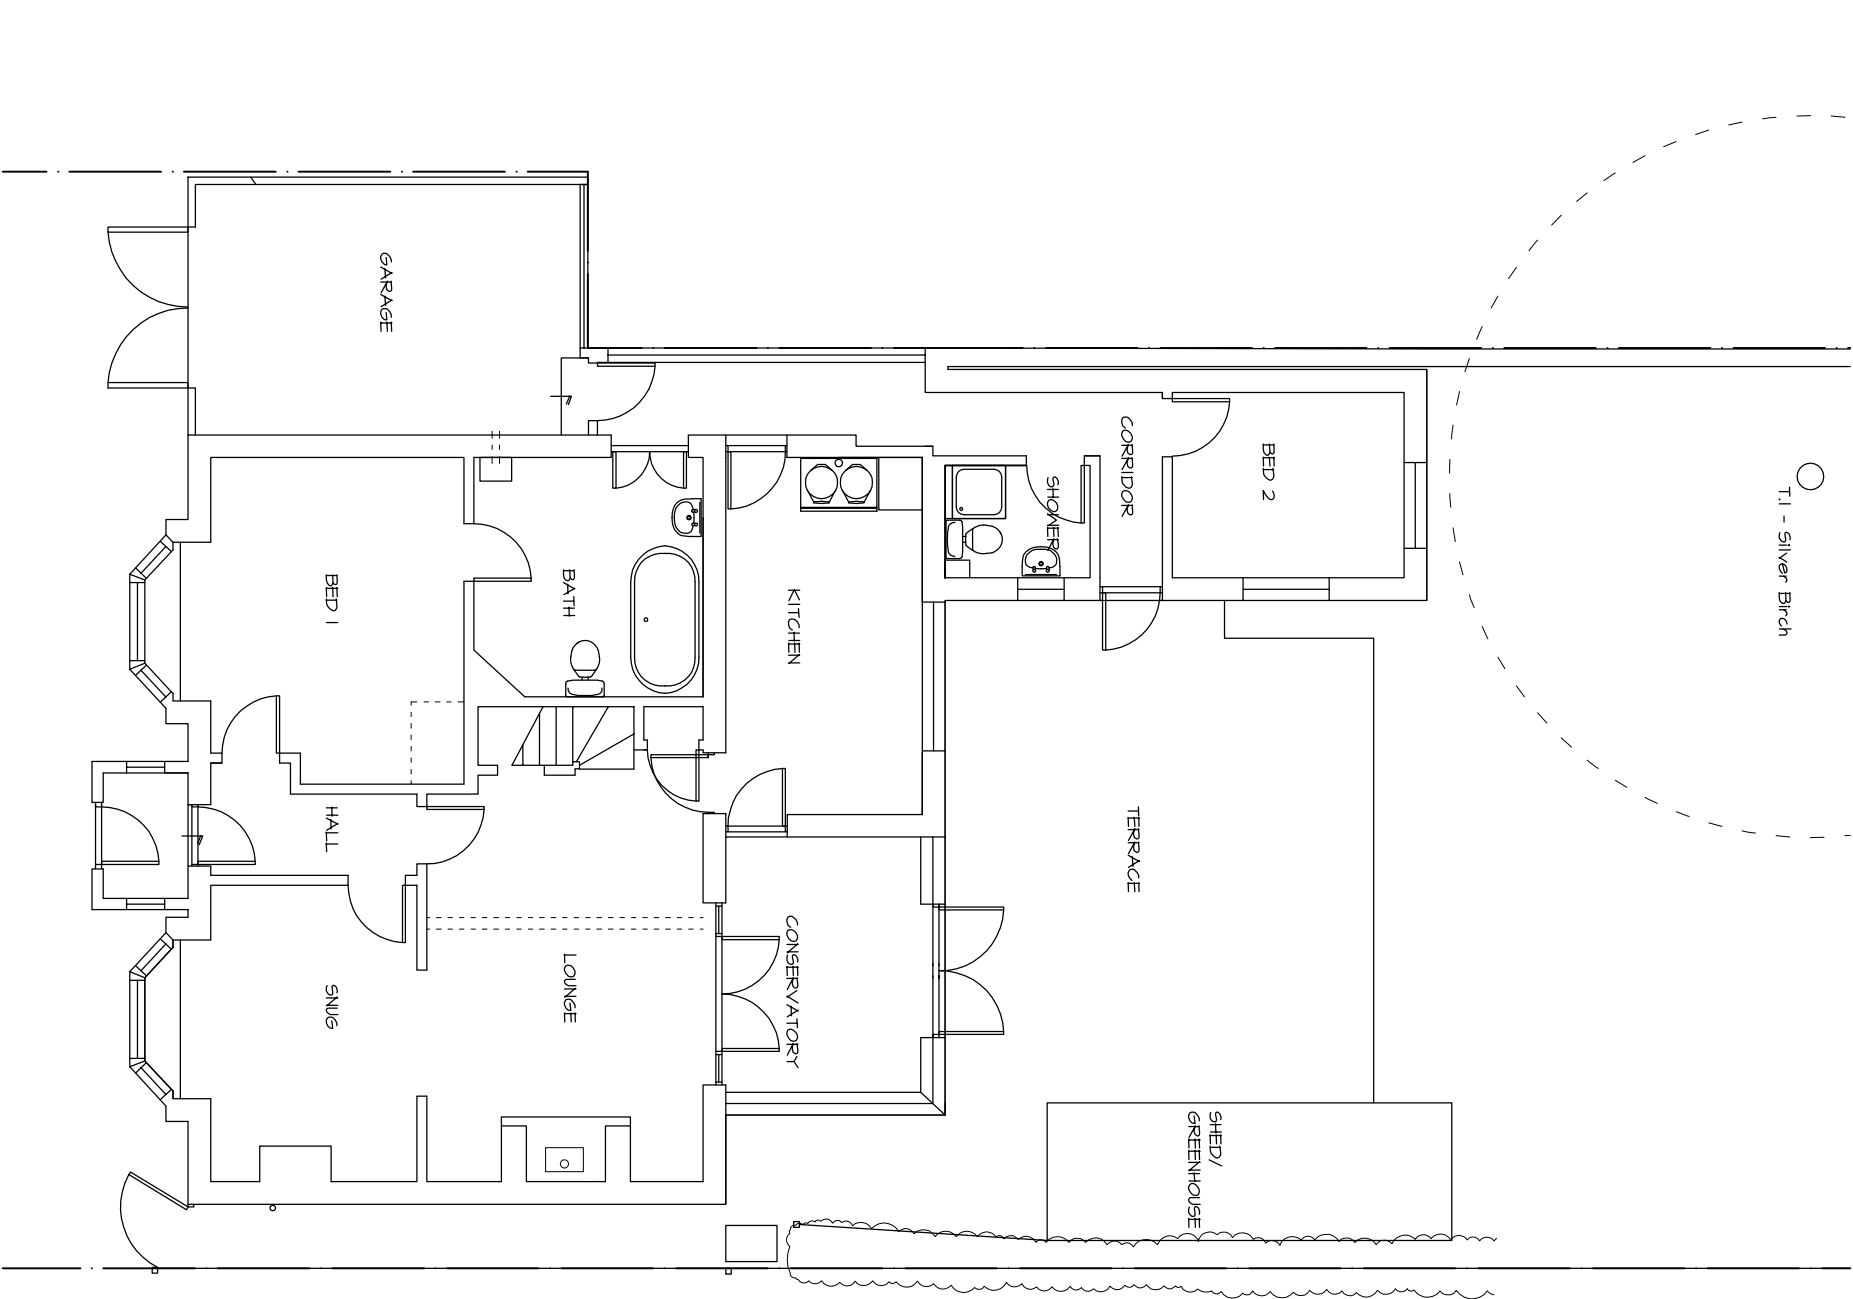

Existing Ground

EXISTING SURVEY - 48 Kings Road, Emsworth. PO10 7HN

NOTES:
This drawing has been produced solely for PLANNING/DESIGN.
Do not Scale from this Drawing except for planning purposes.
Any drainage shown is presumed and to be checked on site
before commencement of works.
This drawing is the copyright of MF Designs Ltd.

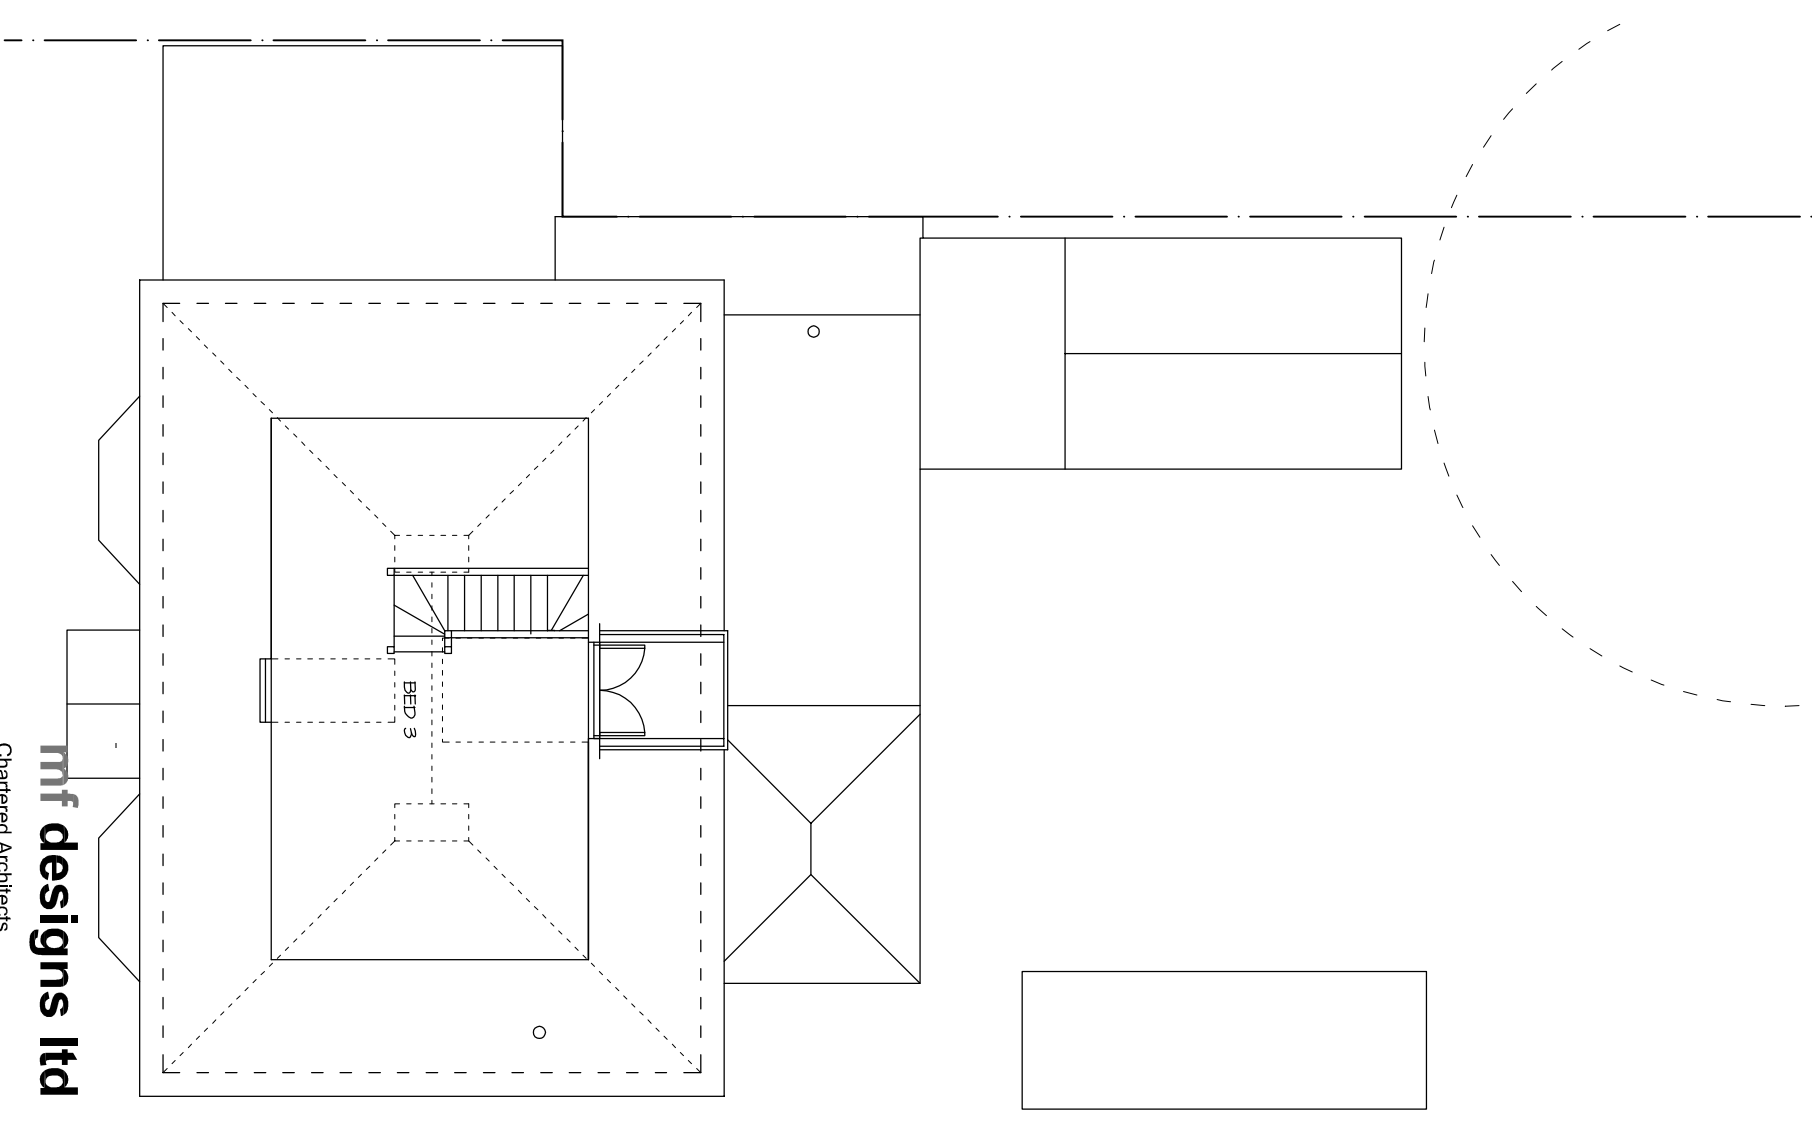

Existing First



mf designs ltd

Chartered Architects



36 Grove Road • Havant • Hampshire • PO9 1AR
Director: Martin Farrer RIBA • Co Registration No.4507379

t/f 02392 470967
e admin@mfdesigns.org.uk

Date: Jan 2018
Scale: 1:100

Job No: 3194
Dwg No: EX_01