



PROPOSED SIDE AND REAR ADDITIONS.
8, BROOKMEAD WAY, LANGSTONE, HANTS.
FOR MR & MRS J. DUNAWAY.

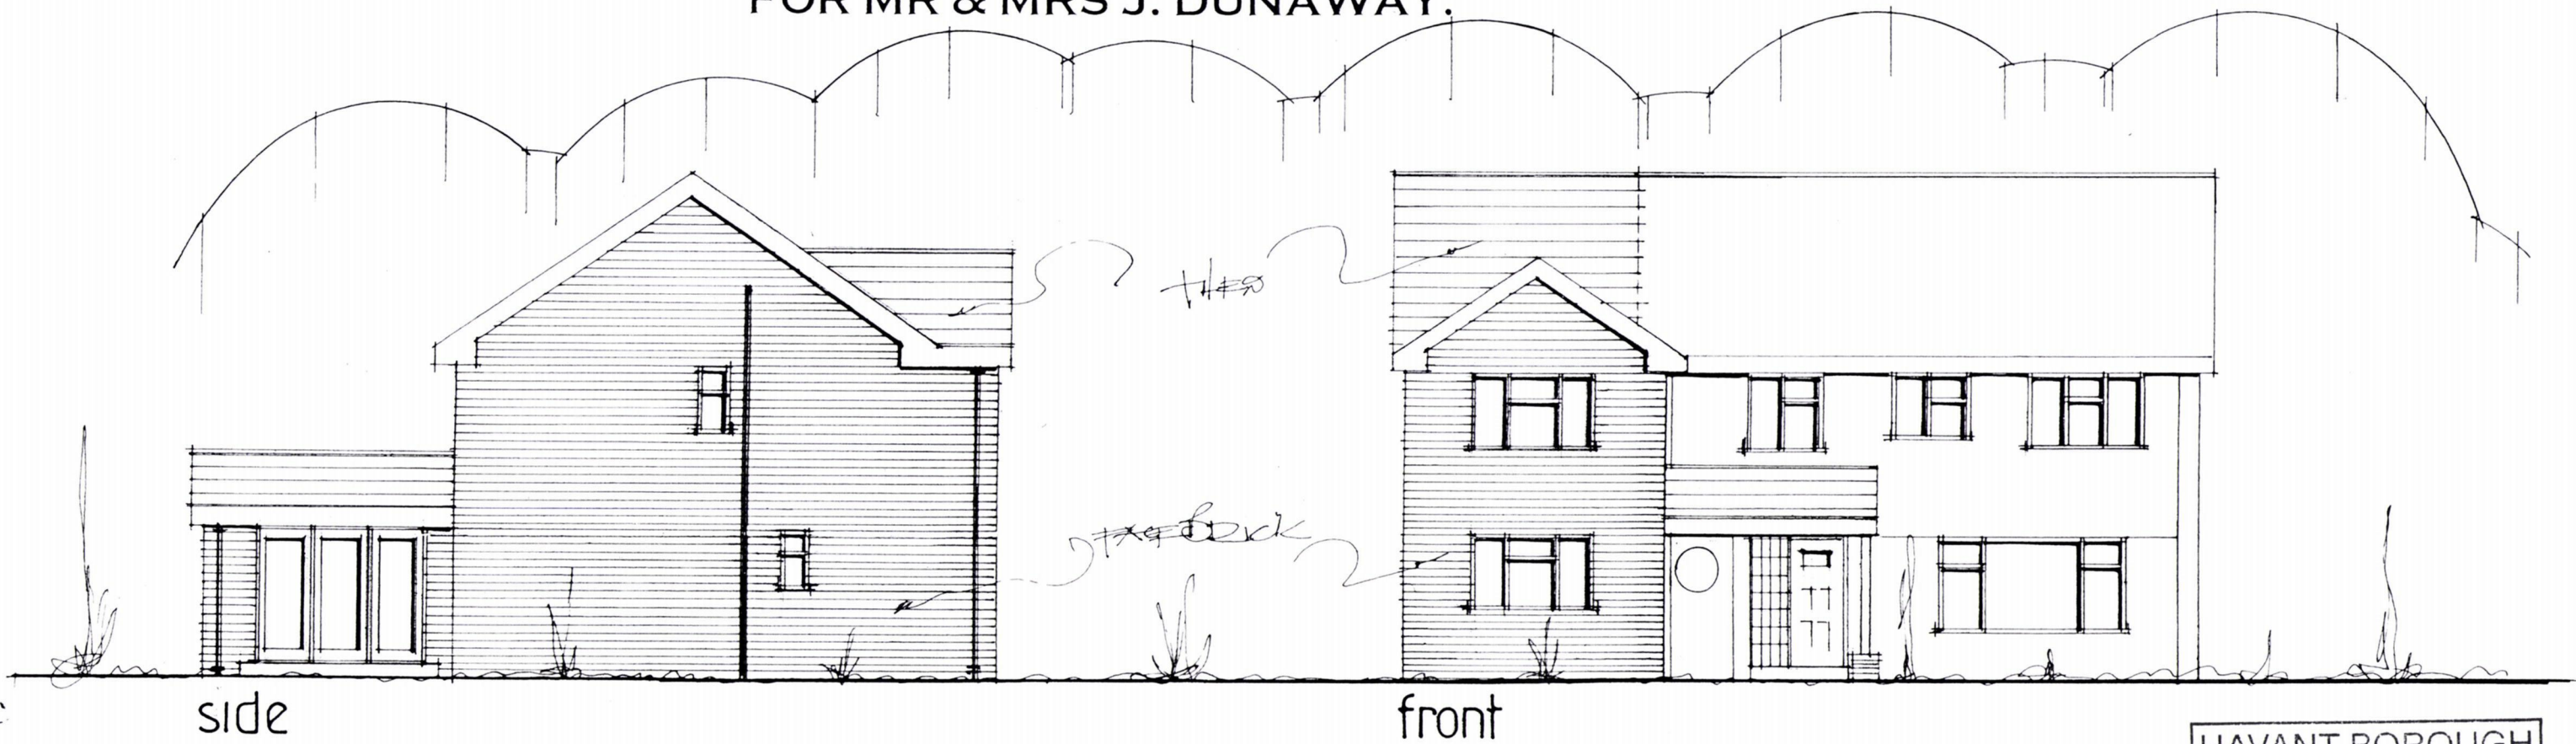

HAVANT BOROUGH
COUNCIL
30 NOV 2018
RECEIVED

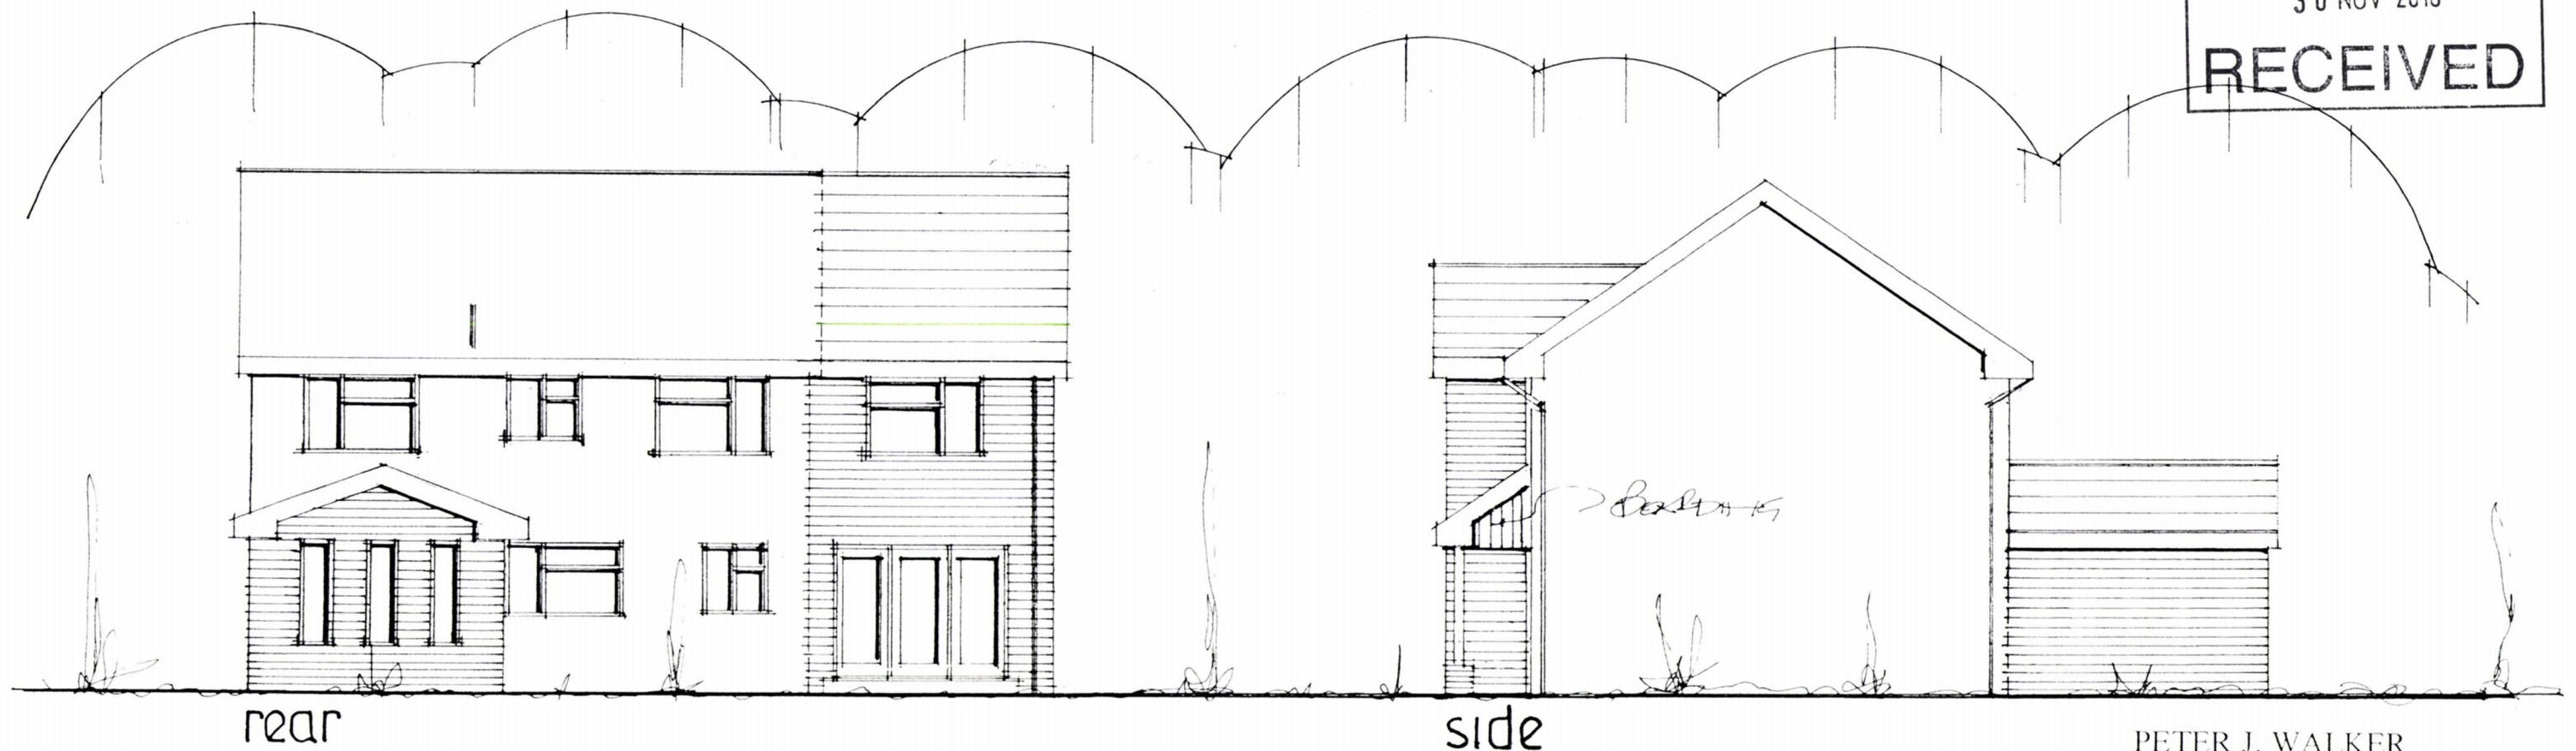

date nov 18
scale 1:100

PROPOSED ELEVATIONS

PETER J. WALKER
ISLAND DESIGN
182 SEAFRONT, HAYLING ISLAND, HANTS
PO11 9AN
TEL: 02392467571