



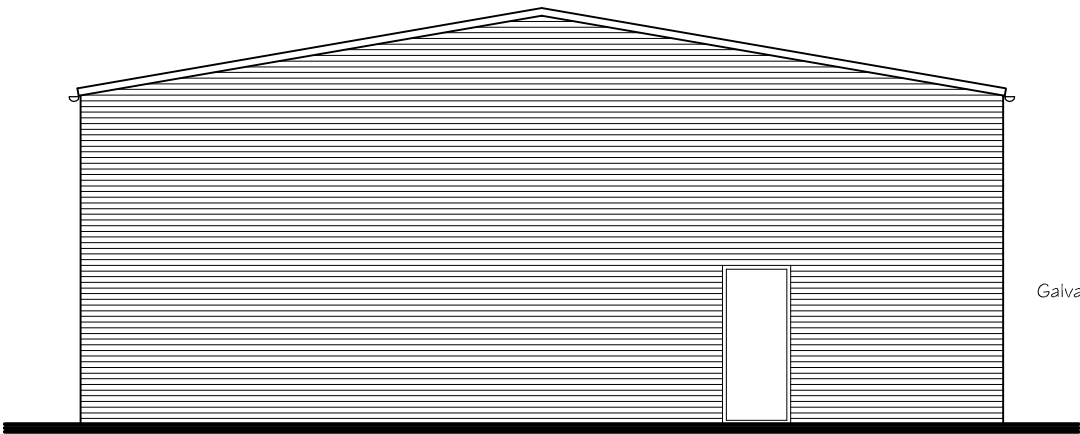

NORTH EAST (SIDE) ELEVATION

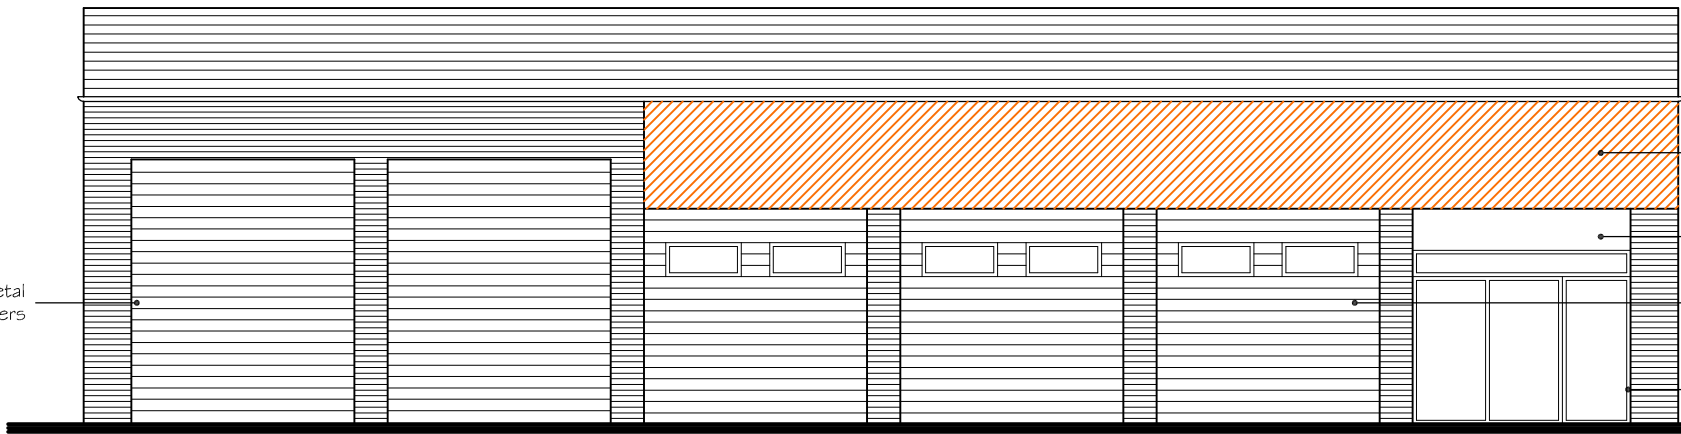


NORTH WEST (FRONT) ELEVATION

Proposed
Enterprise sign to
replace existing


Existing sign to
be removed

Galvanized metal
shutters

Black Upvc
frames

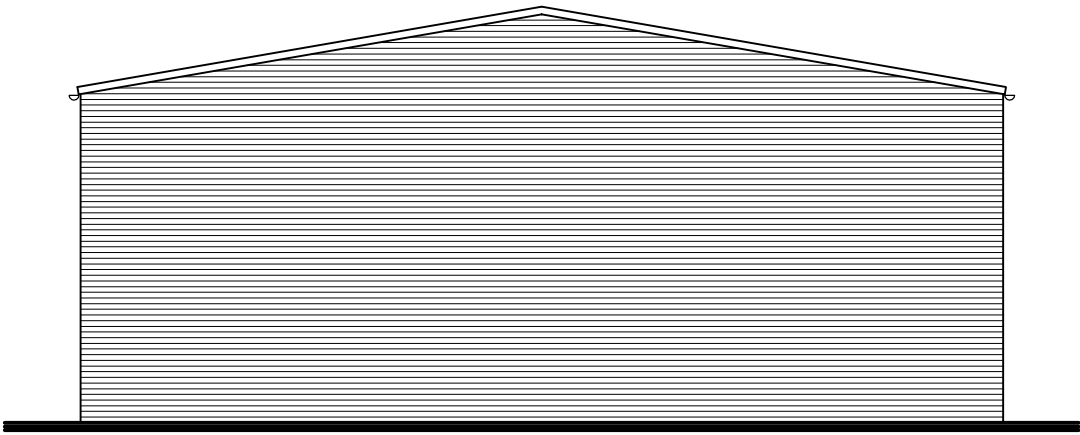

SOUTH WEST (SIDE) ELEVATION

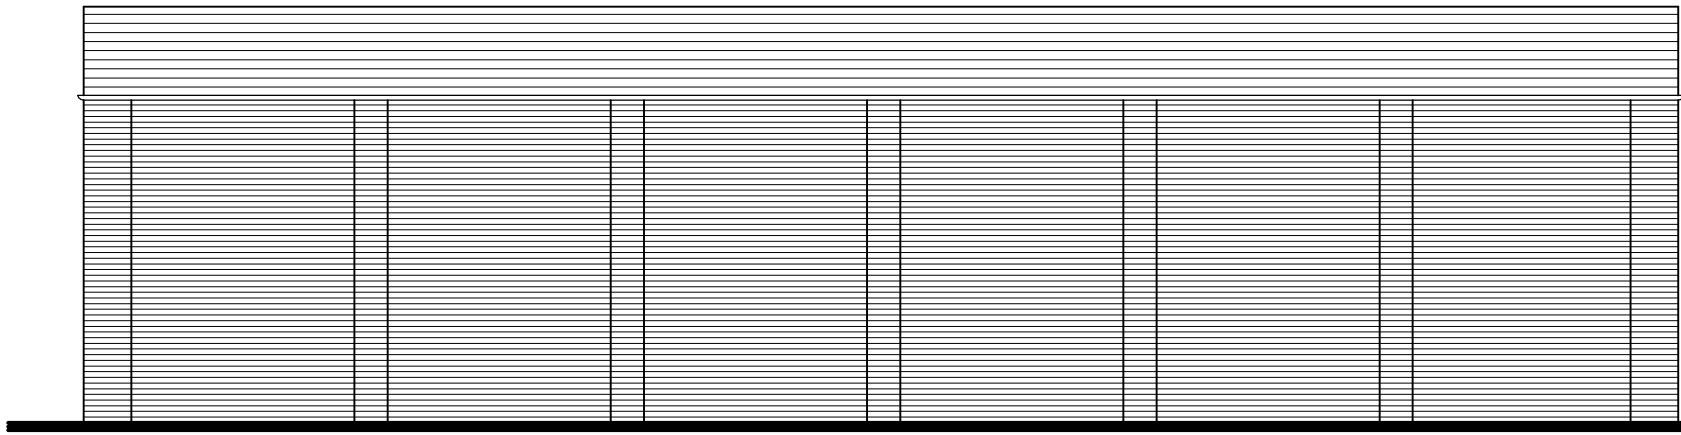

SOUTH EAST (REAR) ELEVATION

A	21.03.18	Addition of material details	BA
Rev.	Date	Details	Drawn Checked

Issued for:

PLANNING APPLICATION

Project/Client:

222 London Road,
Waterlooville.

Project No:

E.17.108

Dwg No:

210

Rev:

A



Drawing:

Enterprise Rent-a-Car
Proposed Elevations

Scale:

1:100 @A3

Drawn By:

BA

Date:

22.11.17


Checked By:

Date:

3rd Floor,
70-74 Norwich Avenue West,
Bournemouth,
BH2 6AW



T:01202 375818
info@lmaarchitects.co.uk
www.lmaarchitects.co.uk

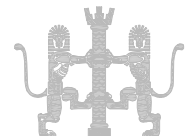

0 10m

Proposed Elevations (1:100)