

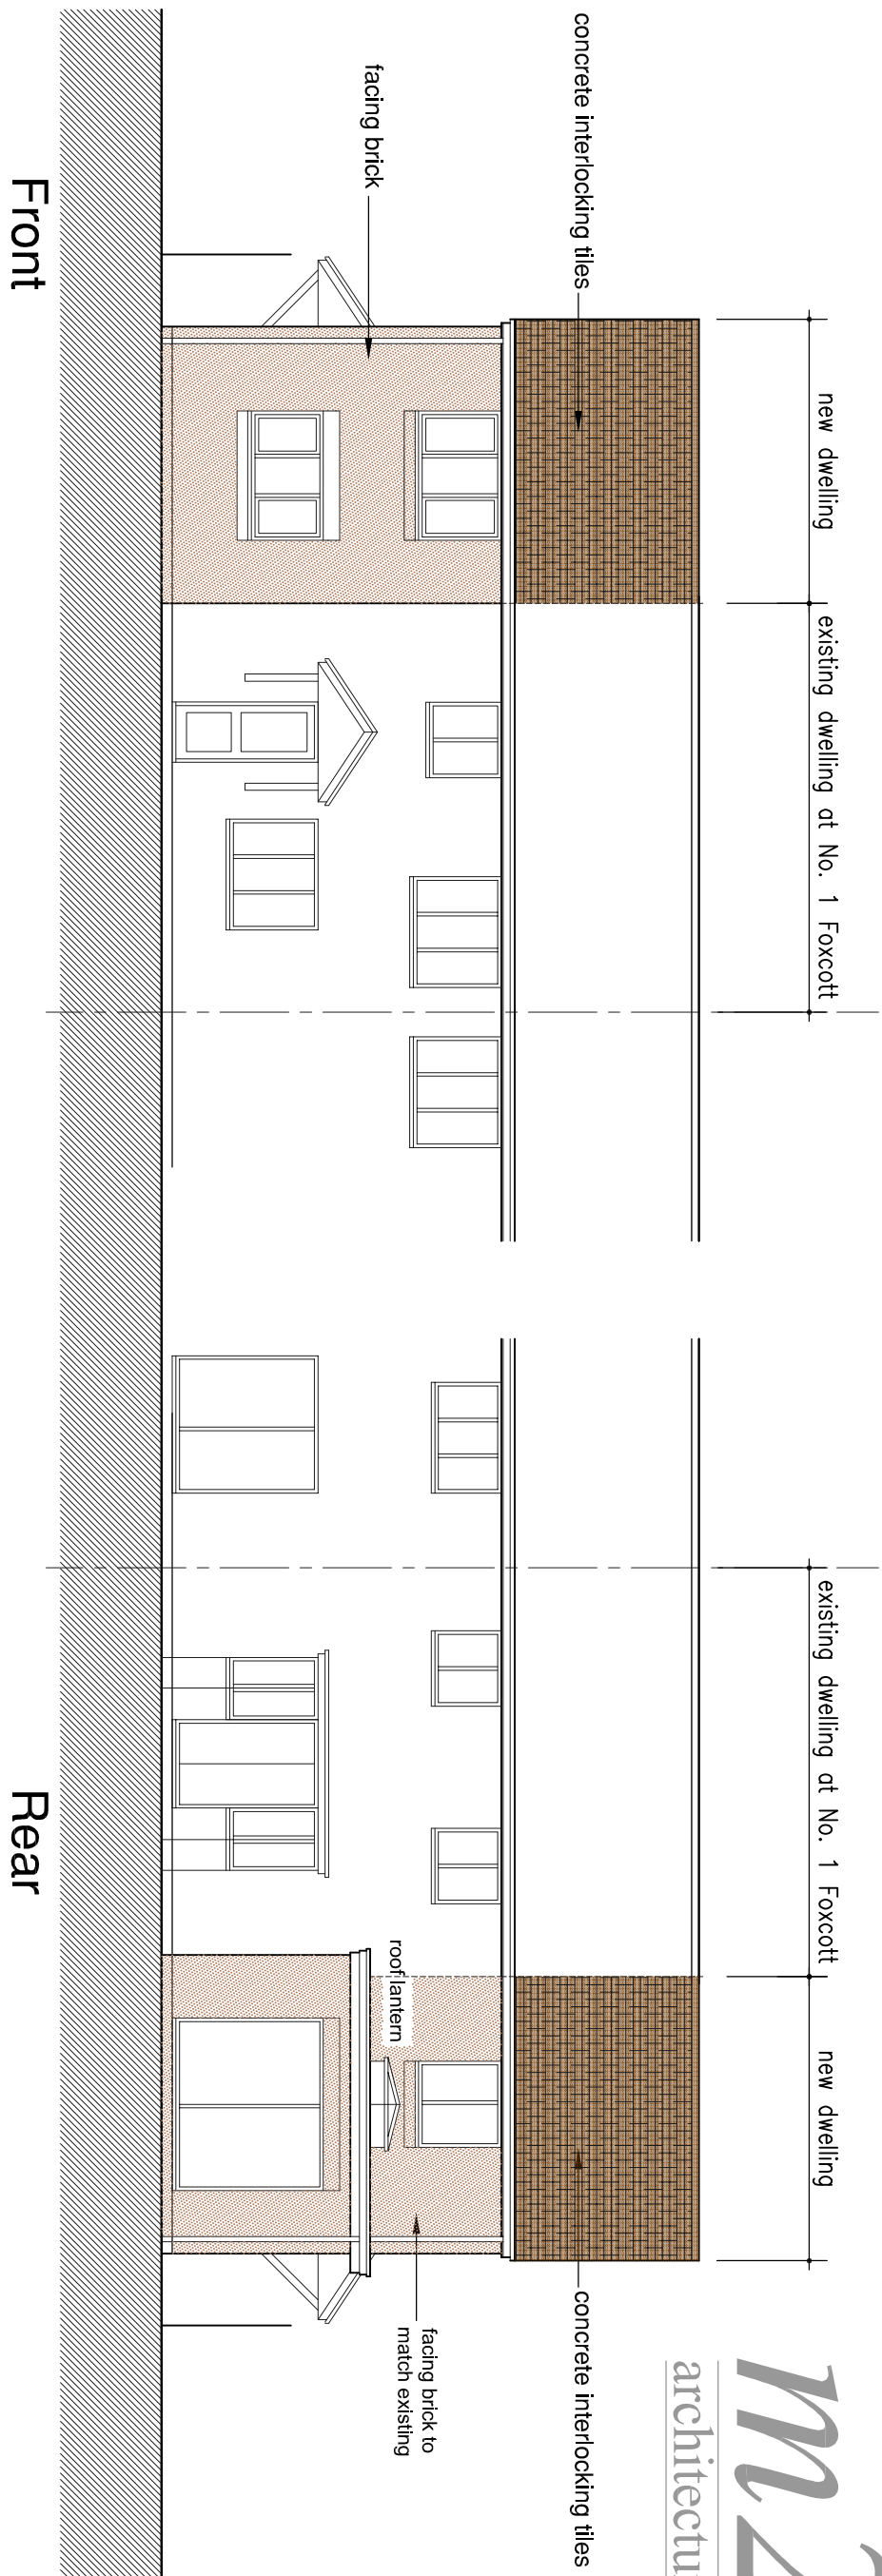
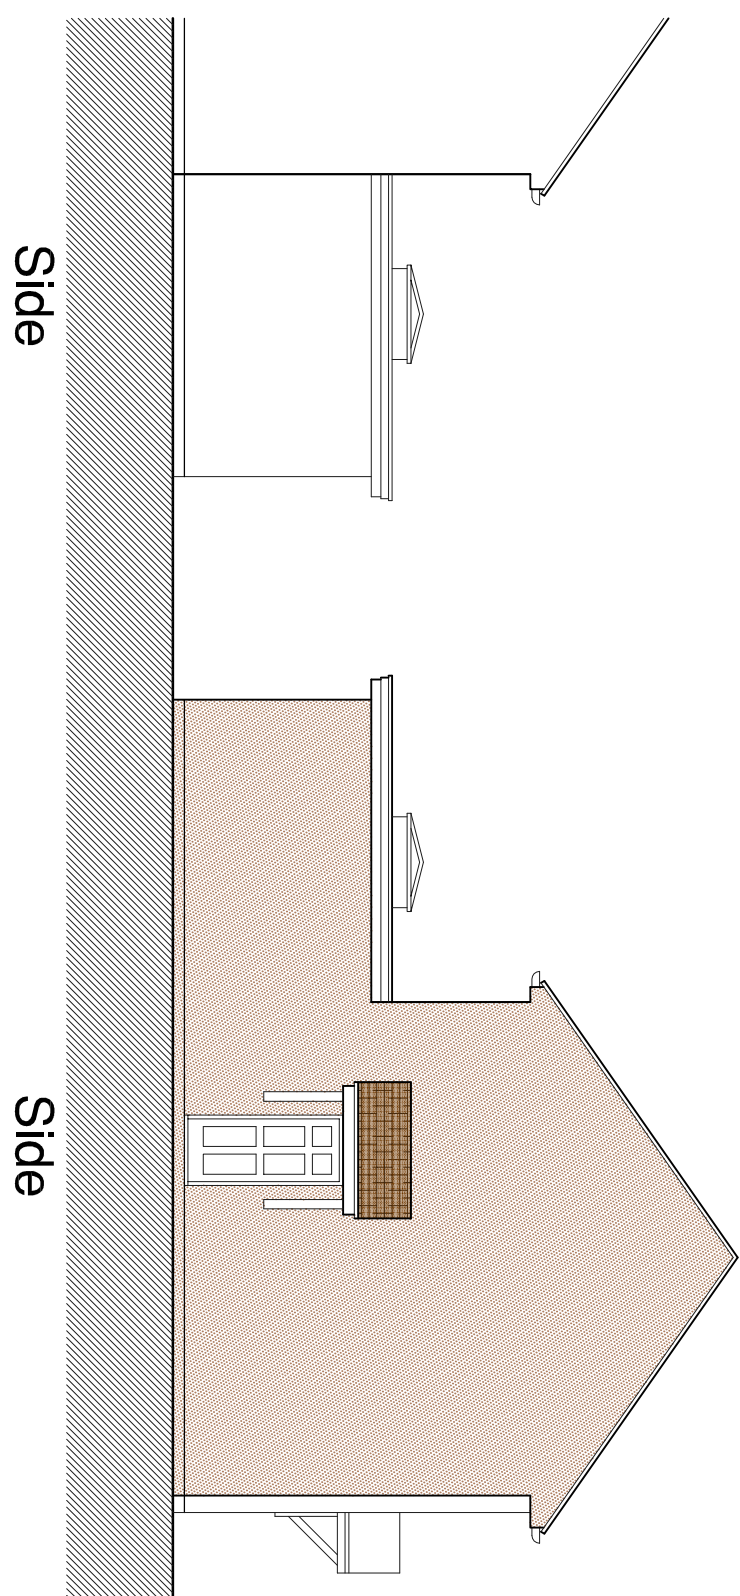


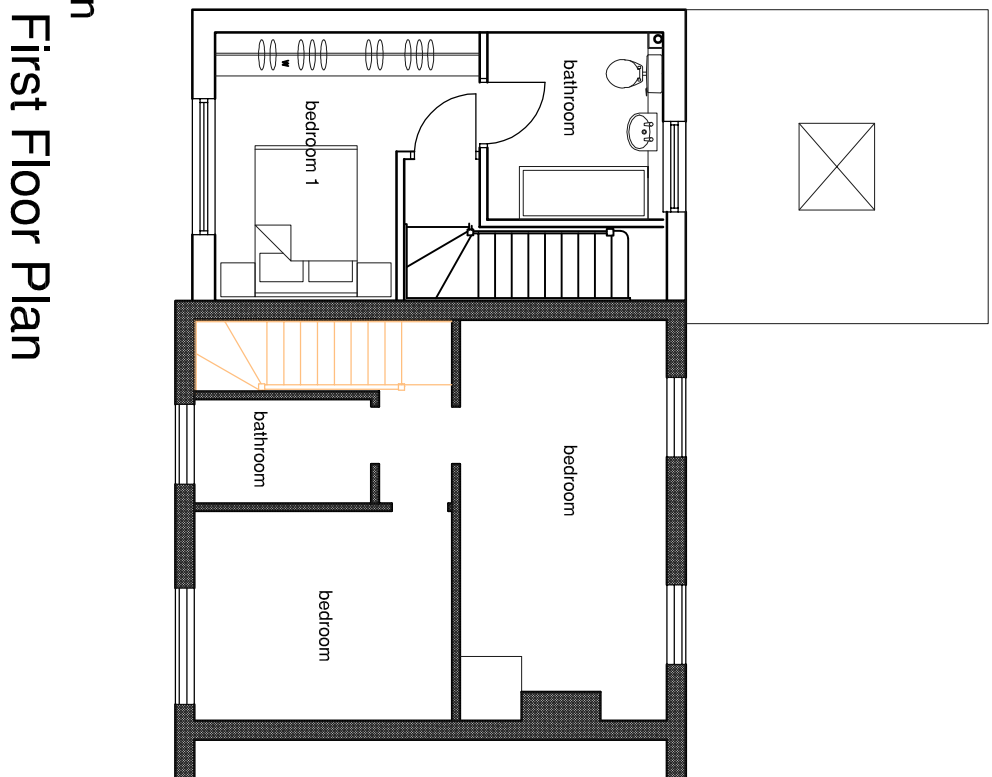

SOMBORNE DRIVE

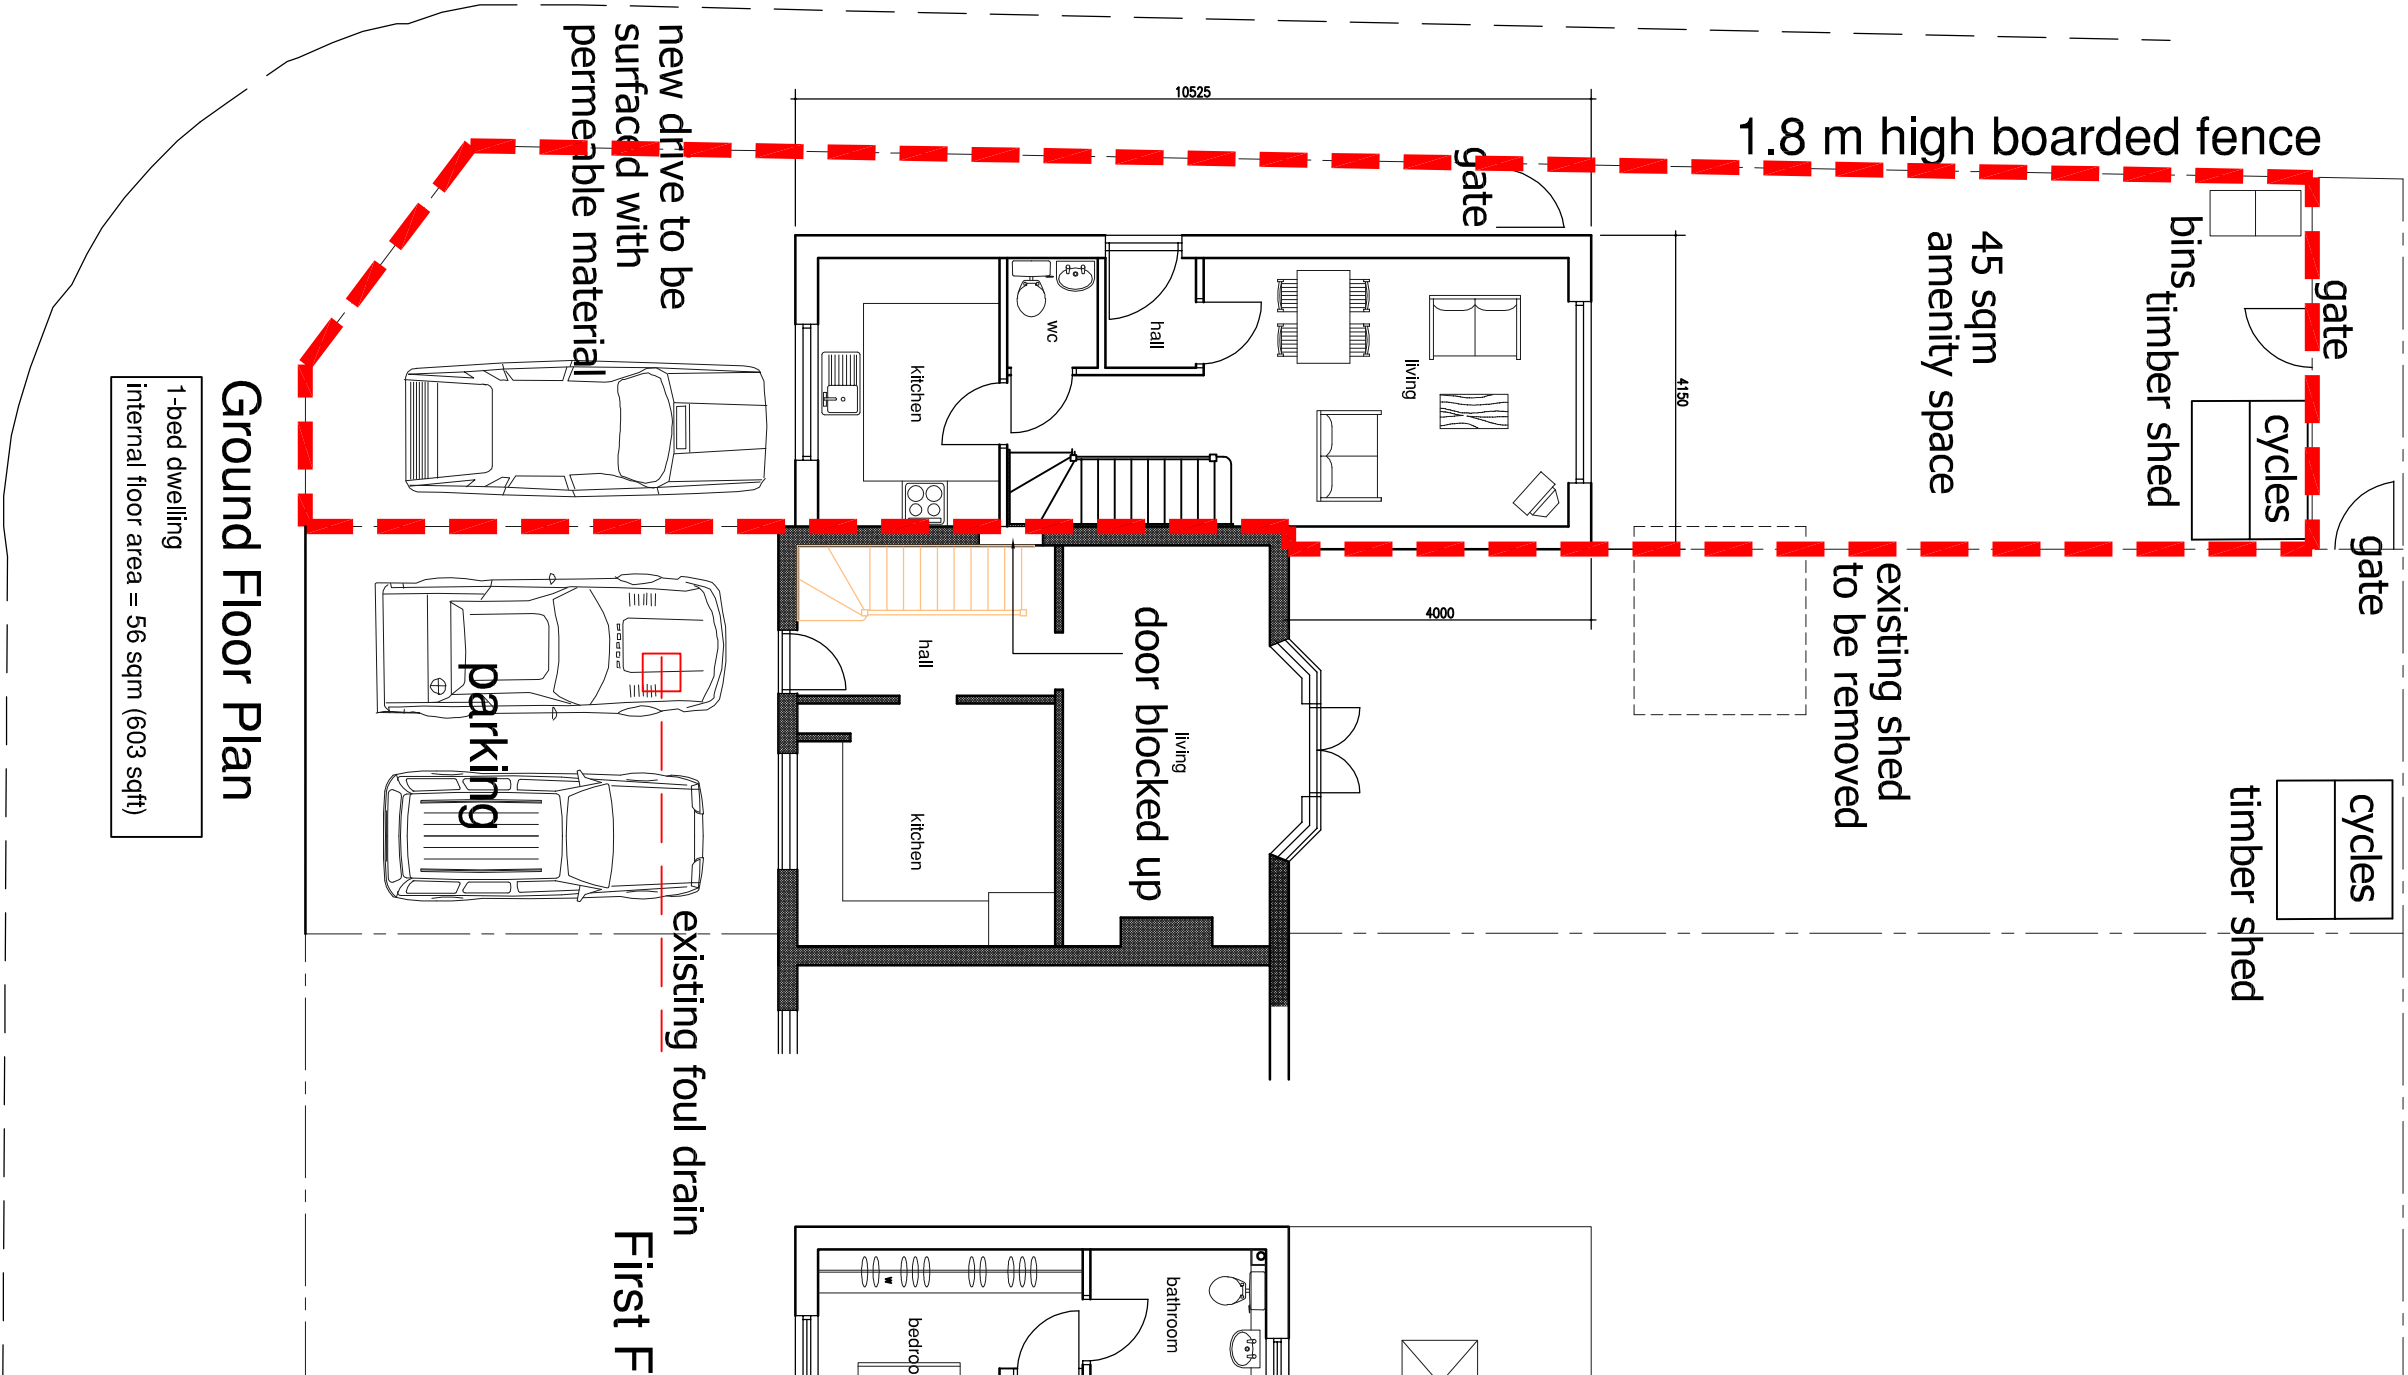

A	Existing floor blocked up	mm 12.12.18	Chk / Date
-	Original Issue		
Rev		Dwn / Date	Chk / Date
This drawing is copyright and must not be disclosed to third parties without permission. Scaled dimensions are not to be used for construction.			

4 Queensgate
Queens Road
Fareham
Hampshire
PO16 0NW

Tel: 01329 288911
Fax: 01329 221913
E-mail: admin@m2architecture.com

architecture
architectural technologist

PROJECT

Proposed New Dwelling on Land Adjacent
1 Foxcott Grove
Havant

CLIENT

D Greenway

DRAWING TITLE

Proposed Plans, Elevations

PROJECT NO. 18017
DRAWING NO. 700
REV. A
SCALE 1:100

FOXCOTT GROVE

existing dropped kerb for
vehicular access

