


PROPOSED REAR EXTENSION AND LOFT ALTERATIONS

18 WARFIELD CRESCENT, WATERLOOVILLE

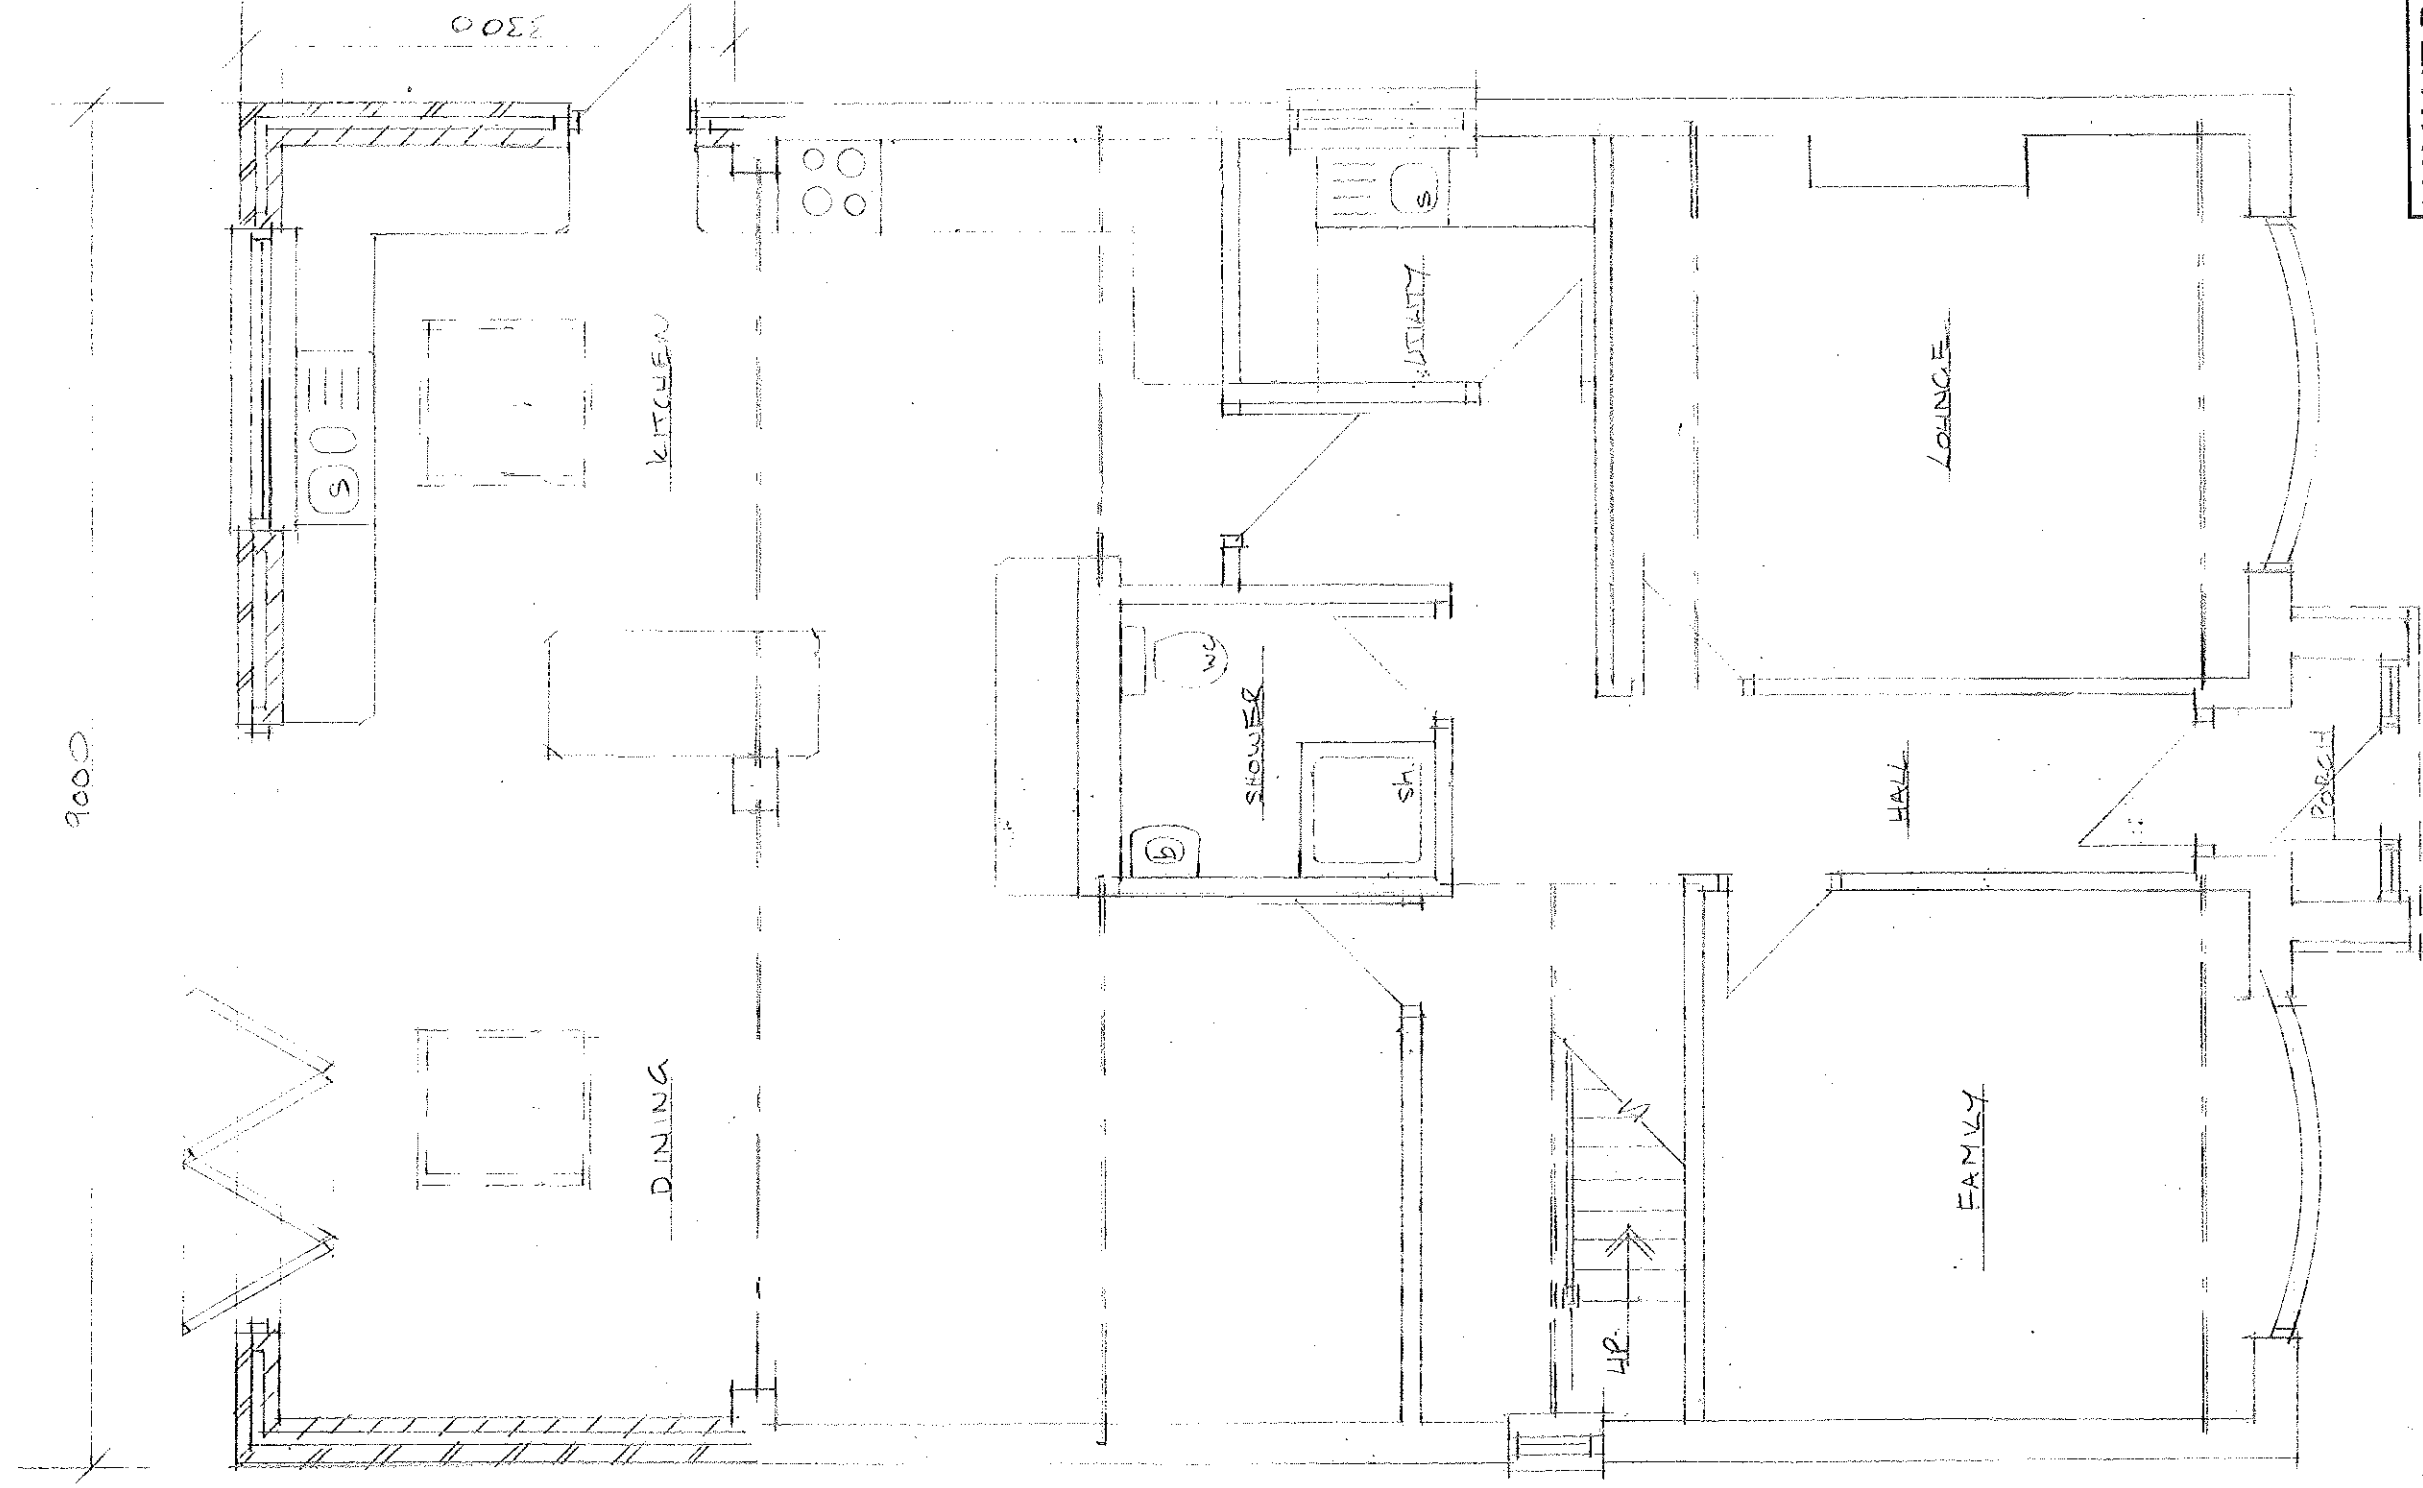

PROPOSED GROUND FLOOR PLAN. 1:50

HAVANT BOROUGH
COUNCIL

21 DEC 2018

RECEIVED