





BLOCK PLAN

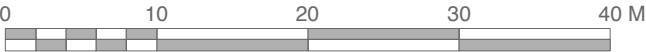

Scale 1:500 @ A3



LOCATION PLAN

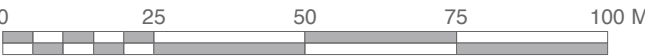

Scale 1:1250 @ A3



Chartered Architects
Chartered Building Surveyors
Interior Designers
CDM Services

3 GP Centre, Yeoman Road,
Ringwood, Hampshire, BH24 3FF

+44 (0)1425 472 833
www.kendallkingscott.co.uk

Project
Balcony Replacement Works

Client
The Guinness Partnership

Scale Paper Size Filename
varies A3 180658.vwx

© Copyright

Rev Date By Ap Note

Drawing Title
Site Location & Block Plan
Corbett Rd

Project Number Drawing Number Revision

180658 1100 P01

Date Drawn Checked Status
09/08/18 CSa AL PLANNING

Check all dimensions and levels on site

Only to be used on the site for which designed. The electronic transmission of designs/information contained in this drawing is carried out entirely at the User's risk and Kendall Kingscott Ltd. will have no liability for any errors or inaccuracies arising therefrom. The production of amended or updated information from the said designs/information by the User is entirely the responsibility of the User and Kendall Kingscott Ltd. shall have no responsibility in respect thereof whatsoever.