

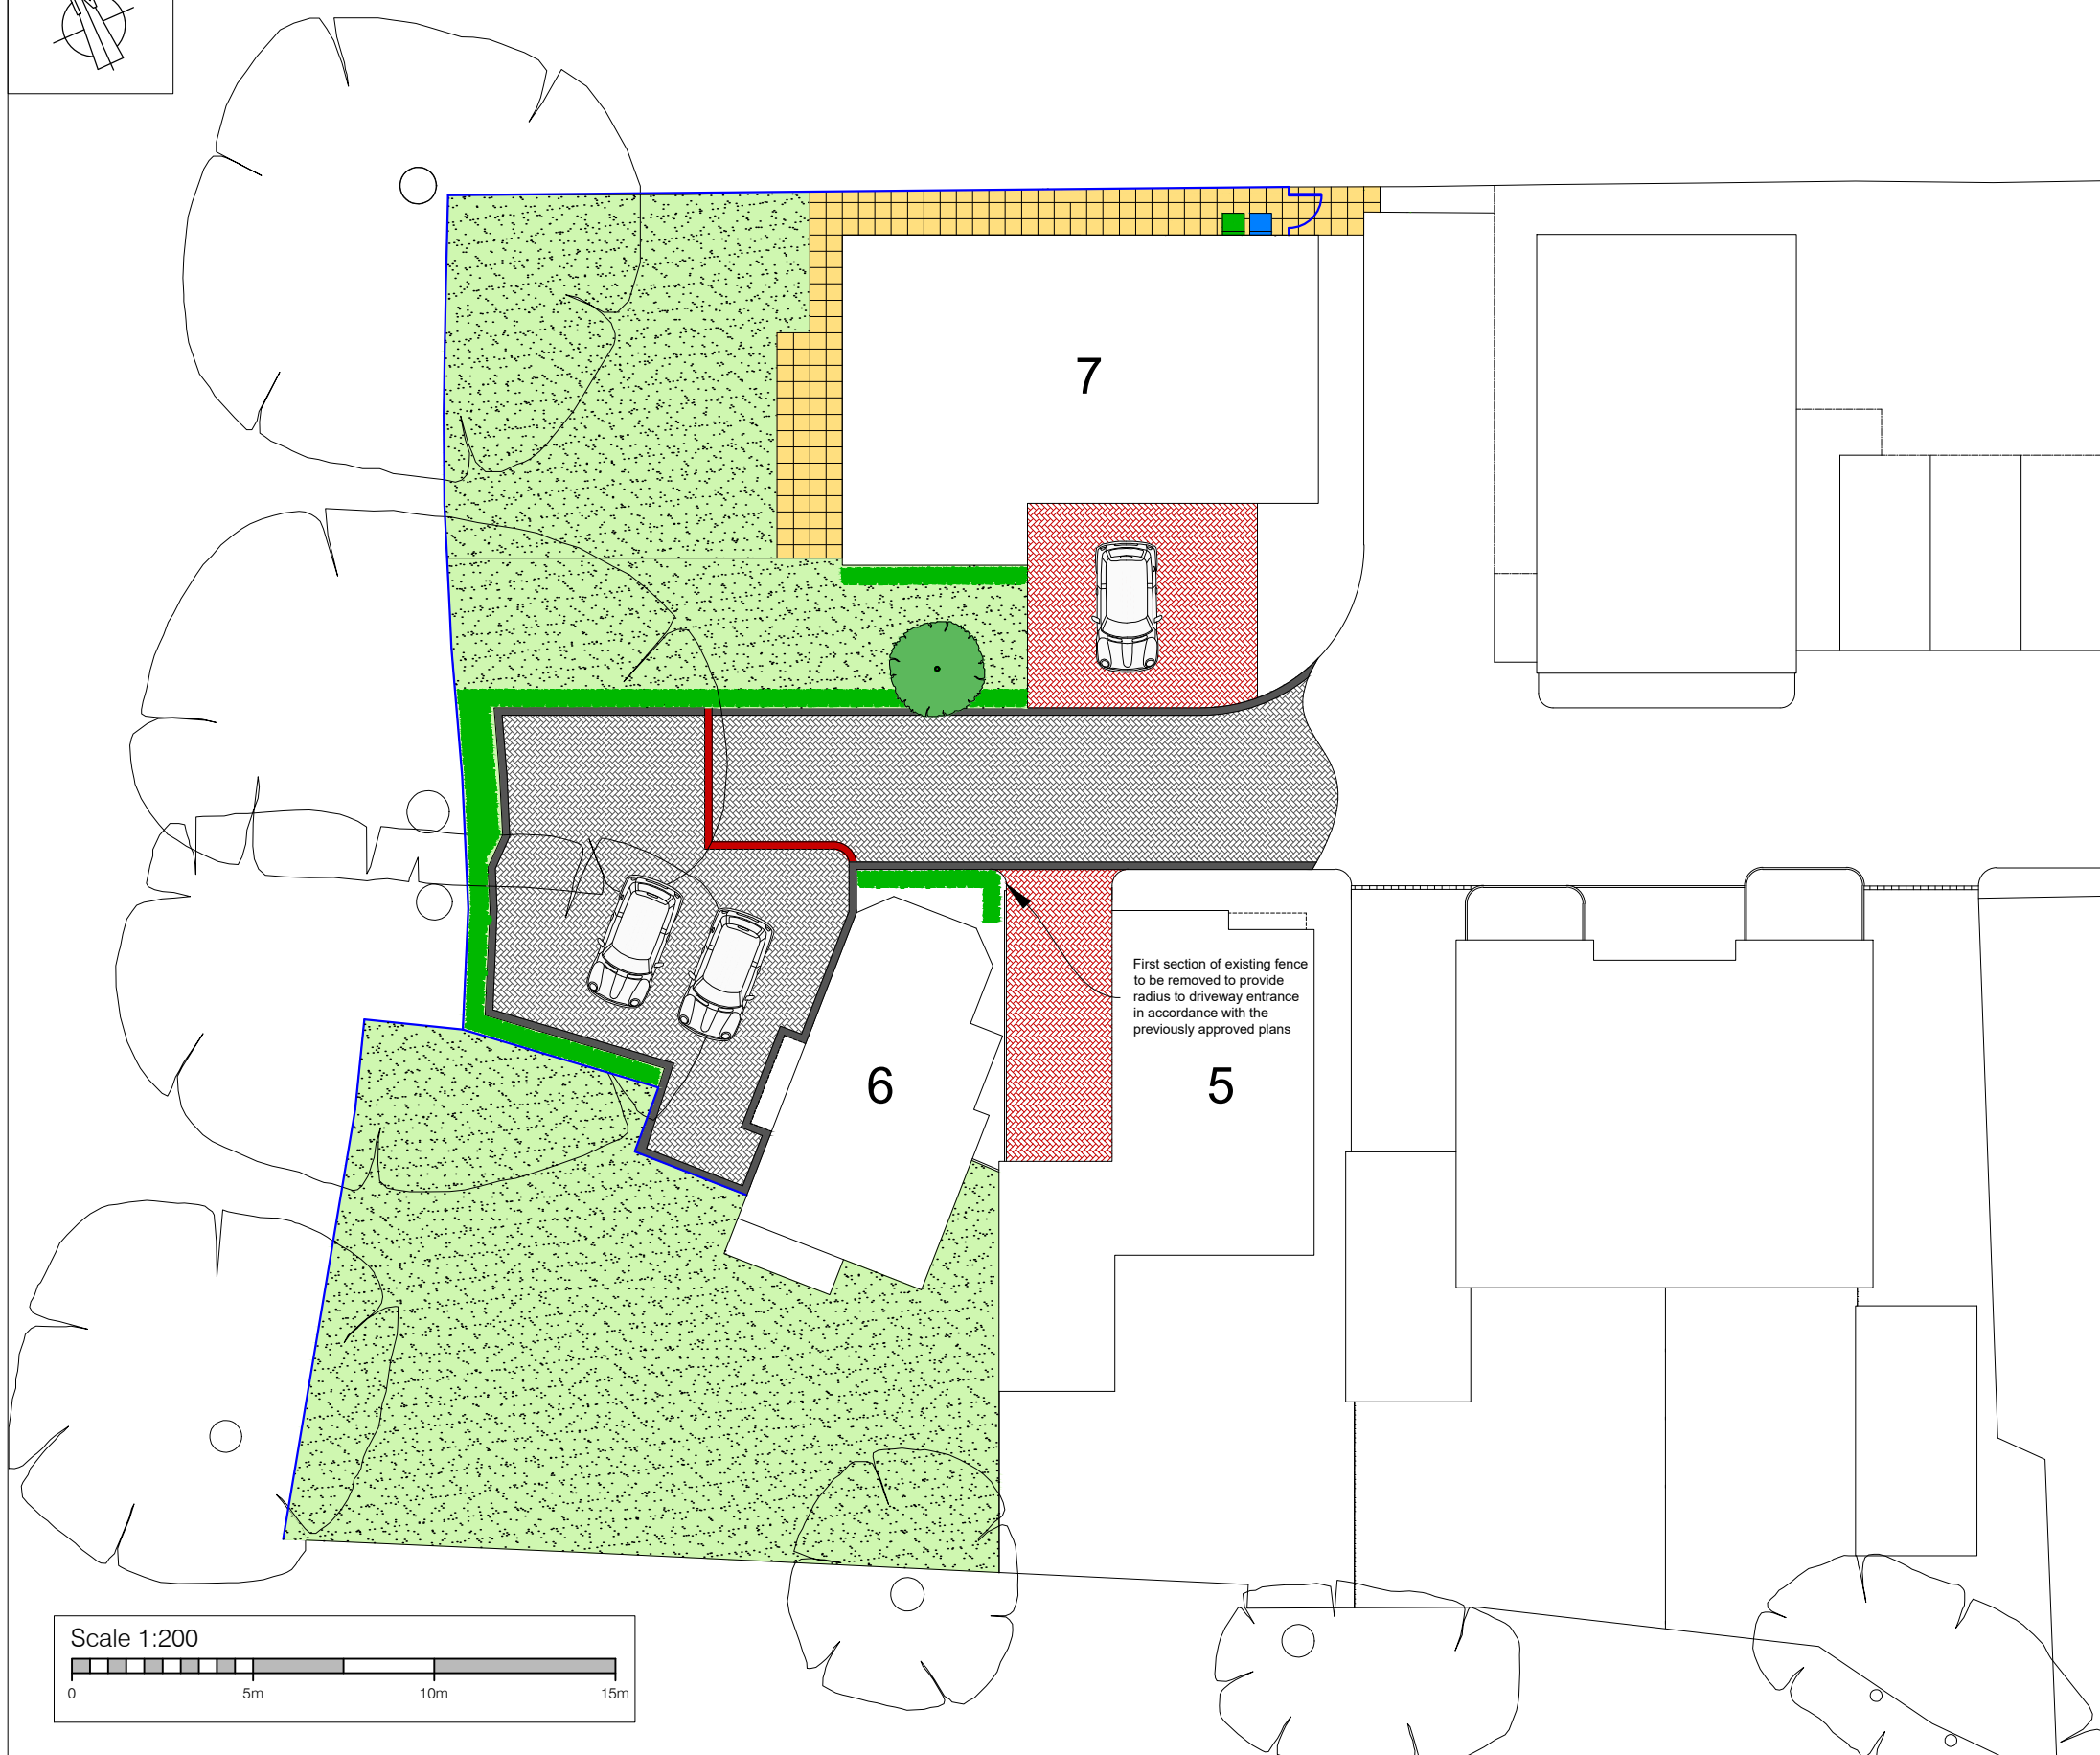


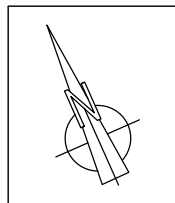

Key	
Block paving by Marshalls Ltd or similar, 200mm x 100mm smooth finish, chamfered, colour Charcoal, laid herringbone pattern.	
Block paving by Marshalls Ltd or similar, 200mm wide edging - colour Charcoal.	
Block paving by Marshalls Ltd or similar, 200mm wide demarcation - colour Autumn Buff.	
Block paving by Marshalls Ltd or similar, 200mm x 100mm smooth finish, chamfered, colour Autumn Buff, laid herringbone pattern.	
Saxon paving slabs by Marshalls Ltd or similar, 450mm x 450mm smooth finish, colour buff	
Planting / hedging	
Grassed areas	
1800mm high closeboard fence	
Existing Trees to be retained in accordance with accordance with the Arboricultural Impact Assessment and Tree Protection 2013.078 PL02	
Shrub: 7no. Prunus Lusitanica (Portugal Laurel)	
New Tree	

First section of existing fence to be removed to provide radius to driveway entrance in accordance with the previously approved plans

Revisions:
A - Amended in accordance with Planners comments - 02.01.2019

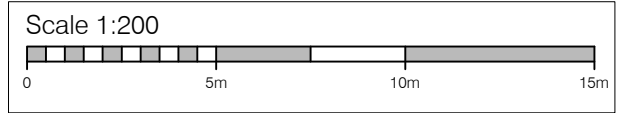



kalotec
Residential Development Solutions

CLIENT Sovereign Land Developments		
SITE No. 6 & 7 Arun Close, Cowplain		
TITLE Amended Landscaping Plan		
SCALE 1:200(A3)	DRAWING NO. 2018.LP.07	REVISION A
DATE May 18		
DRAWN PDB	CHECKED	

Kalotec Limited, Cams Hall, Fareham, Hampshire, PO16 8AB
Telephone: 01329 227 424 Email: info@kalotec.co.uk
Website: www.kalotec.co.uk

COPYRIGHT © KALOTEC LIMITED