


52 Bracklesham Road - Location Plan

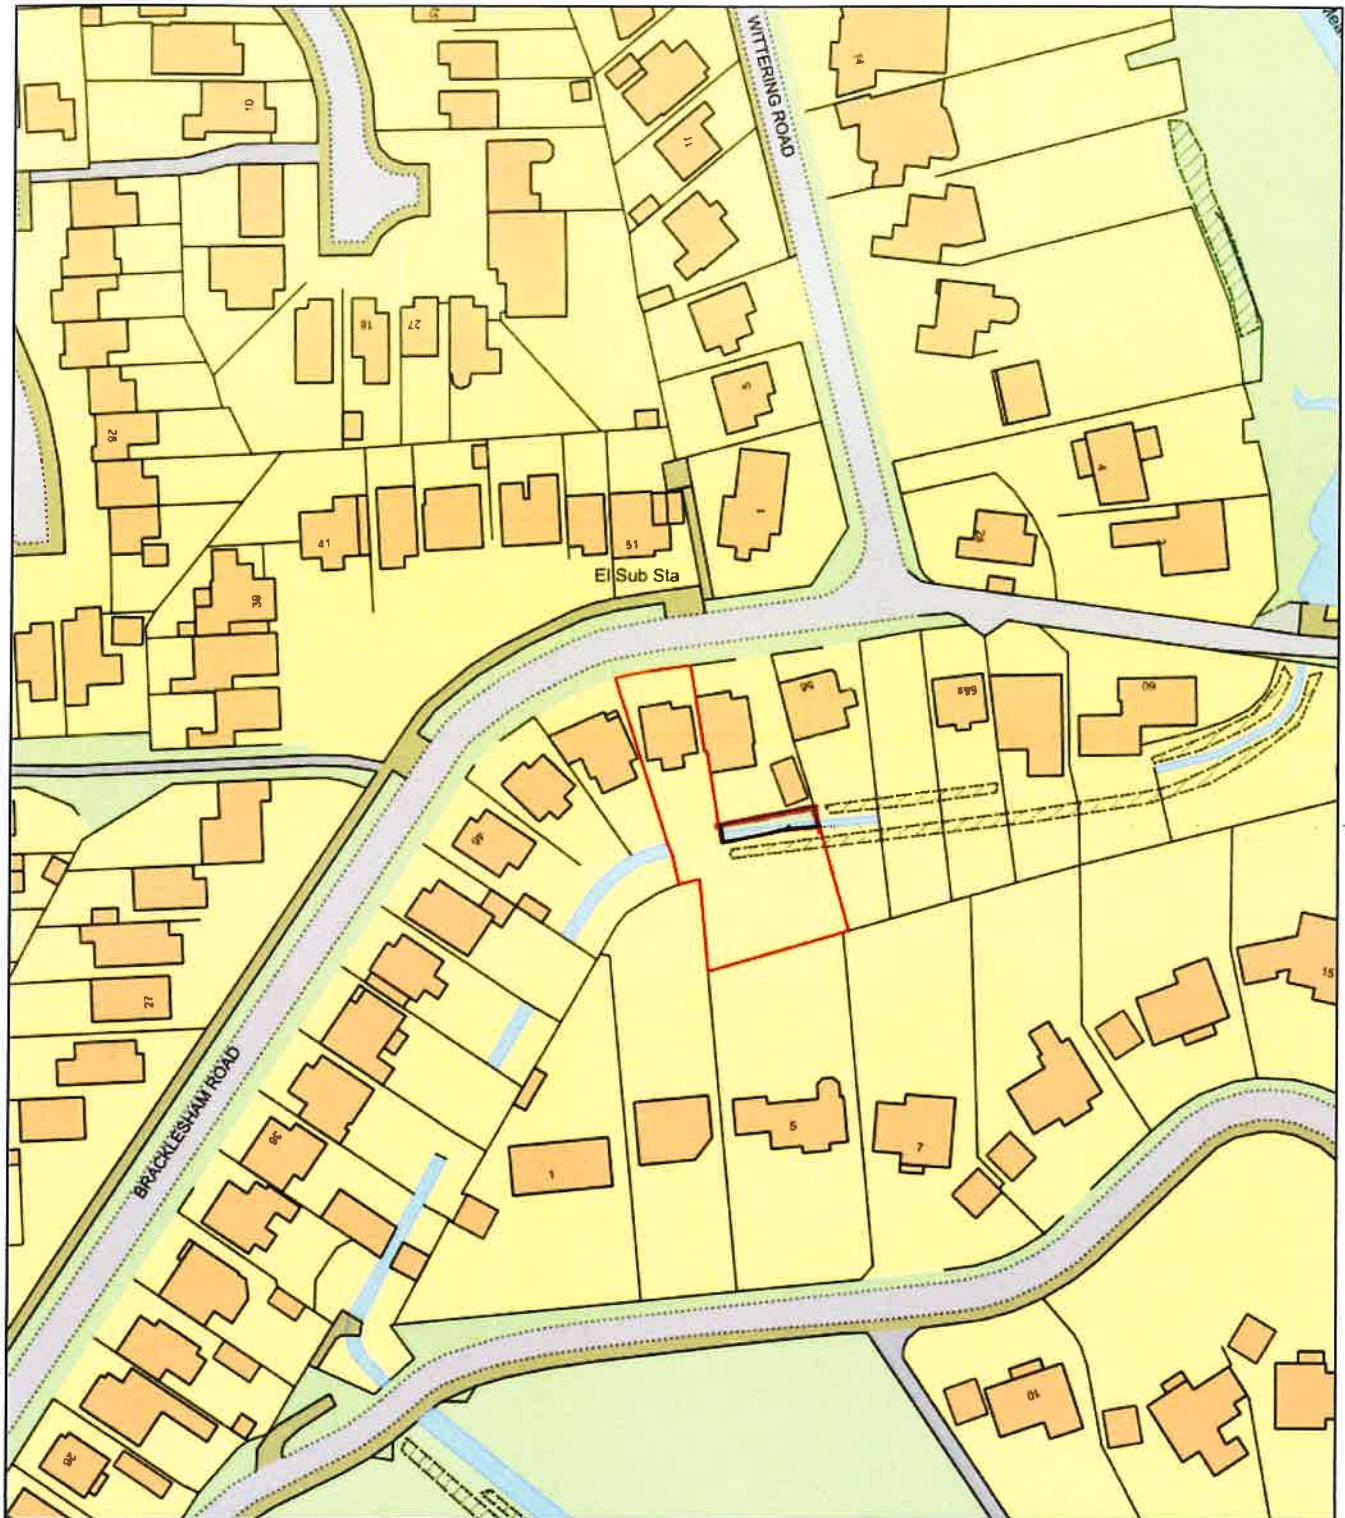

0 50
Metres



Plan Produced for: Thorns Young LTD.

Date Produced: 27 Nov 2018

Plan Number/Project ID: TQRQM18331094651884

Scale: 1:1250 @ A4