
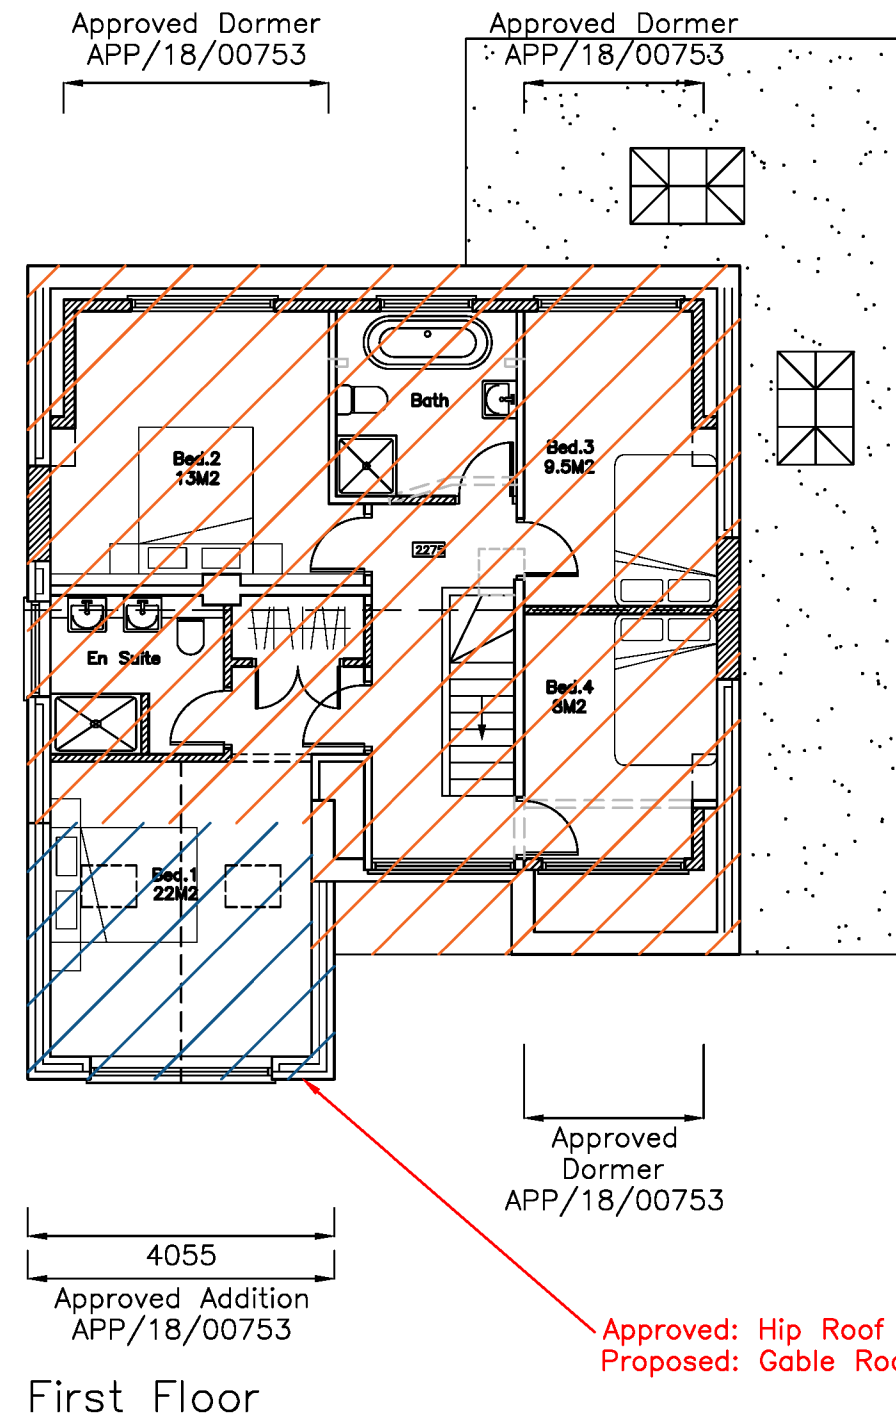


No.47
Street Frontage

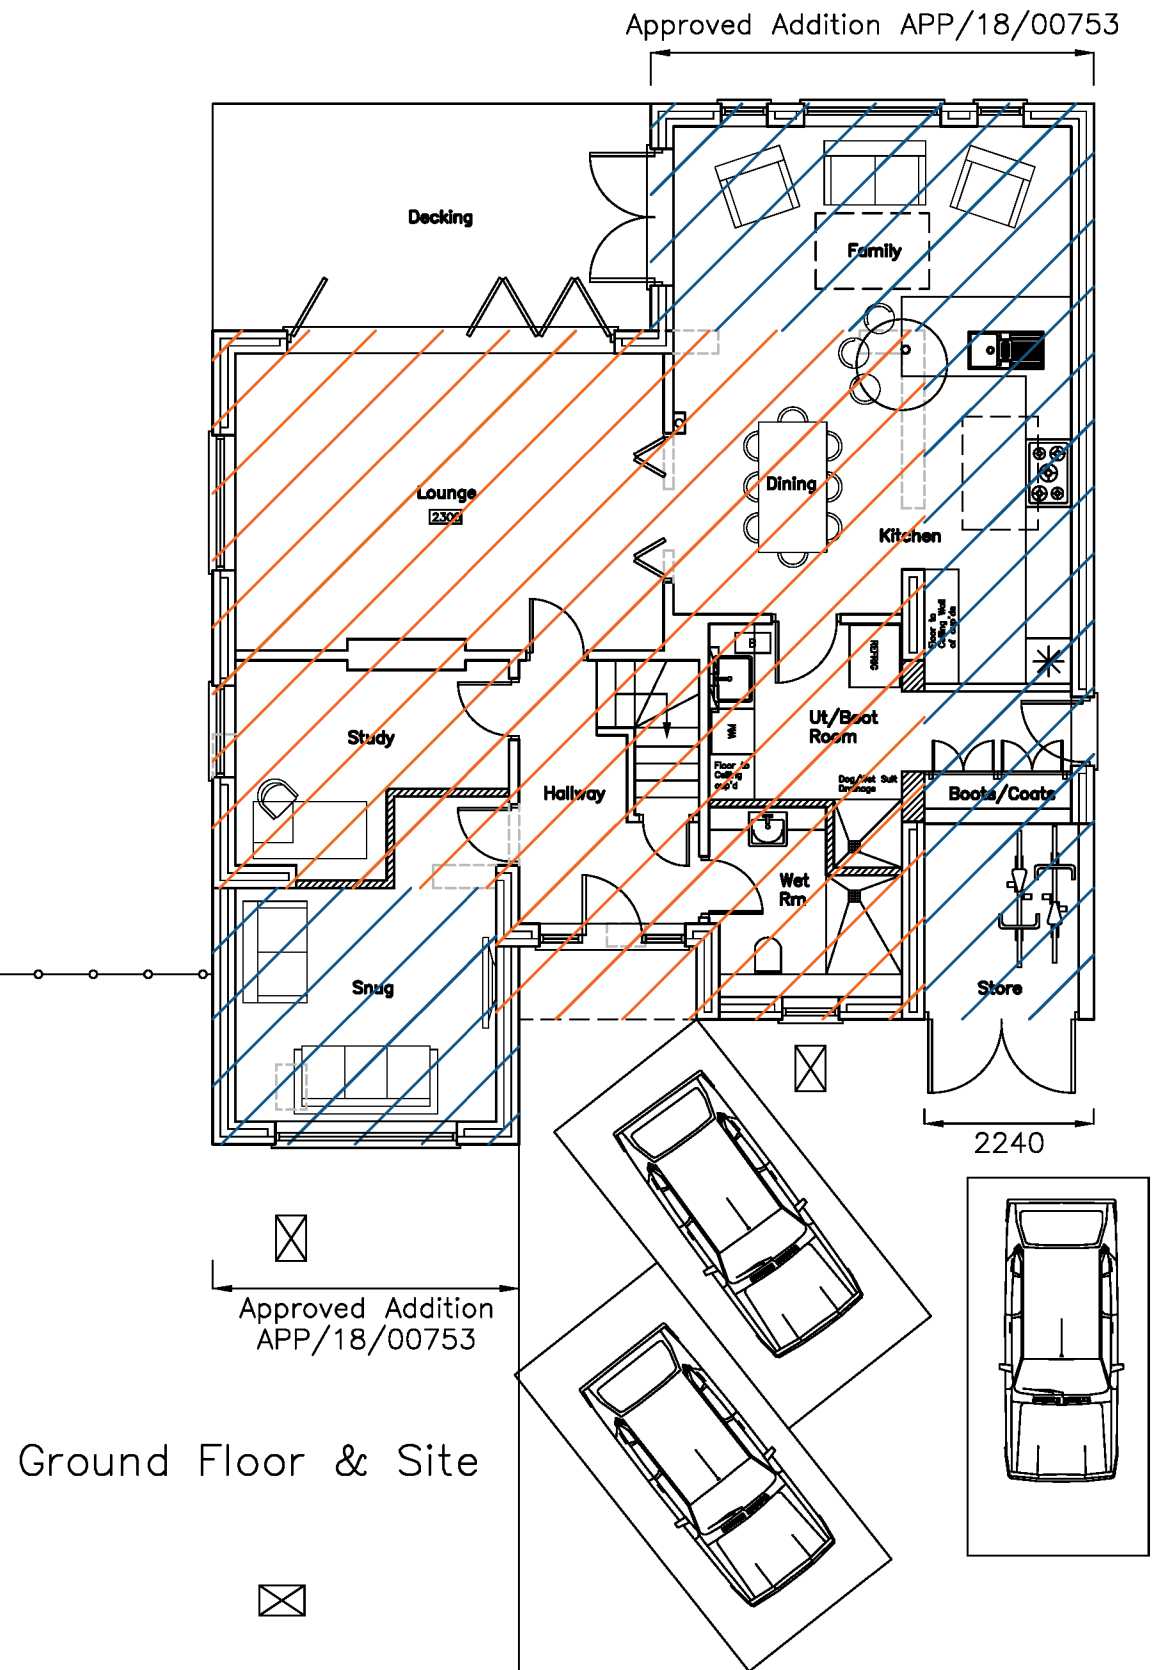

49 St Thomas's Av,
Hayling Island,
Hampshire,
PO11 0EU

Proposal Plans

Revisions

- a)
- b)
- c)
- d)

CAD

Critchley Architecture And Design
Contact: 02392 474 919 | info@caad.online

The Old Brewery, 15E South Street, Havant, PO9 1BU



Scale A3 = 1:100
Drawn SAR
Date 16/11/18

18035-410⁰

10m

20m

30m

40m