



EXISTING

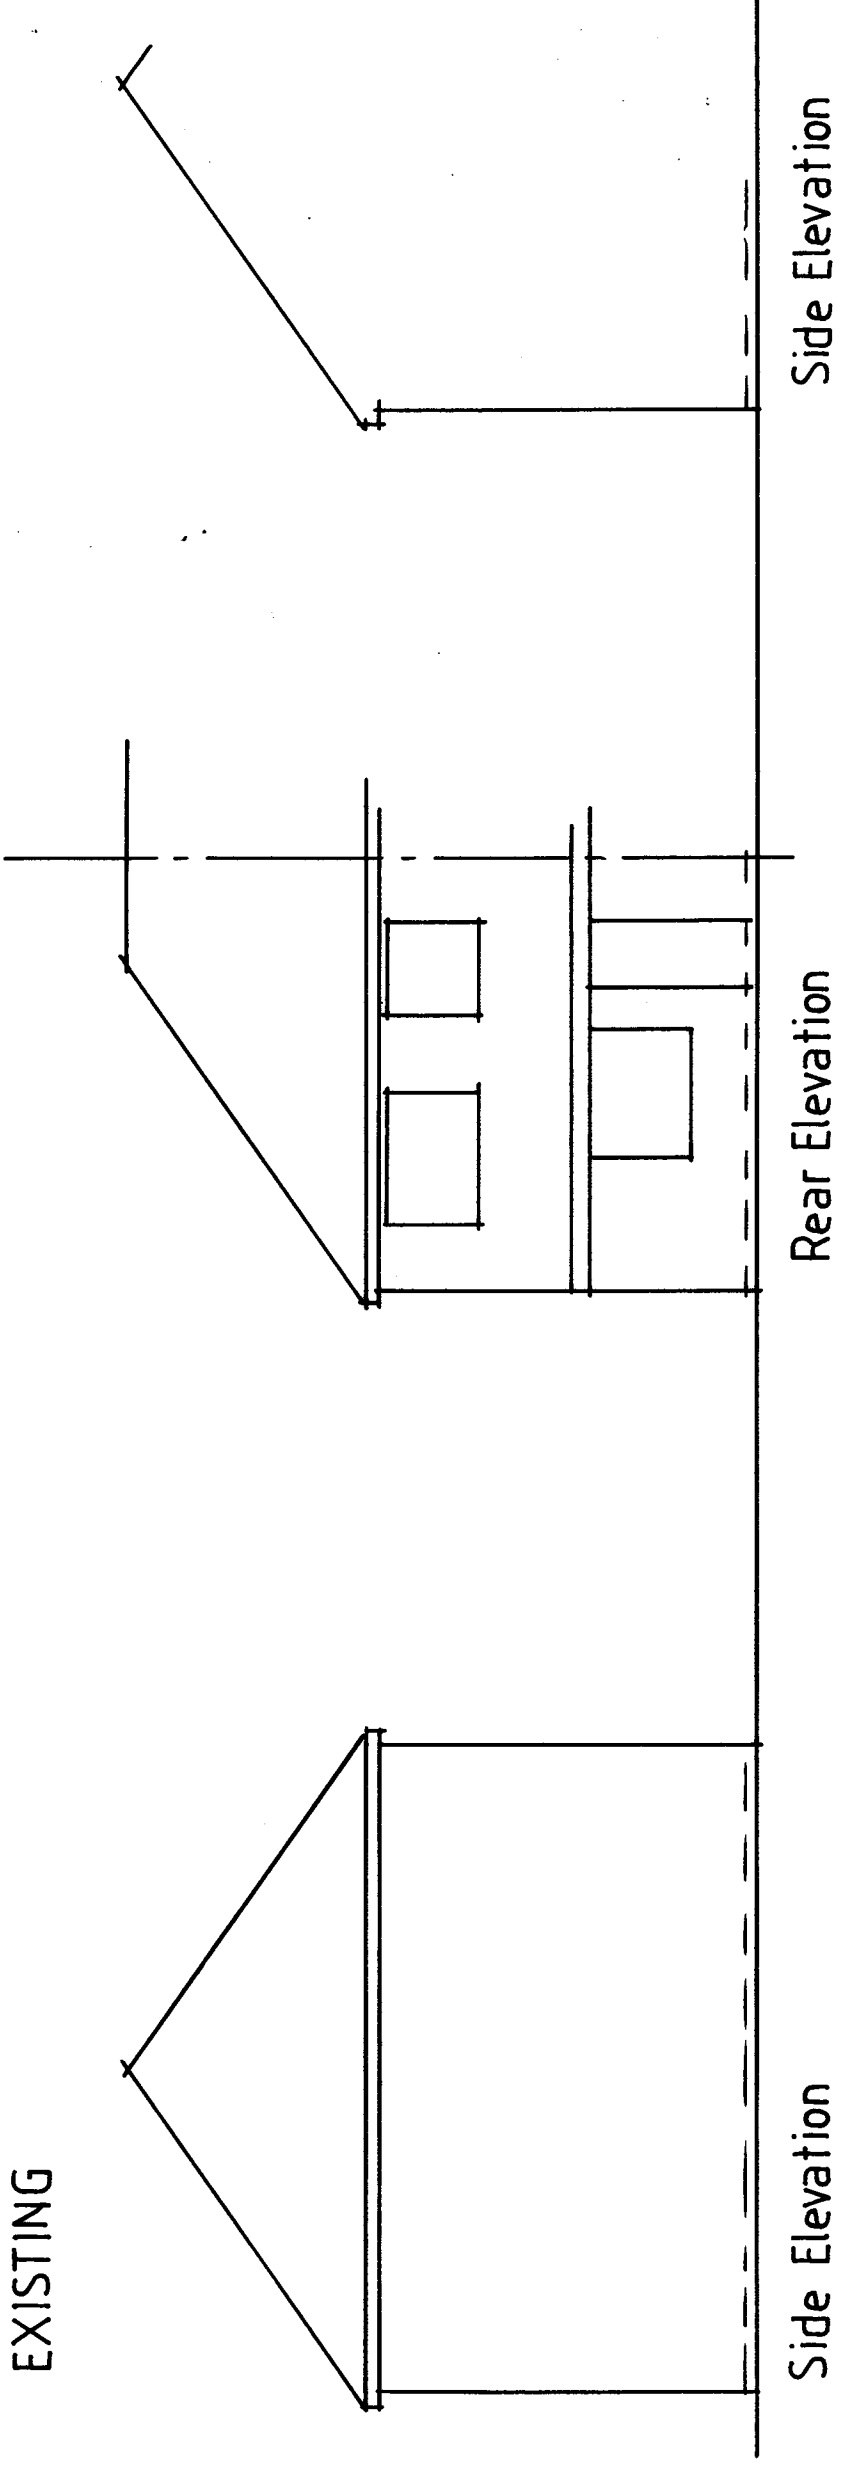

PROPOSED

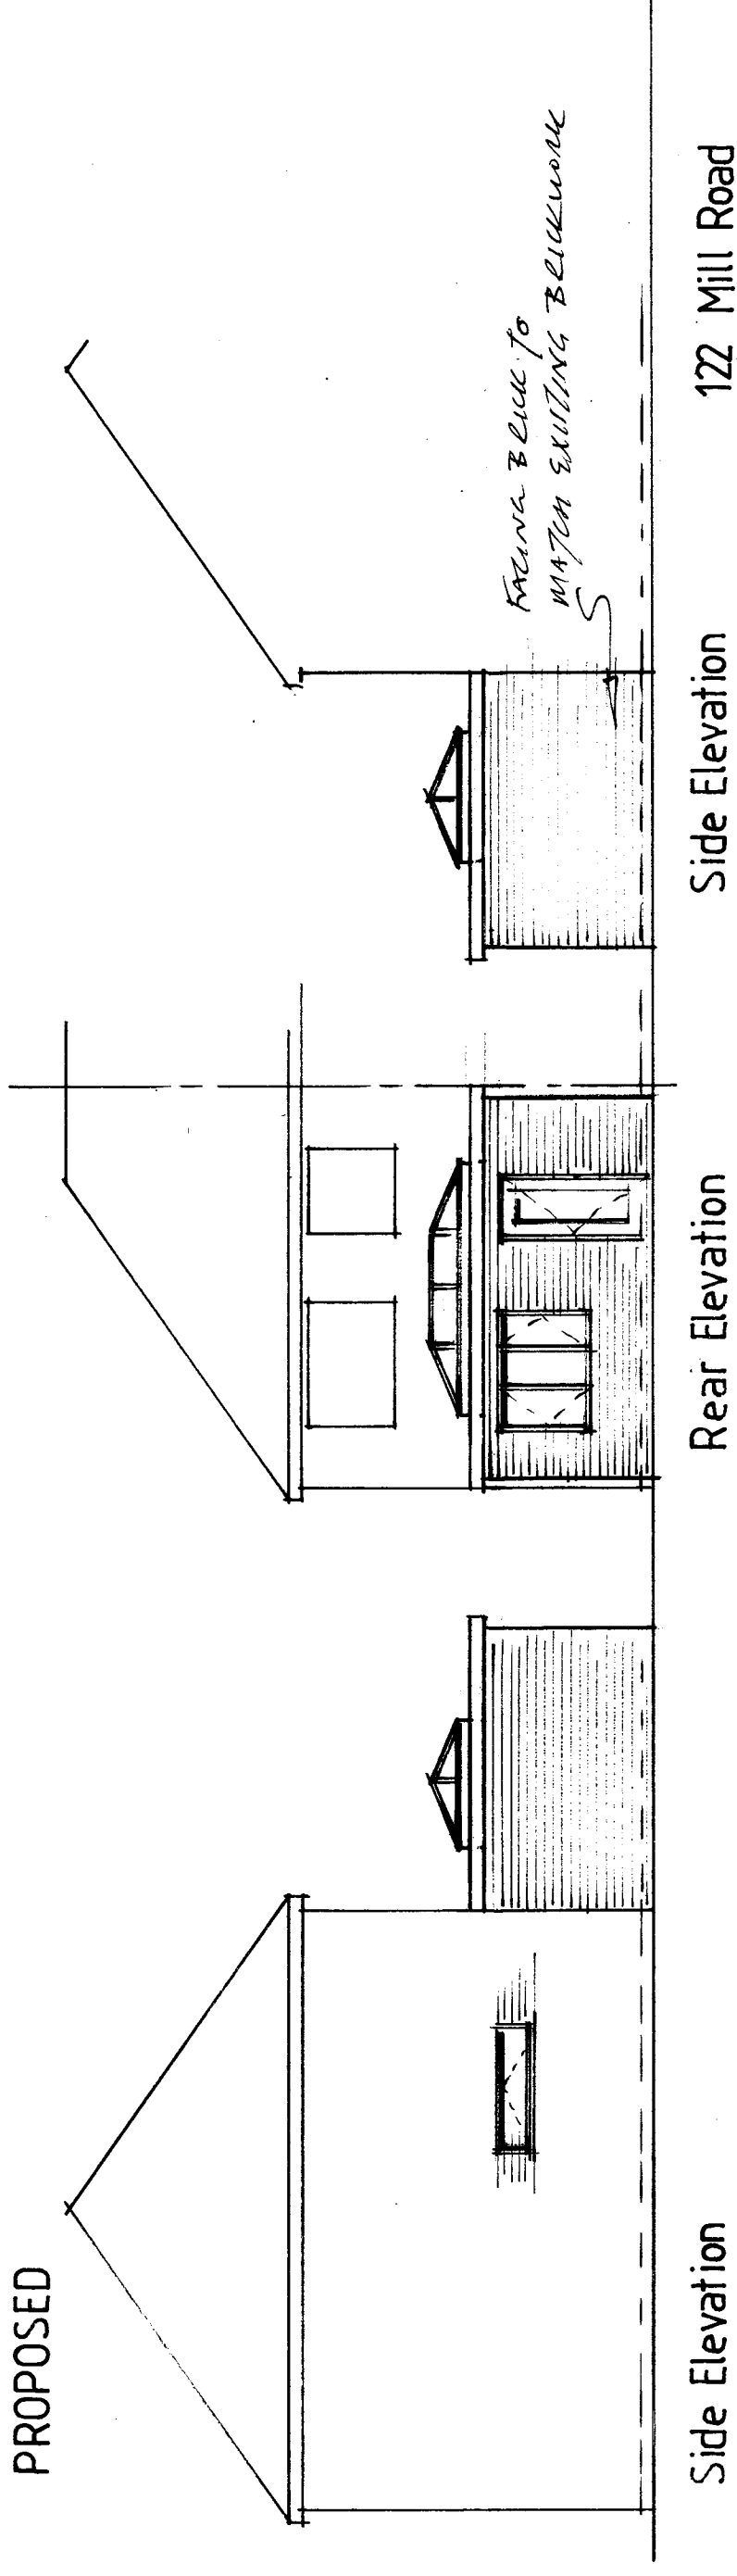

Side Elevation

Rear Elevation

Side Elevation

122 Mill Road
Waterlooville

Scale 1"=100

September 2018