


8 Hurstville Drive - 2073.18

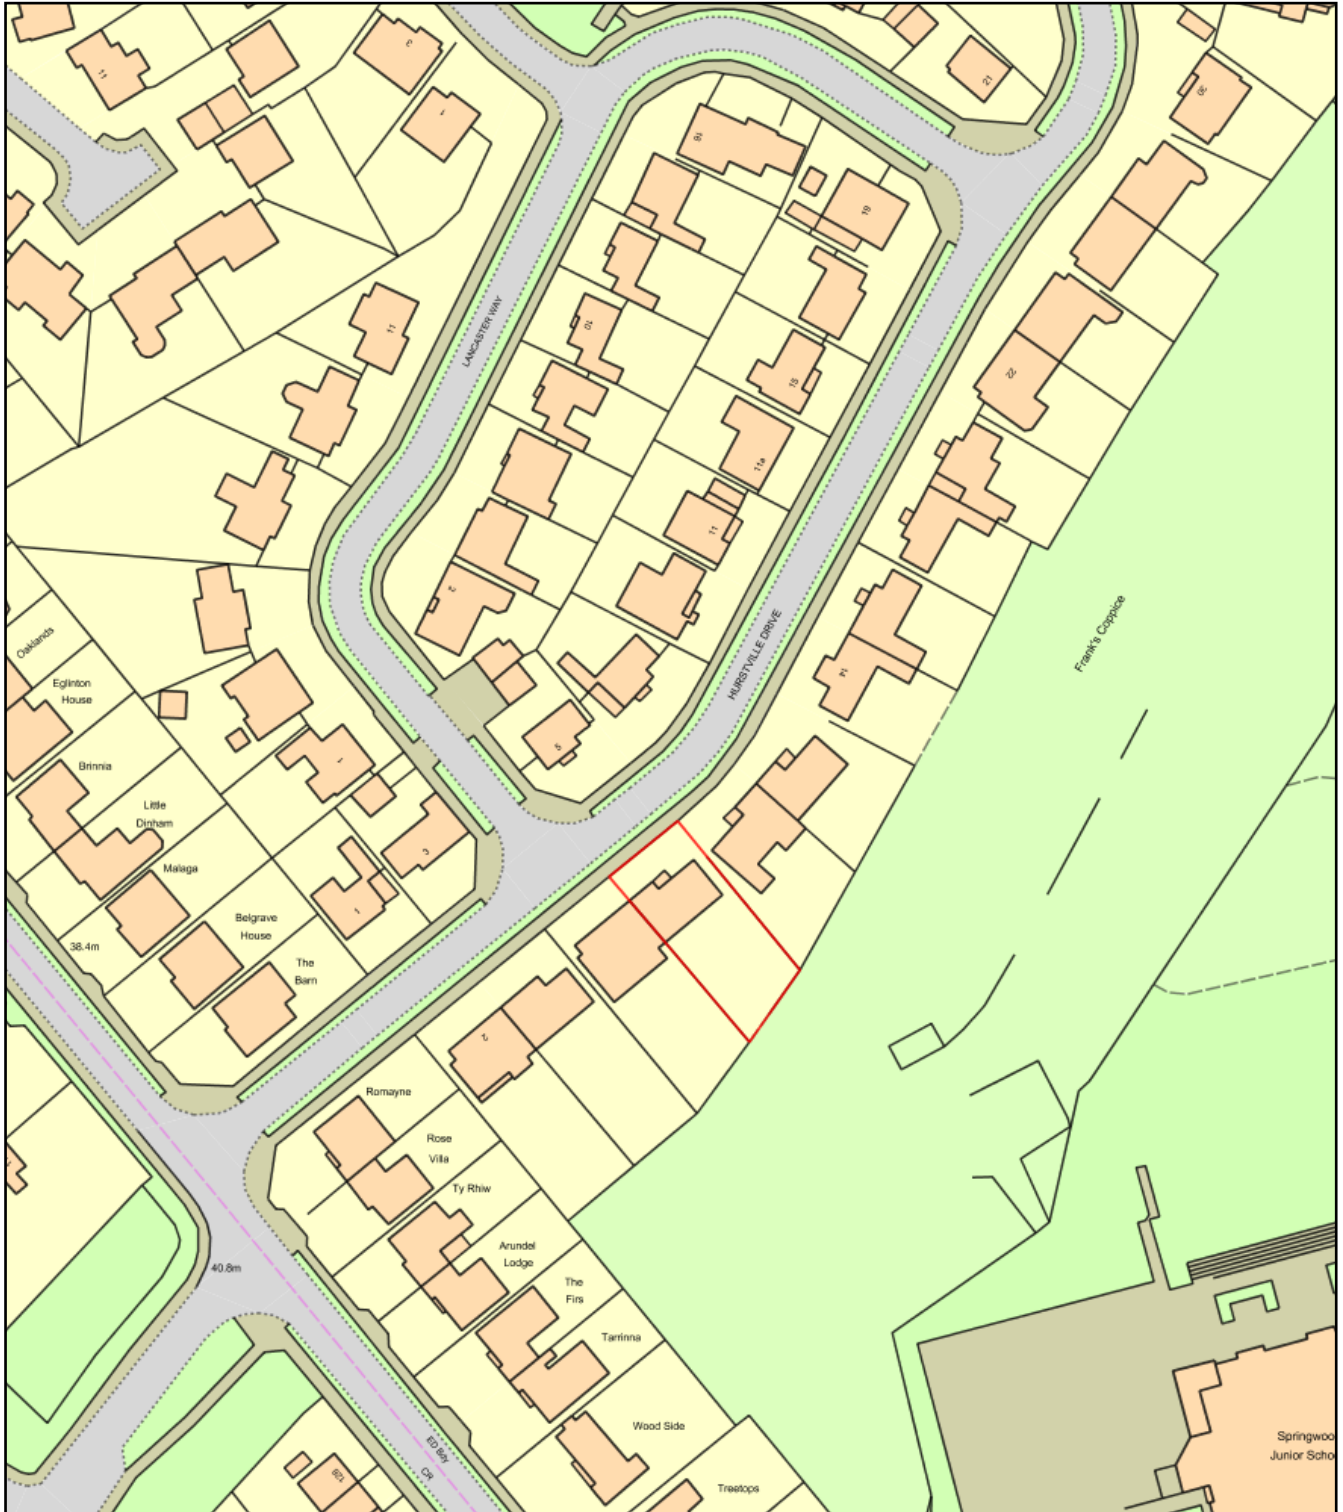

0 50
Metres



Plan Produced for: Mr & Mrs Houghton

Date Produced: 09 Jul 2018

Plan Reference Number: TQRQM18190132259473

Scale: 1:1250 @ A4