


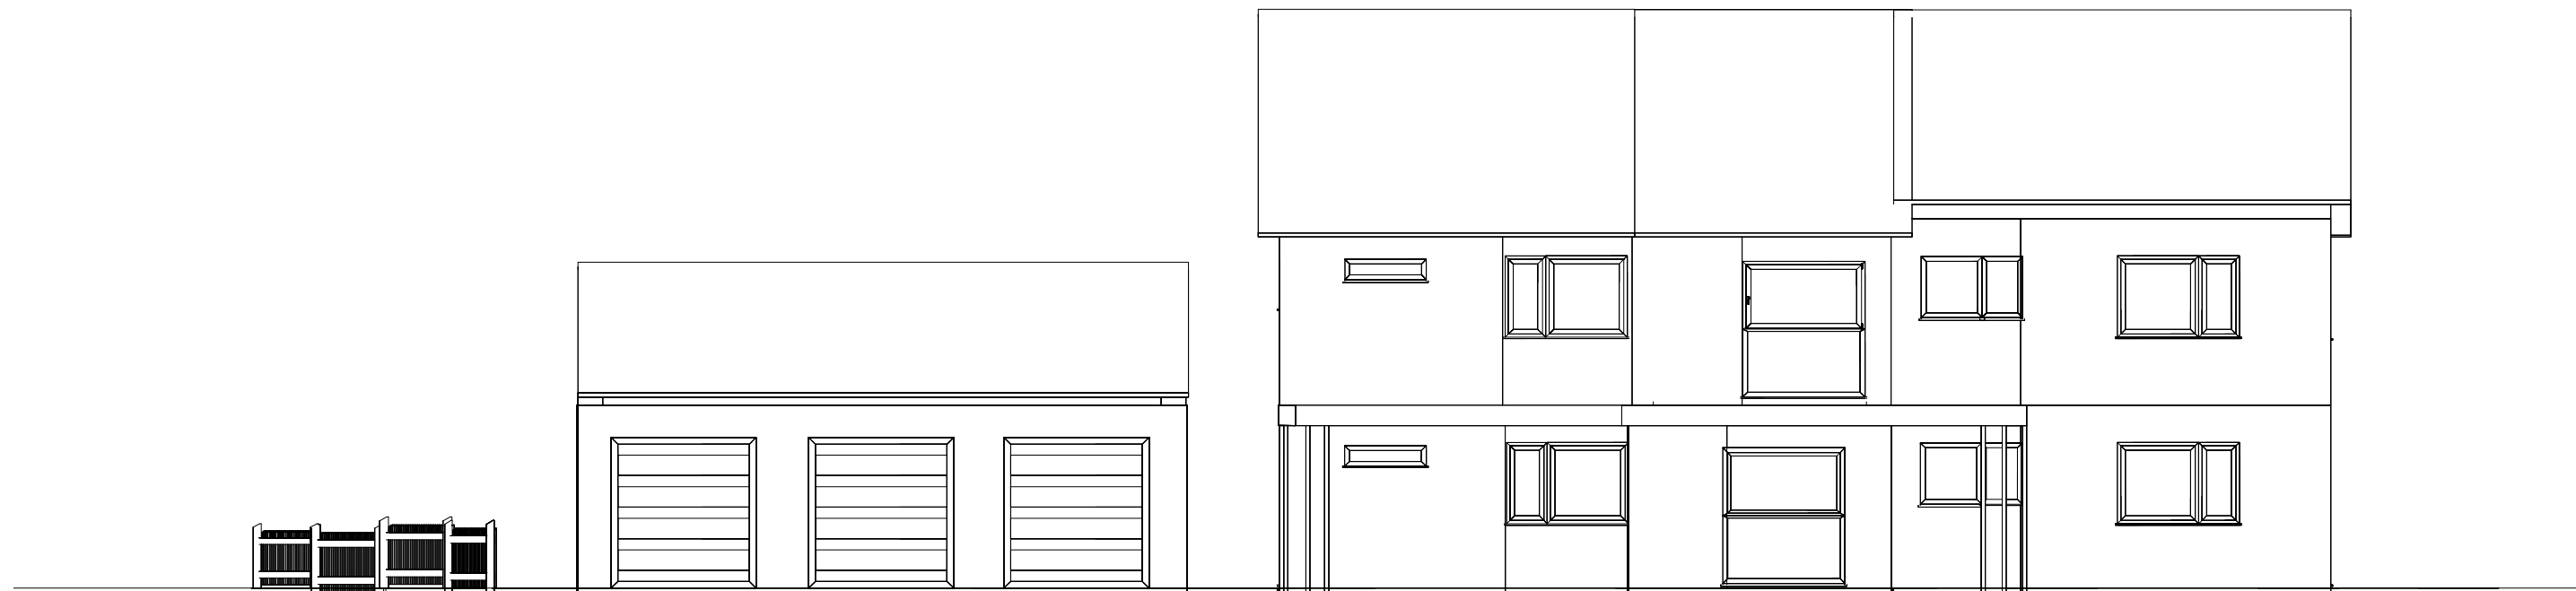

North Elevation



South Elevation

Winterlake Remodel-existing-elevations
North and South Elevations
KLW
24/04/2018
1:100 A3 Landscape