


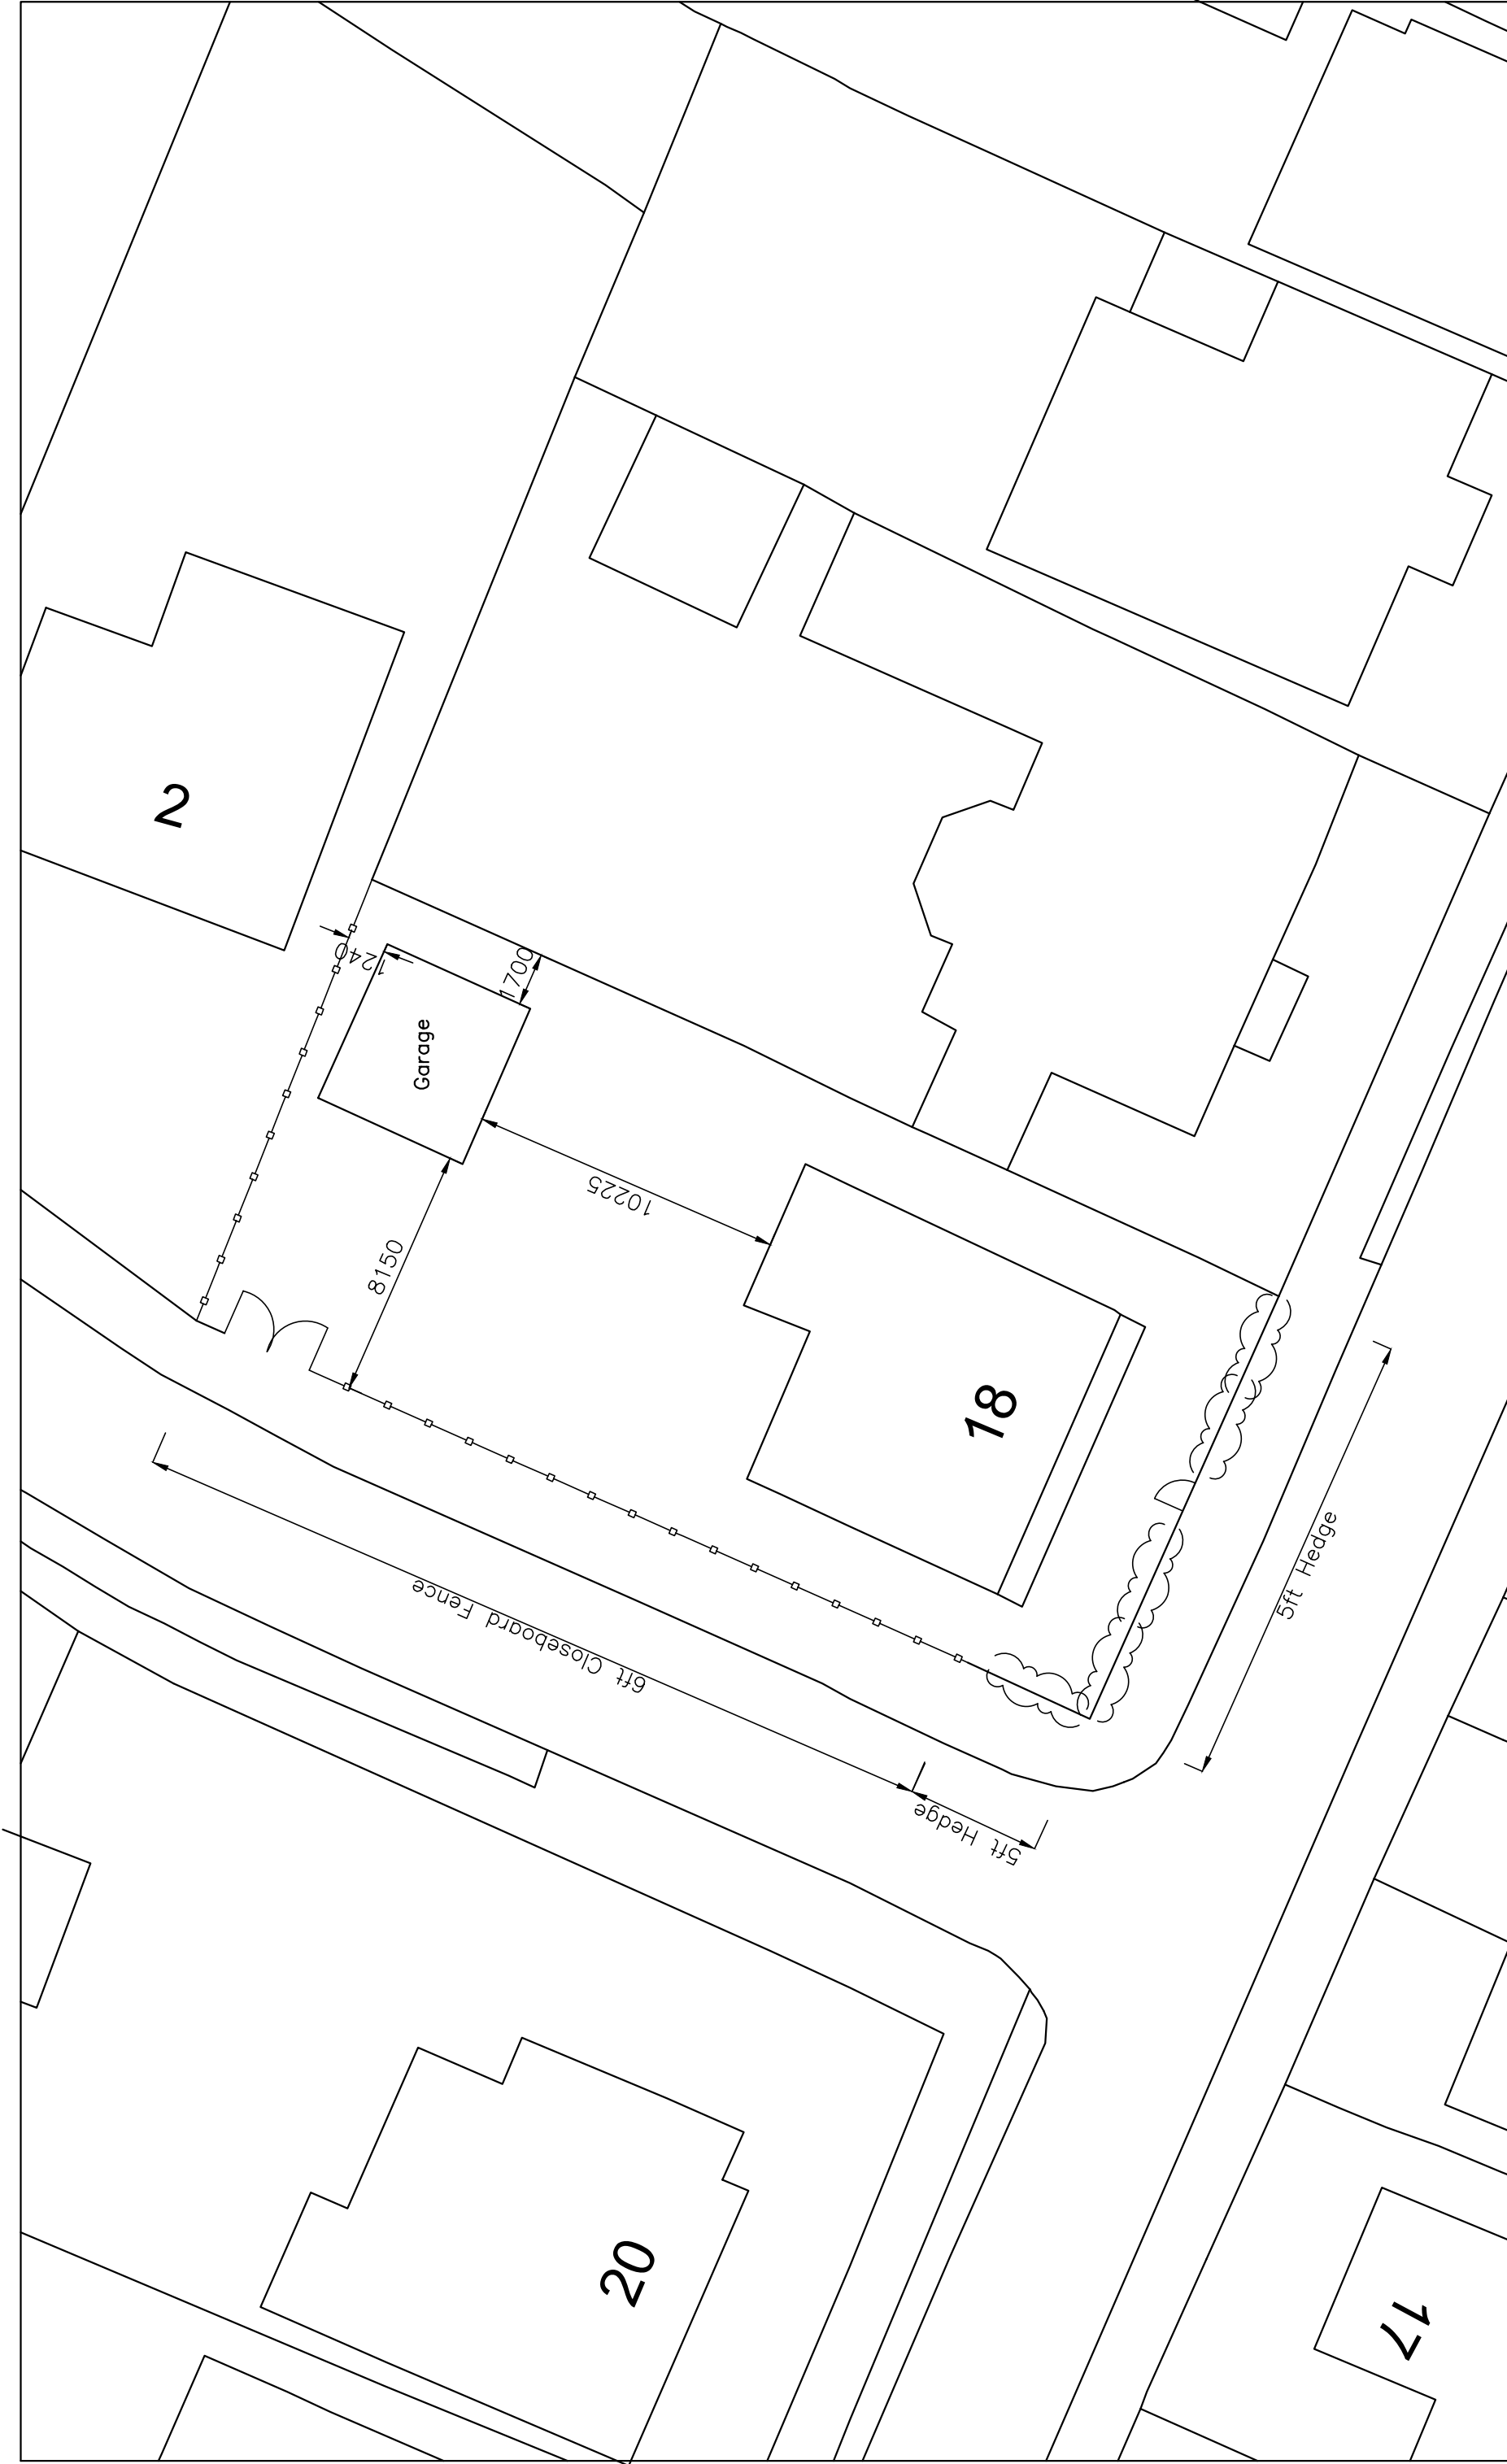

18 Longwood Av, Cowplain, PO8 8HX	Existing Site Plan		 Critchley Architecture And Design Ltd. Contact: 02392 474 919 info@caad.online The Old Brewery, 15E South Street, Havant, PO9 1BU		Scale A3 = 1:200 Drawn SAR Date 02/11/18	17070-1110
	Revisions	a) Note/Date/Initial b) c) d)				

