


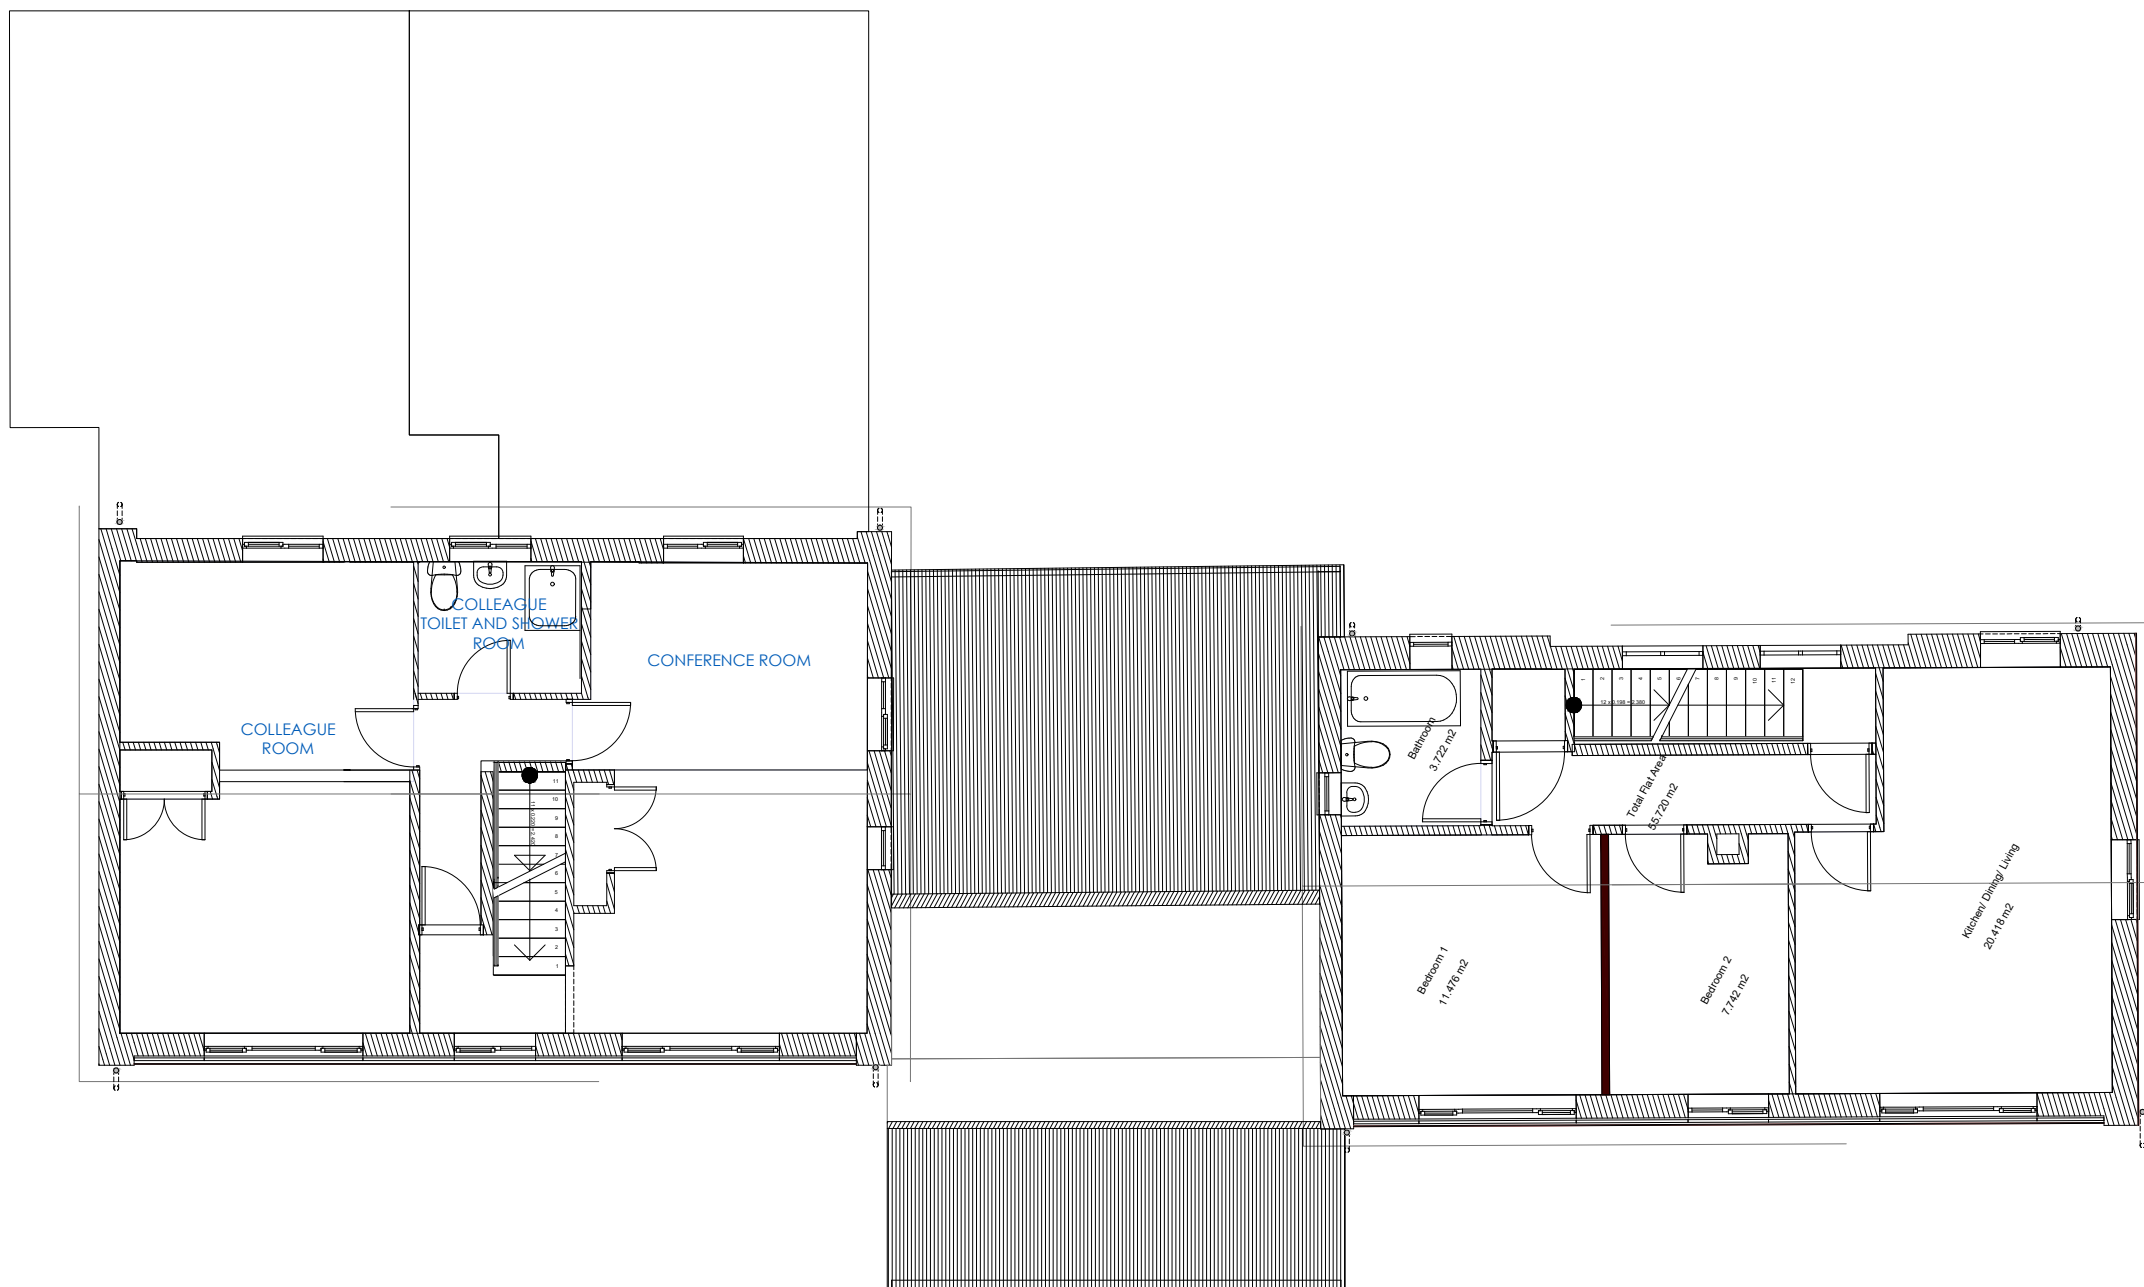

REVIEWS			
REV.	DESCRIPTION	DRAWN	CHD. DATE
-	FEASIBILITY	SL	** 19/04/2017
-	SP AMENDS	SL	** 14/08/2017
-	SP AMENDS	SL	** 24/08/2017
-	SP AMENDS	SL	** 05/09/2017
-	SITE MTG AMENDS - MORTUARY LAYOUT AND EXTERNAL DOOR. RESIDENTS PARKING AMENDED. LEFT HAND STAIRCASE REVERTED BACK TO EXISTING	SL	** 13/02/2018
-	DRAWING NOTES ADDED	SL	** 14/02/2018
-	CONFERENCE ROOM CONFIRMED. DRAWING NOTES AMENDED - DW	SL	** 20/02/2018
-	SP AMENDS - COLLEAGUE ROOM FURNITURE REPOSITIONED. E-LEARNING REMOVED BUT TO BE WIRED FOR FUTURE USE. LOCKERS ADDED	SL	** 04/04/2018

ISSUED FOR FIRST FLOOR

southern coop

Property Development
1000 Lakeside, Western Road, Portsmouth. PO6 3FE
T: 023 9222 2500 | F: 023 9222 2650

PROJECT
194-196 DUNSBUY WAY
LEIGHT PARK, HAVANT
HAMPSHIRE

DRAWING TITLE

PROPOSED
FIRST FLOOR

DRAWING SCALE 1:50	SHEET SIZE A1	SHEET No. 1 of 1	DRAWN SL	CHKD	DATE 19-06-2017
DRAWING NUMBER 18-XXX-202					REVISION -

THIS DRAWING IS THE COPYRIGHT OF THE SOUTHERN CO-OPERATIVE AND MAY NOT BE COPIED, ALTERED OR REPRODUCED IN ANY FORM, OR PASSED TO A THIRD PARTY WITHOUT THE WRITTEN CONSENT OF THE SOUTHERN CO-OPERATIVE.

DO NOT SCALE FROM THIS DRAWING, EXCEPT FOR PLANNING PURPOSES. USE FIGURED DIMENSIONS ONLY.

DIMENSIONS SHOULD BE CHECKED AND VERIFIED ON SITE AND ANY DISCREPANCIES SHOULD BE REPORTED TO THE DESIGNER.

IF IN DOUBT ASK FOR CONFIRMATION.

AREAS	M²	FT²
SALES	133	1431
GROSS	290	3121
FIRST	59	635
SUB-LET	55	592
MOTHBALLED	NA	NA