



# 35 Foxcott Grove - 2096.18

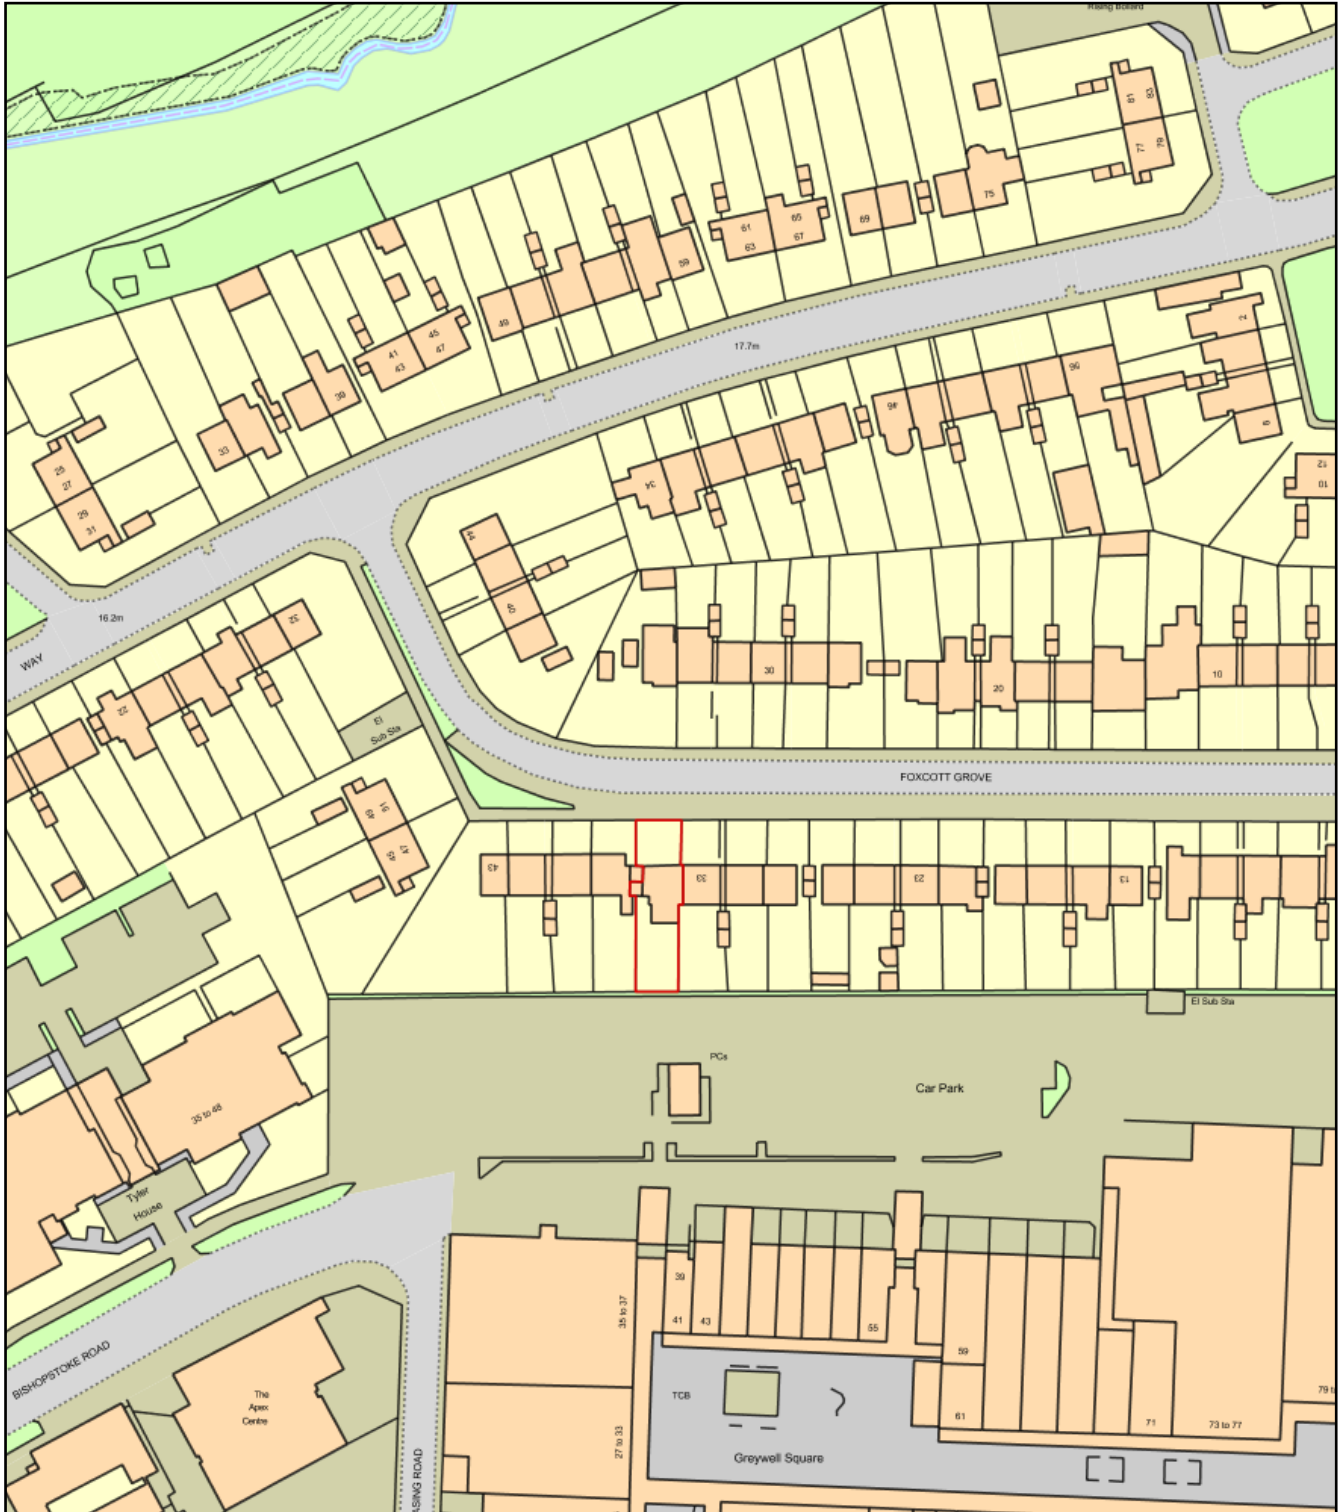

0 50  
Metres

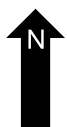

Plan Produced for: Mr M Pinhorne

Date Produced: 21 May 2018

Plan Reference Number: TQRQM18141091252414

Scale: 1:1250 @ A4