


36 The Brow, Widley - Location Plan

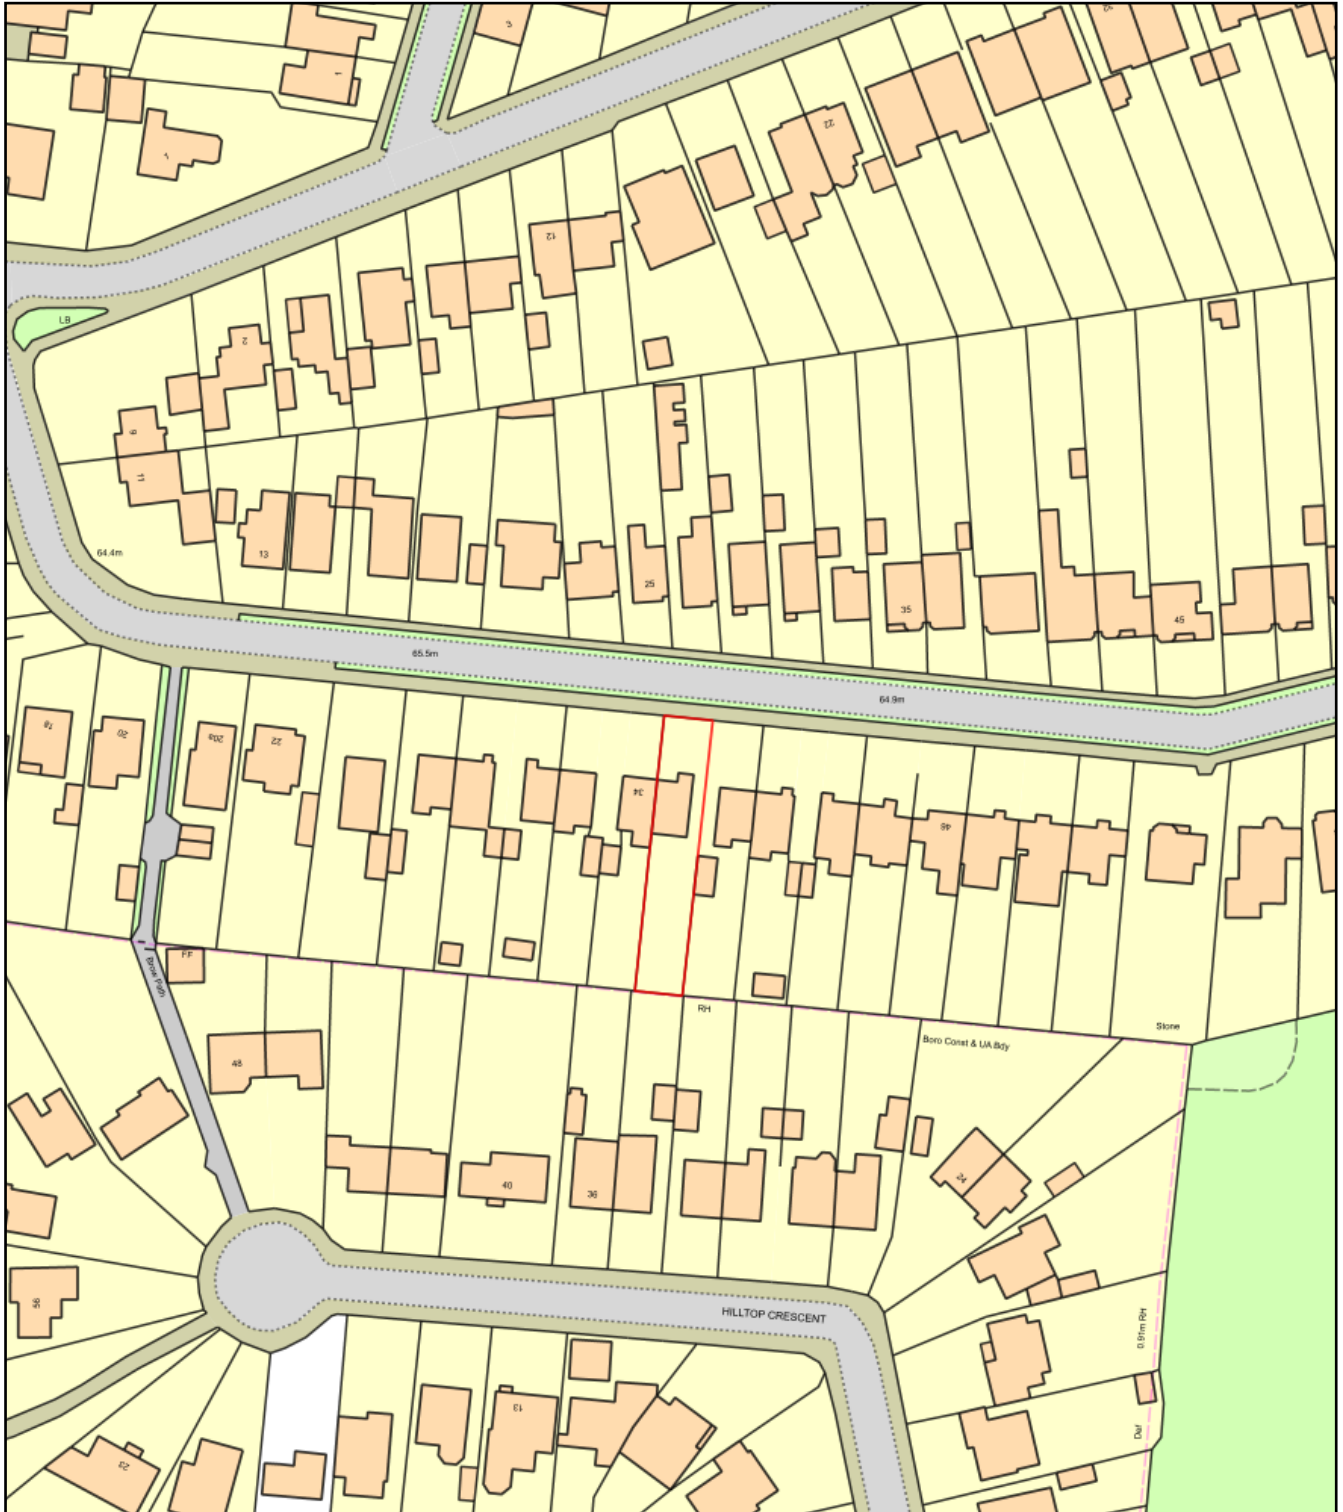

0 50
Metres



Plan Produced for: Thorns Young LTD.

Date Produced: 12 Nov 2018

Plan Number/Project ID: TQRQM18316131534268

Scale: 1:1250 @ A4