
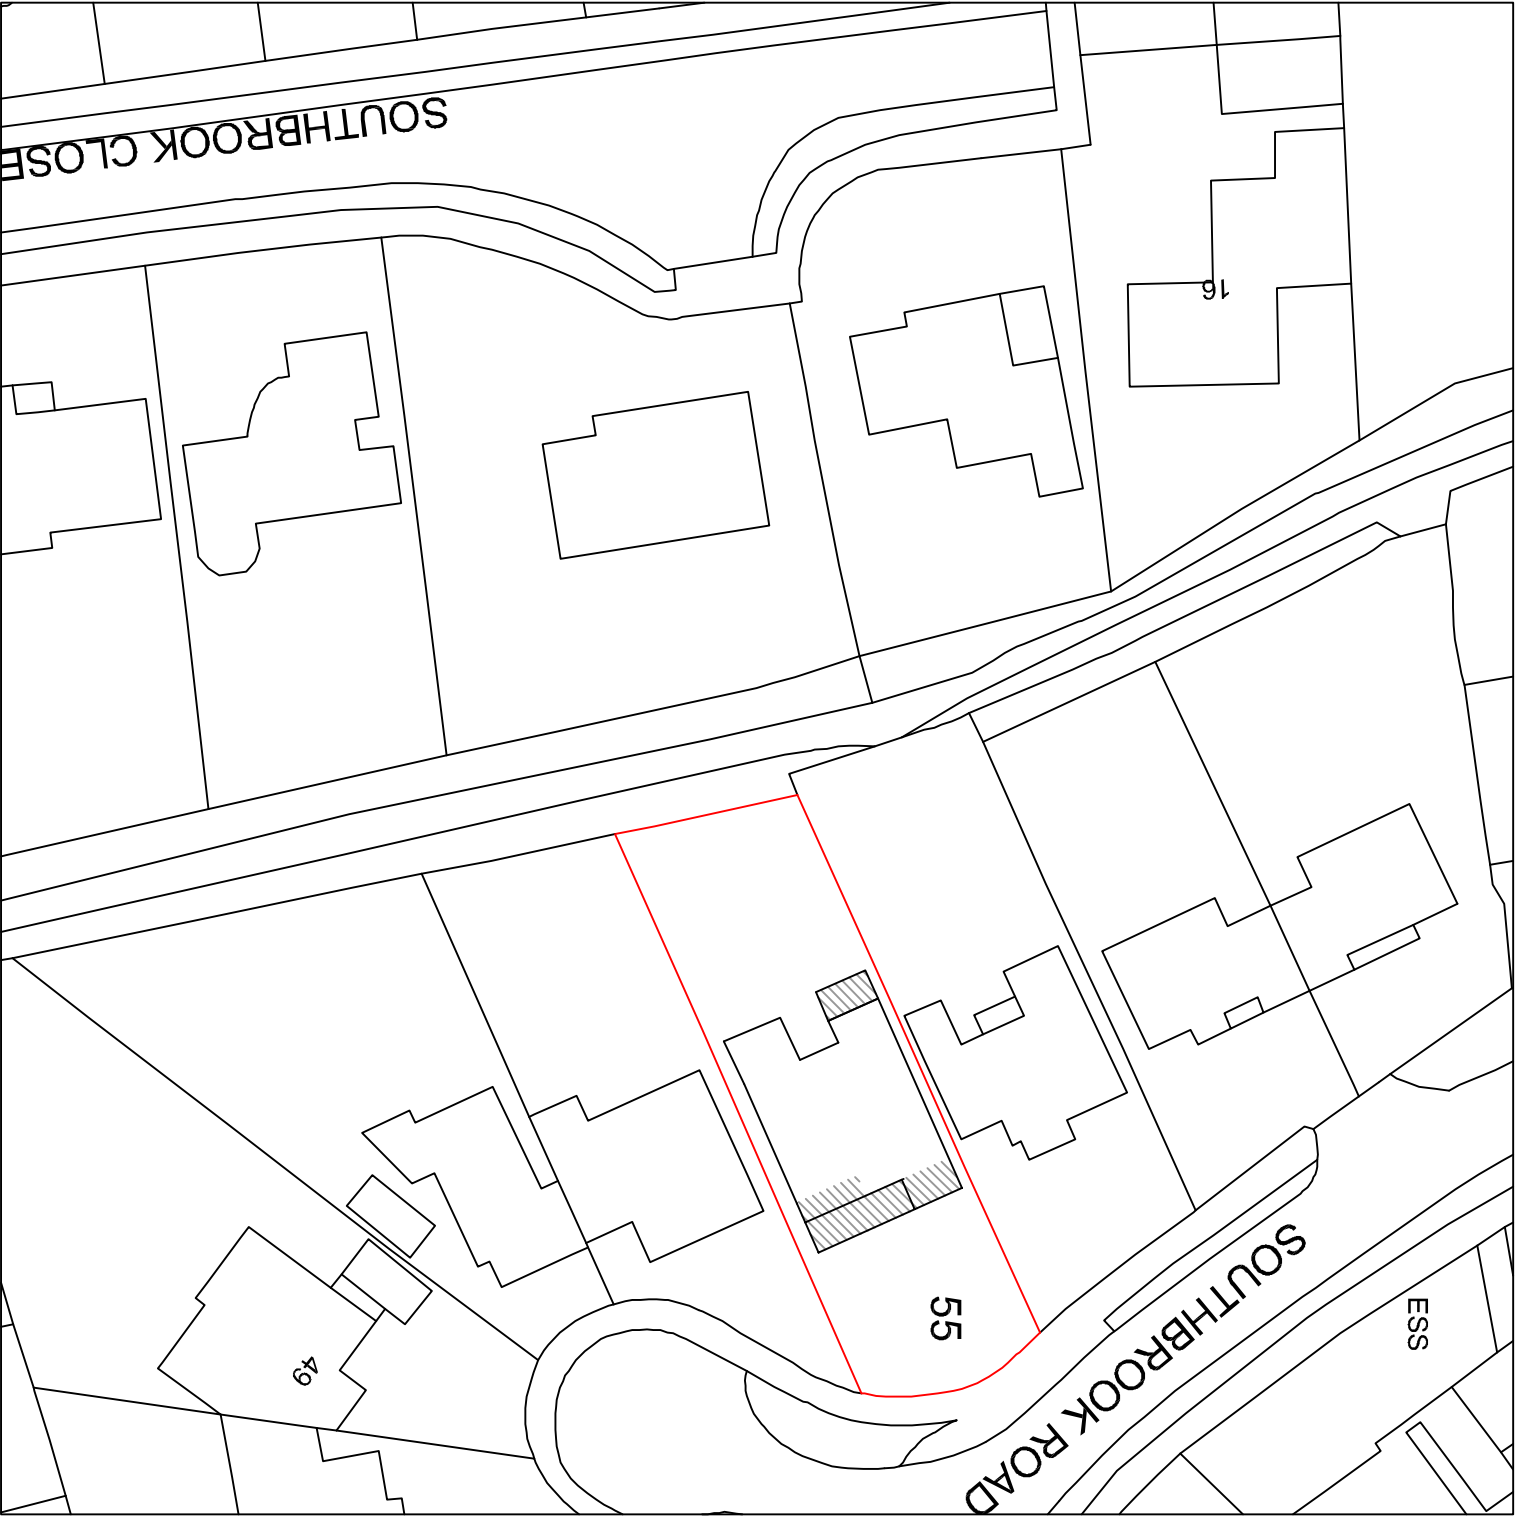
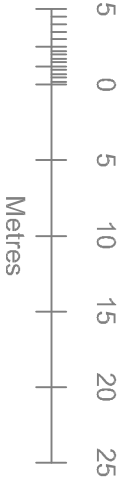


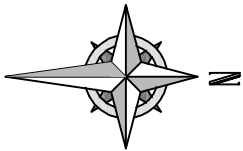

Your Home Plans Ltd Blundens, Stane Street, Hainaker, West Sussex, PO18 0LE Tel: 01243 773829 june@yourhomeplans.co.uk		55 SOUTHBROOK ROAD HAVANT HAMPSHIRE PO9 1RL		Block Plan	
Project Number: 55SOU-18 REVA		Drawing No:			
Date: 13th August 2018		01			
Drawn By: Your Home Plans Ltd					
Checked By: JEG		Scale: 1:500 A3			