


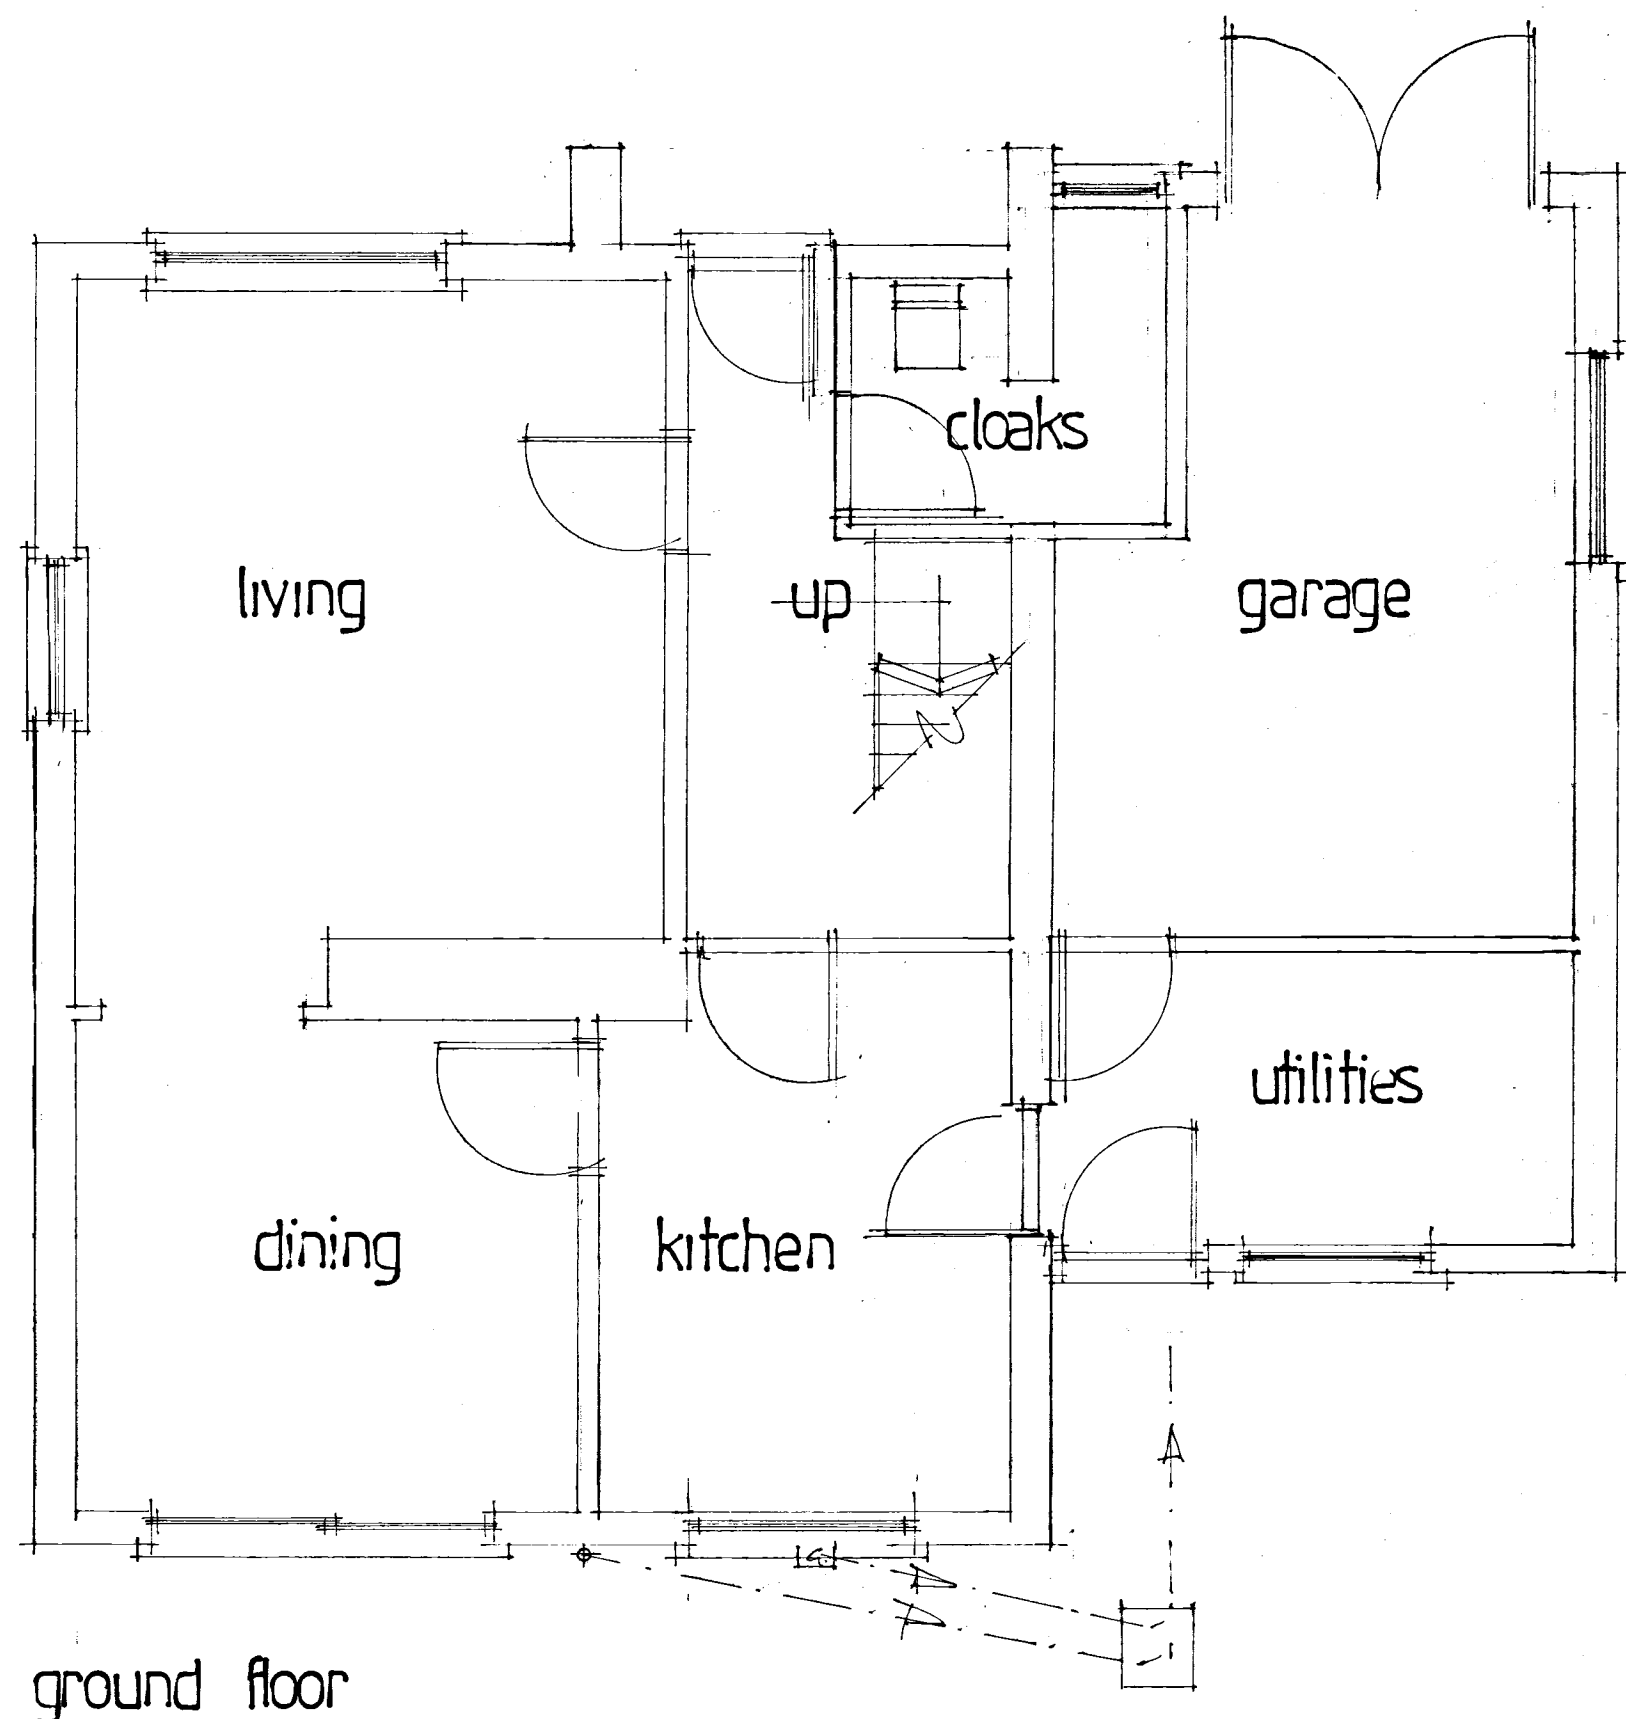


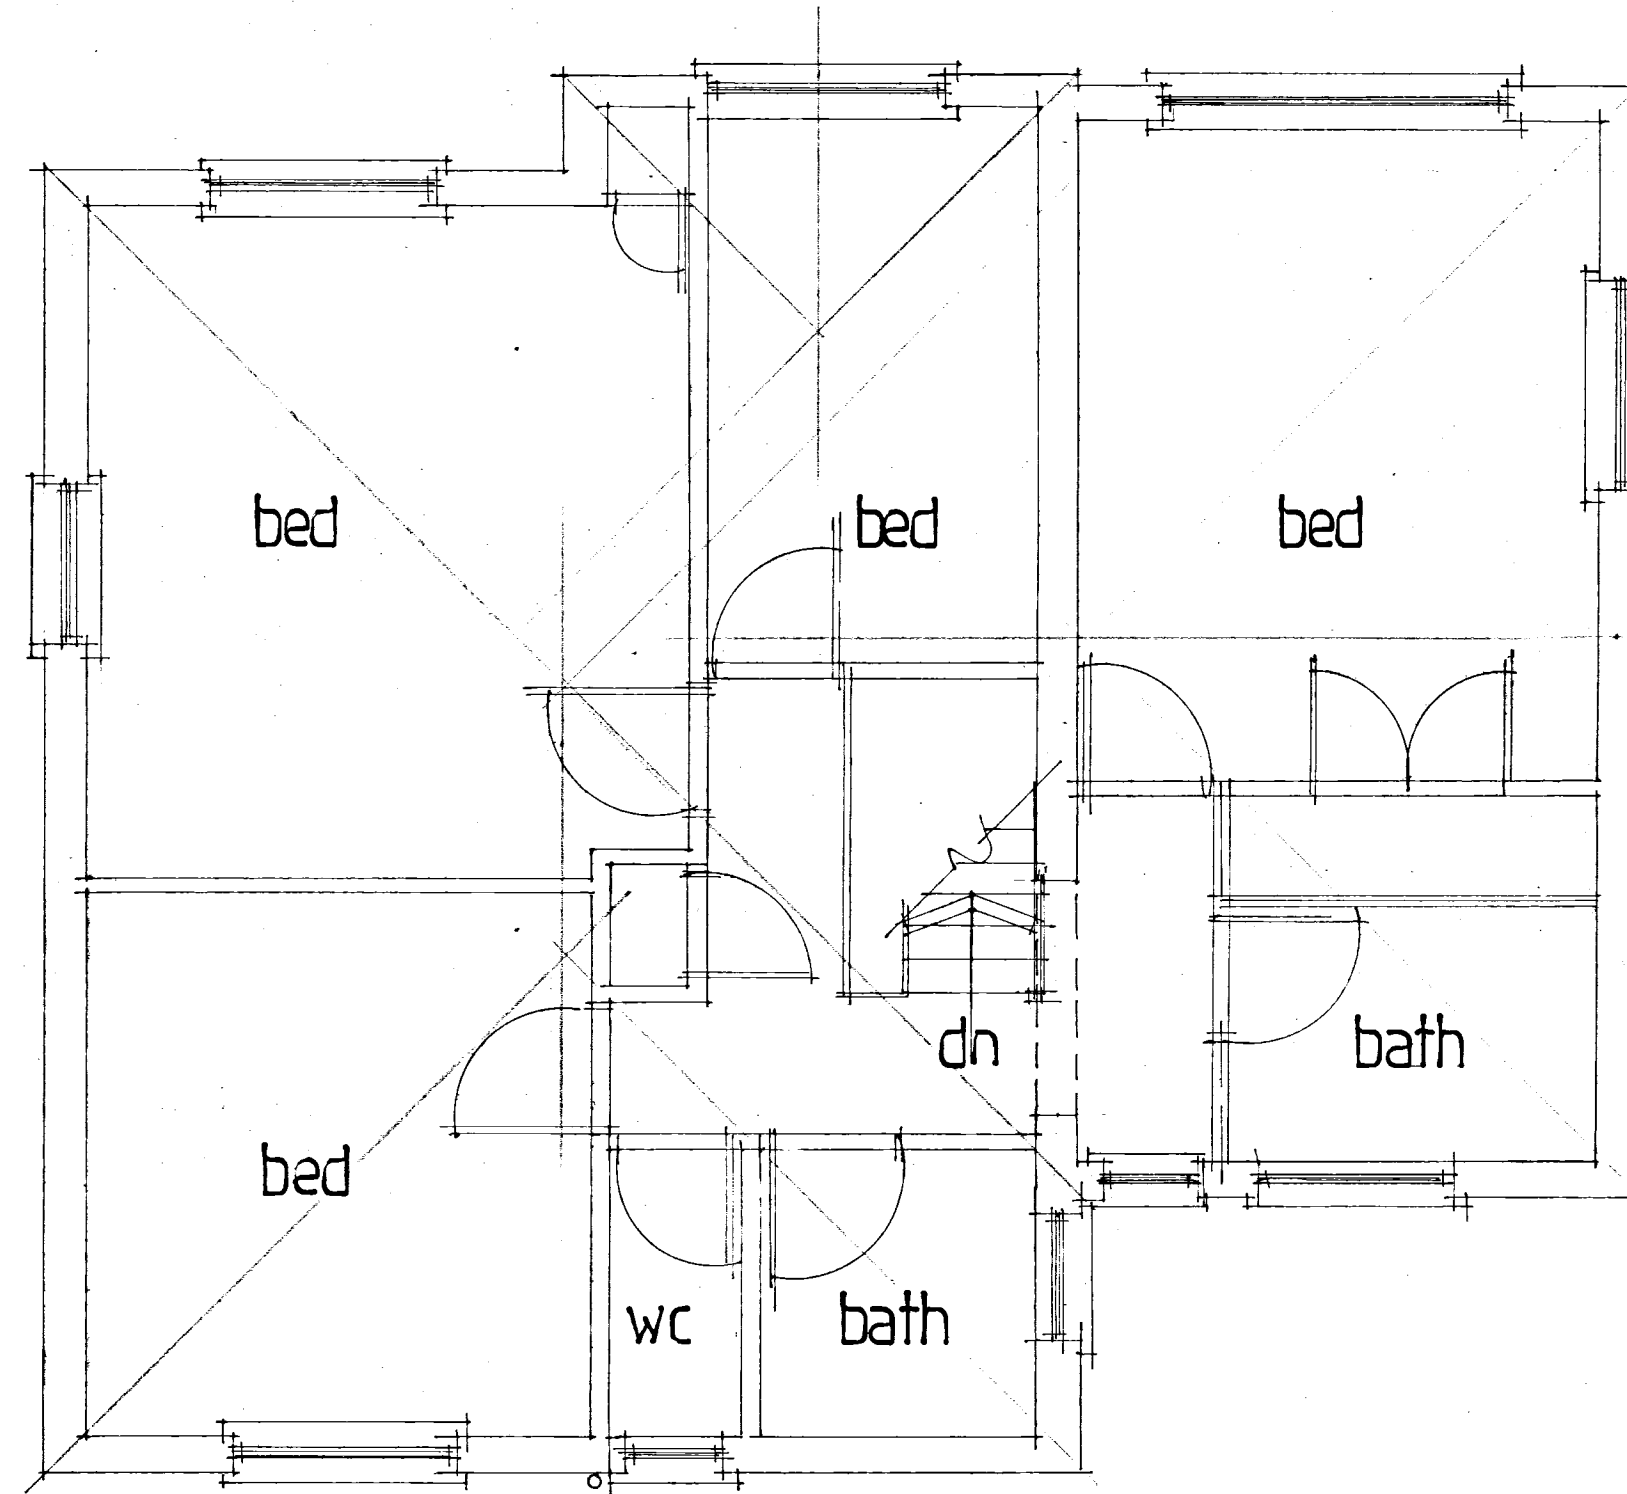


ground floor

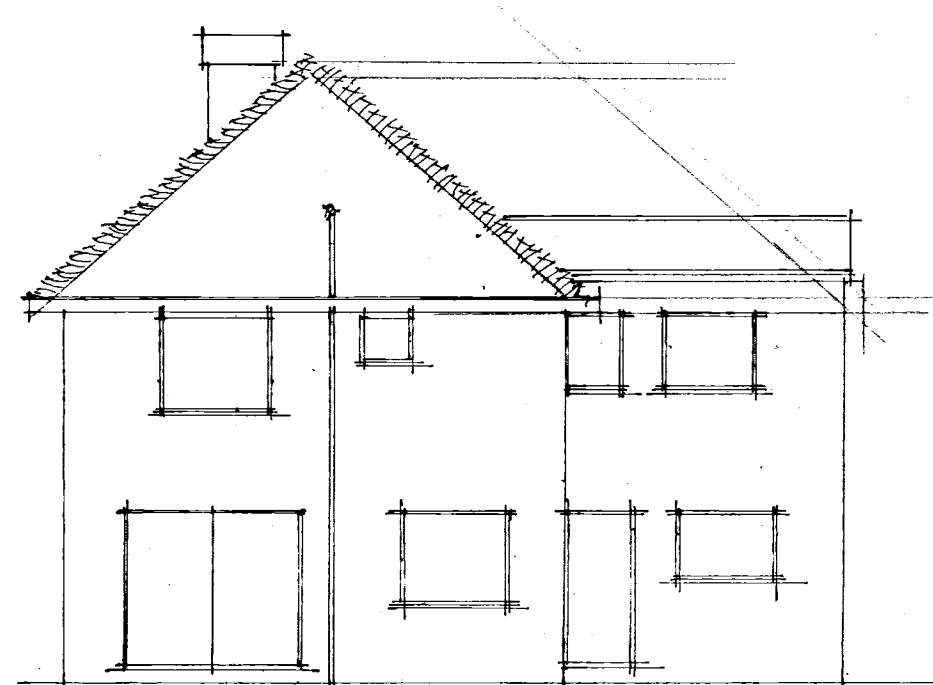


first floor

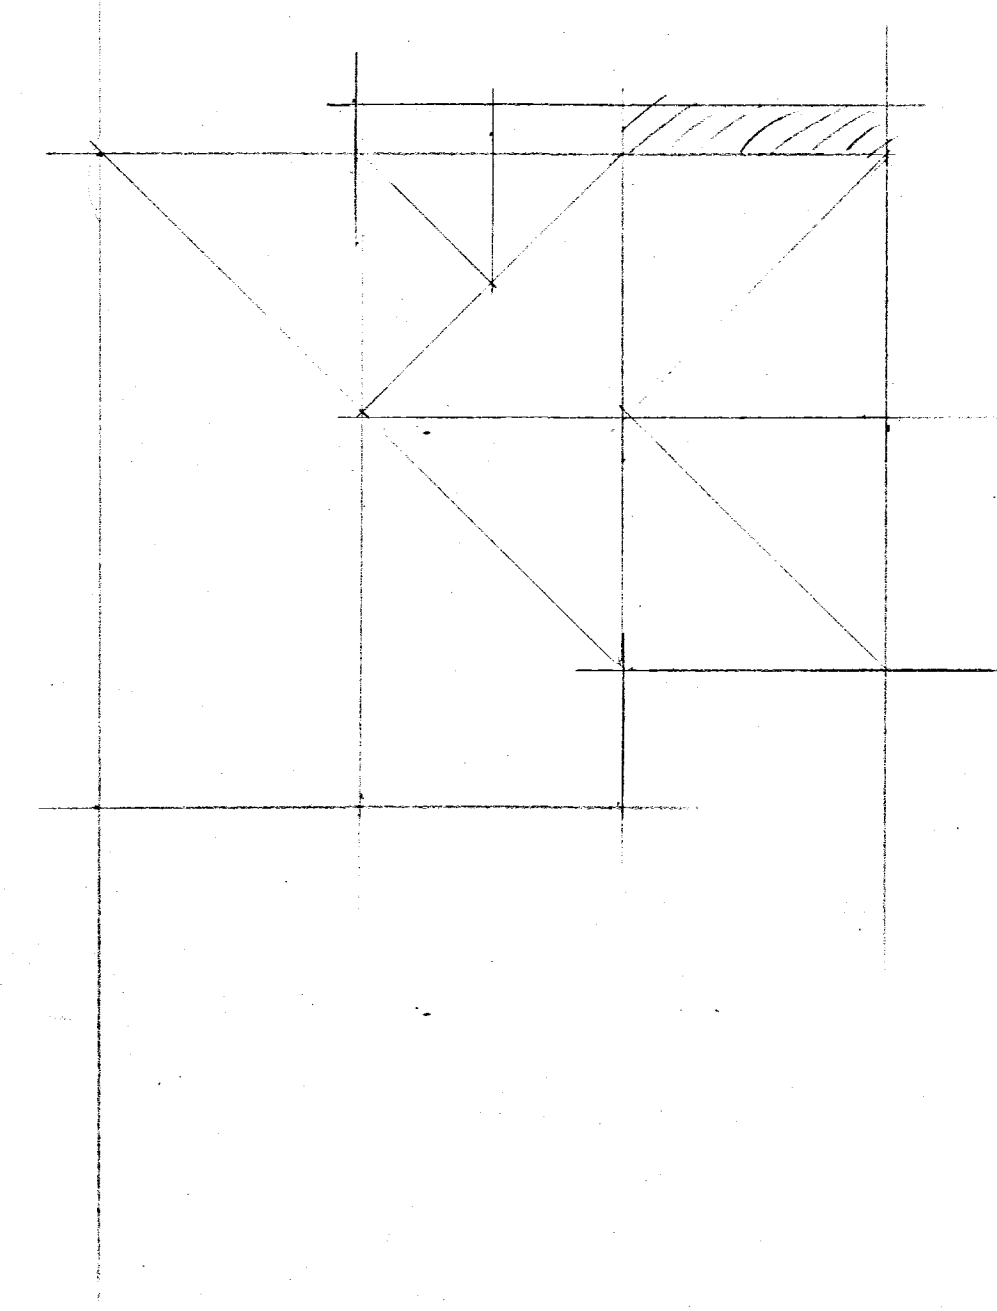


rear

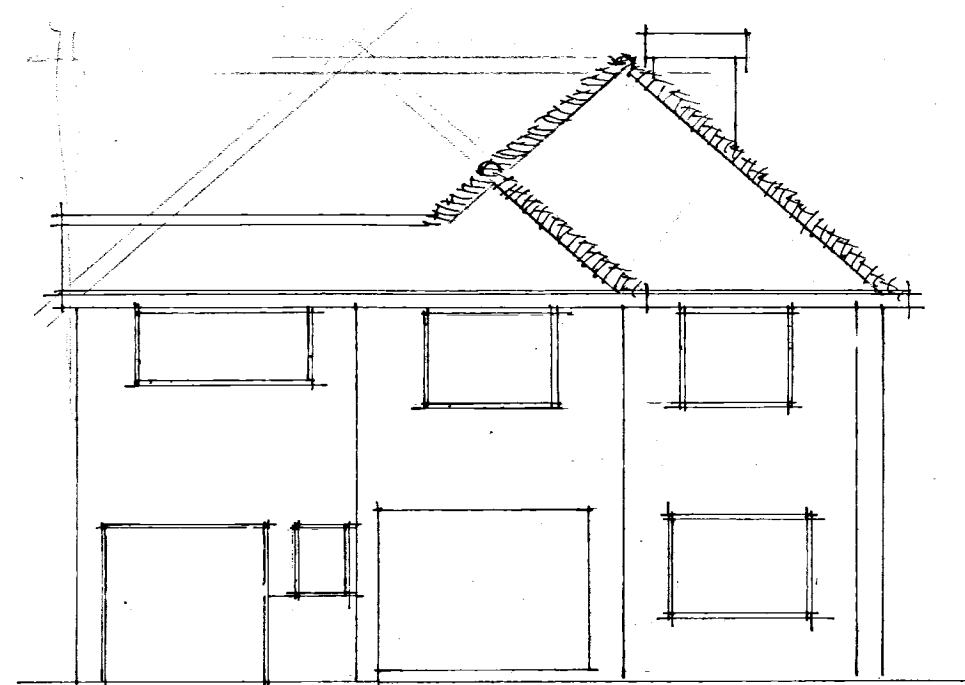

front

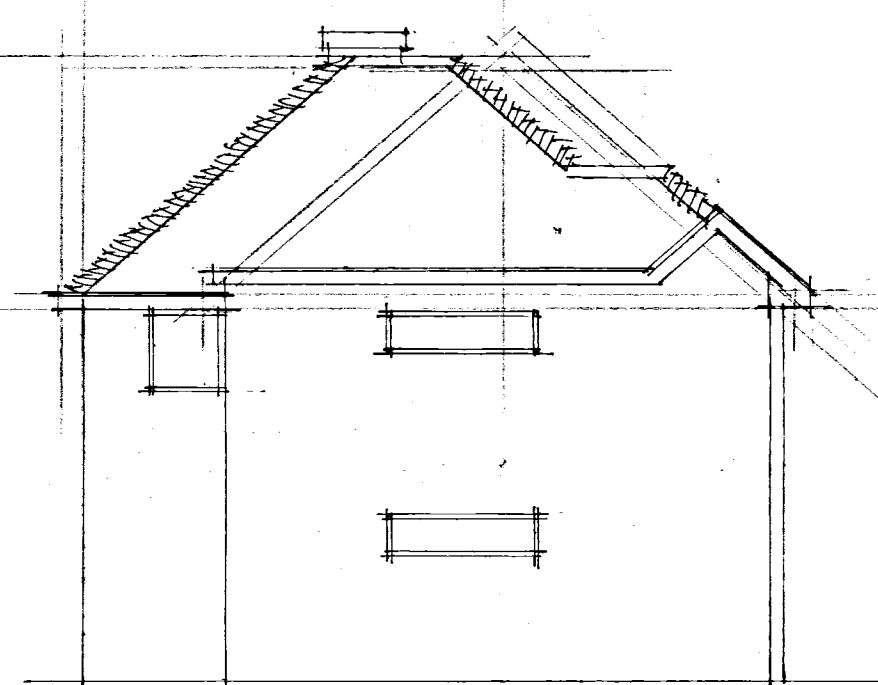

sides

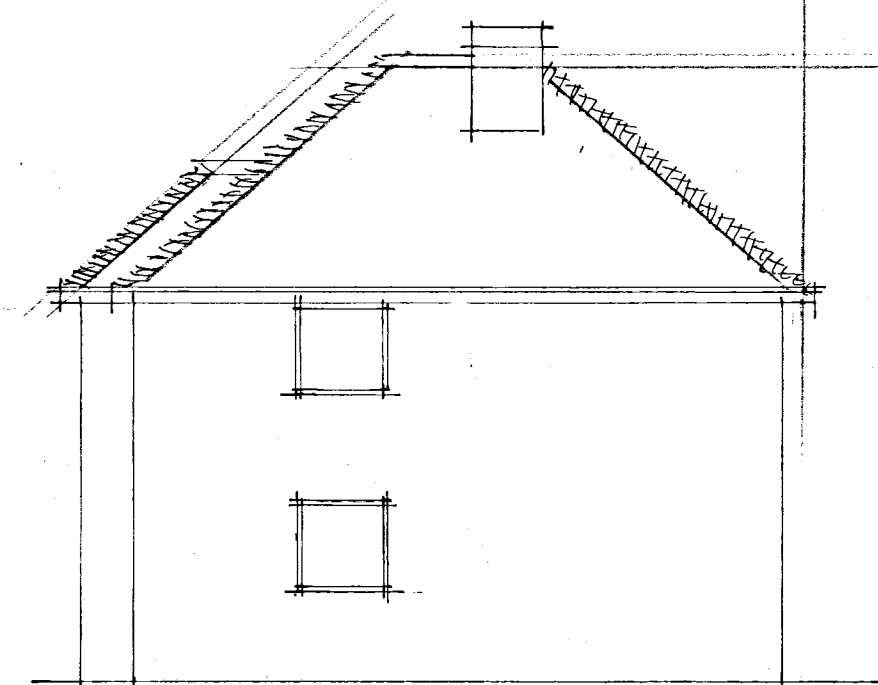

This drawing and the information provided is the property of Thorns-Young Architectural and shall not be copied whole, in part, or used for any other purpose without written permission from the company.

Principal Contractor is to ensure all materials and workmanship complies with Regulation 7 of the Building Regulations whether or not specifically stated on these drawings. It is the Principal Contractor's duty to ensure all works on site are approved by an appointed Building Control body.

Principal Contractor is to ensure dimensions are taken on site before procurement of any materials/works proceeding. Structural members are not to be ordered scaling from this drawing.

Principal Contractor to ensure full compliance with the amended CDM Regulations (2015) if the project requires.

This drawing, unless noted, does not represent compliance with the Party Wall Act 1996 and if required, all agreements are to be in place before works commence.

It is the Principal Contractor's responsibility to ensure Planning/Building Control approvals are in place prior to works commencing. Should works commence prior to relevant approvals Thorns-Young Architectural accepts no responsibility.

Do not scale from this drawing except for the purpose of Local Authority Planning department

| A | Date | Revision |
|---|------|----------|
|   |      |          |

© copyright

**THORNS YOUNG**  
ARCHITECTURAL

**THORNS-YOUNG LTD**  
CHARTERED BUILDING CONSULTANTS  
Website: www.thornsyoun.co.uk

Fareham 21 Middle Road  
Park Gate  
SO31 7GH  
Tel: (01329) 888 322

Portsmouth 232 London Road  
North End  
PO2 9JQ  
Tel: (02392) 672 883

Client  
MR. R. DAWSON

Job Title  
2, ESMOND CLOSE  
EASWORTH

Drawing Title  
EXISTING FLOOR  
PLANS + ELEVATIONS

Scale 1:50 + 1:100

Date 22/2/2018 Drawn by CMC

Drg. No. 2093:18:1 Rev.