



PHYSICAL SCALE IN METERS @ 1:100

NOTES:
This drawing has been produced solely for PLANNING/DESIGN.
Do not scale from this Drawing except for planning purposes.
Any change shown is presumed and to be checked on site
before commencement of works.
This drawing is the copyright of MF Designs Ltd.

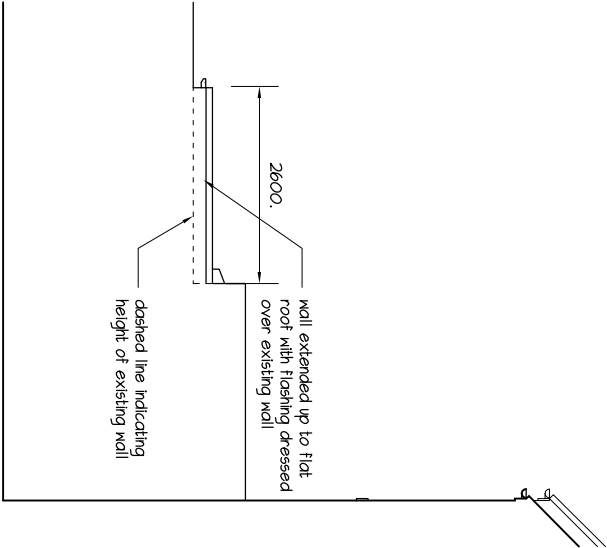


Proposed Northwest

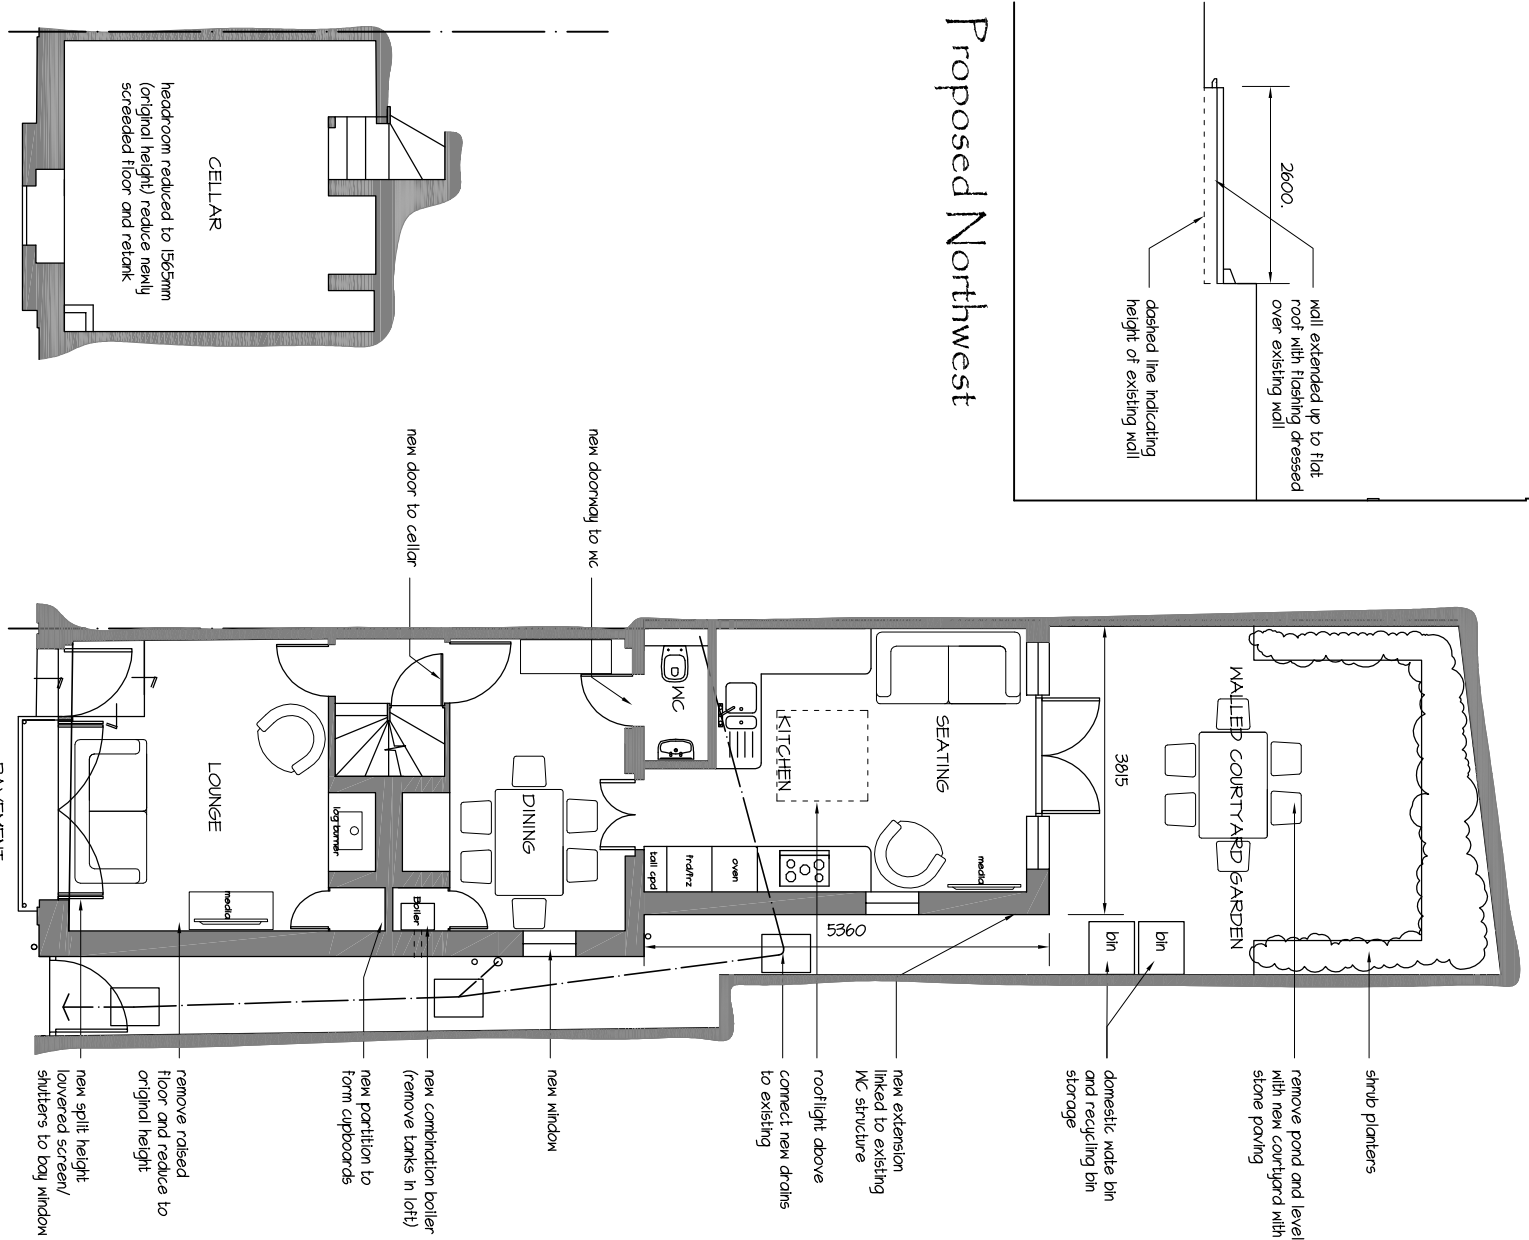


Proposed Cellar


Proposed Ground

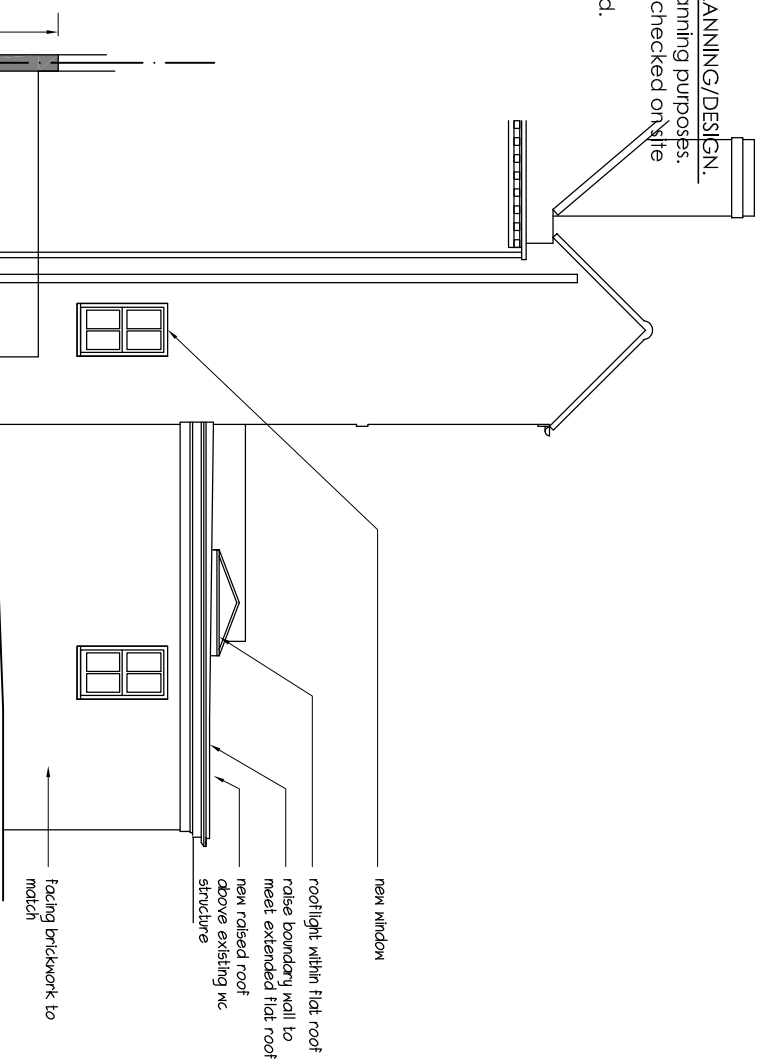


Proposed Northeast

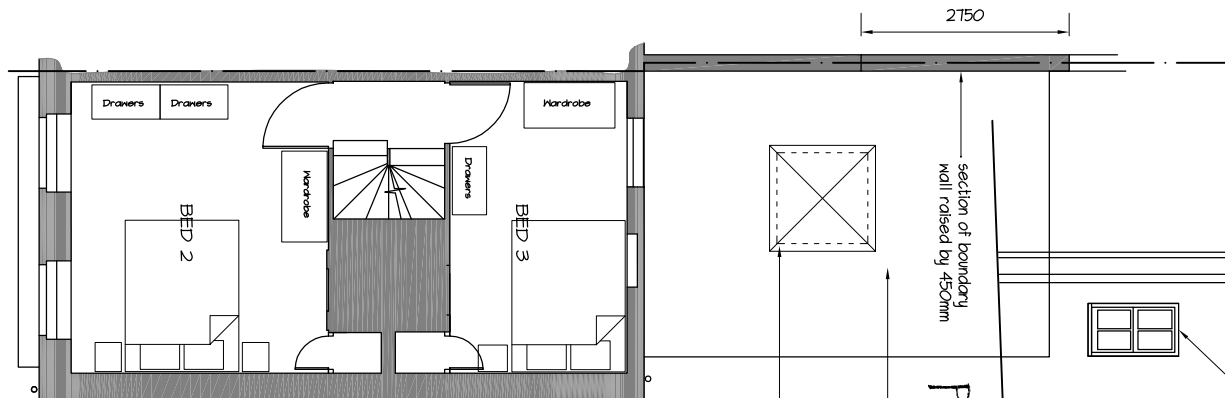


Proposed First

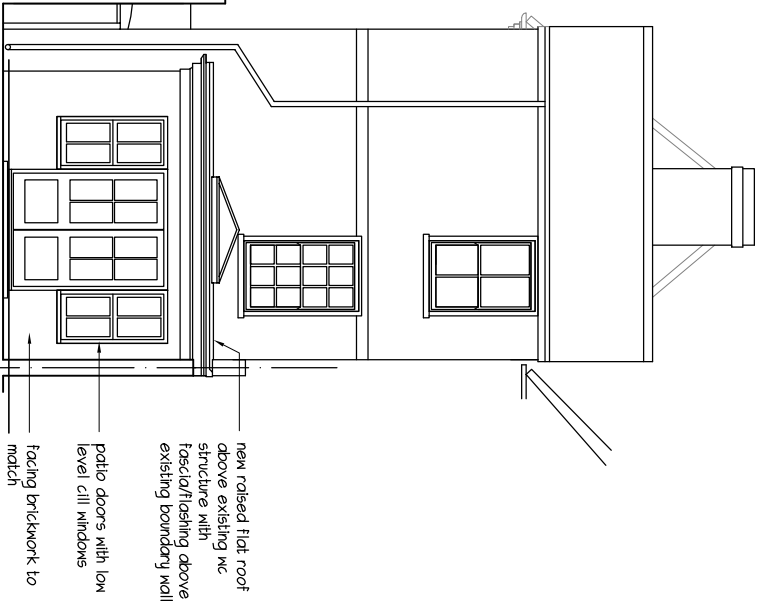

Proposed Northwest

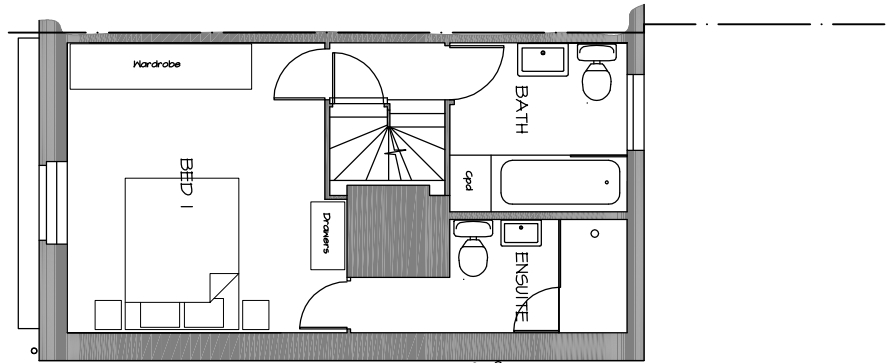

Proposed Second

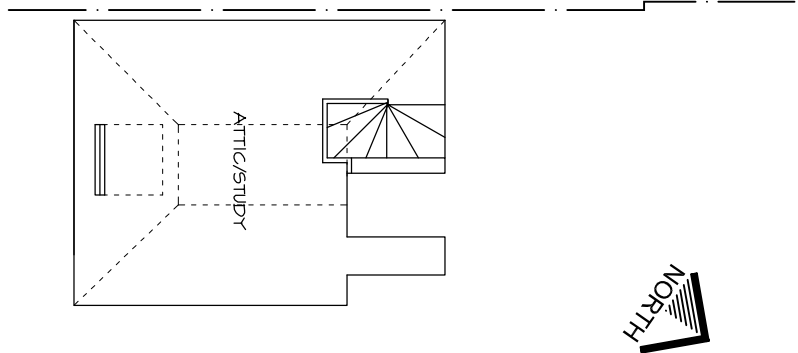

Proposed Attic

CHANGE OF USE WITH EXTENSION & ALTERATIONS

12 Queen Street, Emsworth, PO10 7YA

A: 31/08/2018 - extended parapet to boundary removed
A: 09/07/2018 - amended boundary along western wall

mf designs ltd
Chartered Architects

36 Grove Road • Havant • Hampshire • PO9 1AZ
Director: Martin Farrer RIBA • Co Registration No.4507379
Date: June 2018
Scale: 1:100
Job No: 3204
Dwg No: P_01 B

