




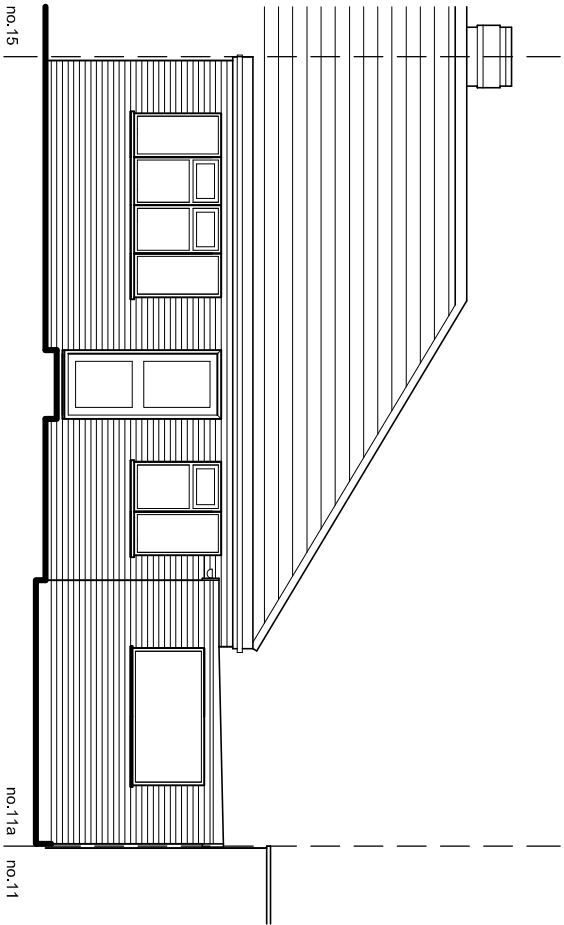


North (side) elevation

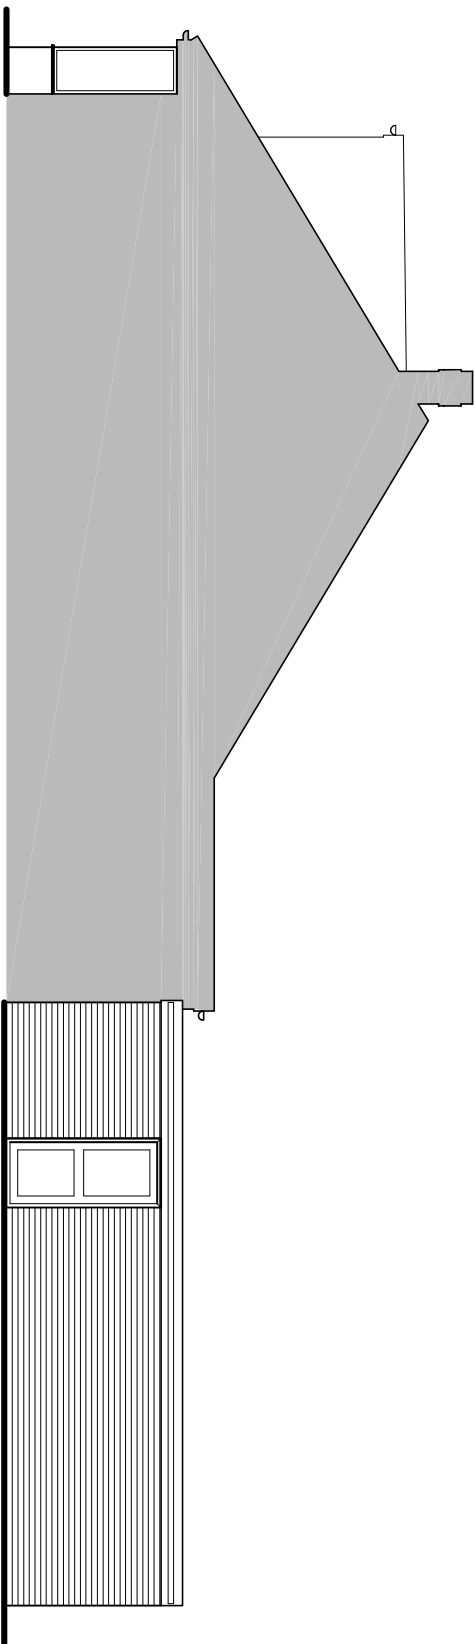

East (side) elevation

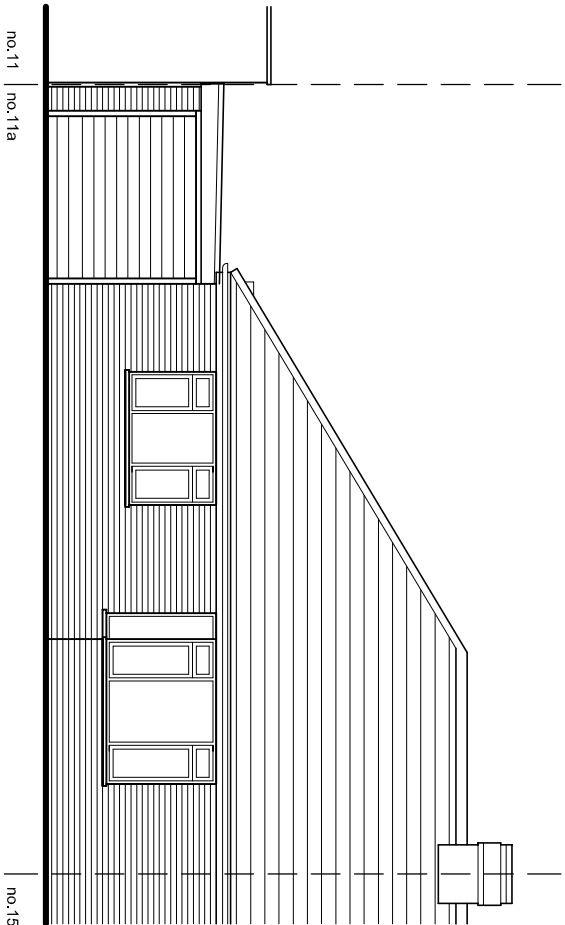


South (front) elevation

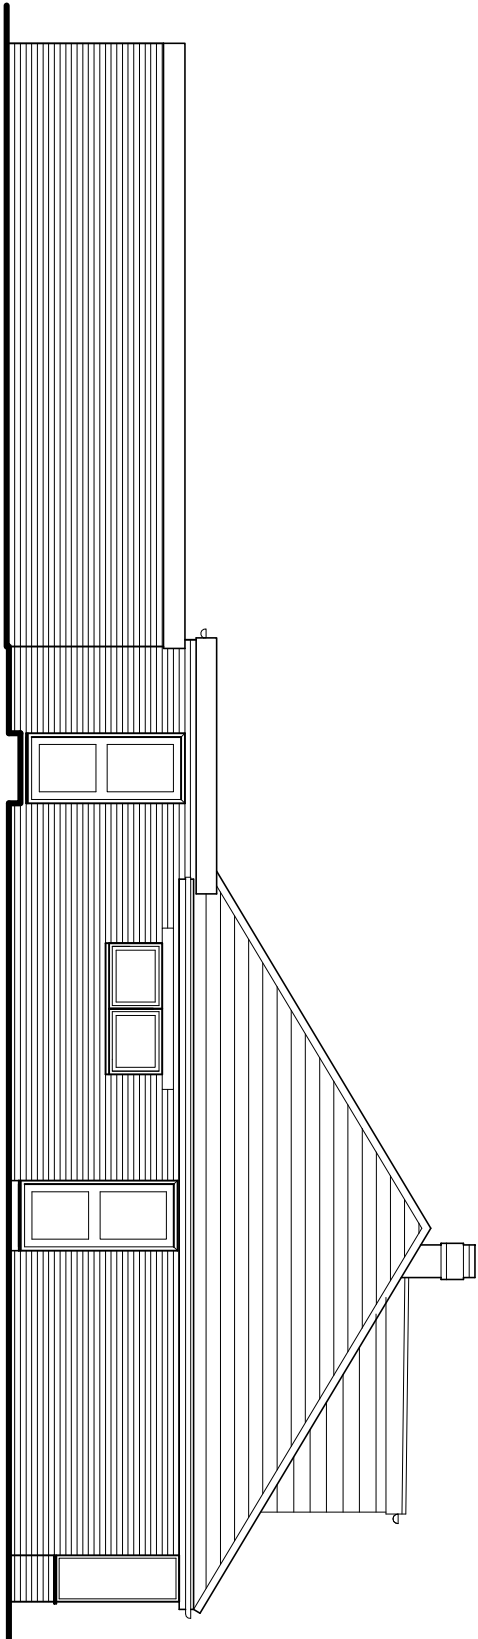

West (side) elevation

Existing elevations scale 1:100

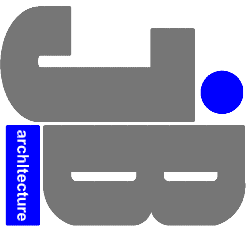

JIMMY BESSANT ARCHITECTURE
TEL: 01243 373620 M: 07769904282
E: jimmy@jb-architecture.co.uk
Web: www.jb-architecture.co.uk

For
MRS FARROW & MRS HASTIE
Project
PROPOSED SINGLE STOREY
SIDE EXTENSION AT
11A WILLOW TREE AVENUE,
COWPLAIN, PO8 8AL

Title
EXISTING ELEVATIONS

Date	Drawn	Scale	Checked
MAY 2018	JB	1:100 @ A3	-
Job Number	Drawing Number	Revision	
PL17318	402		