


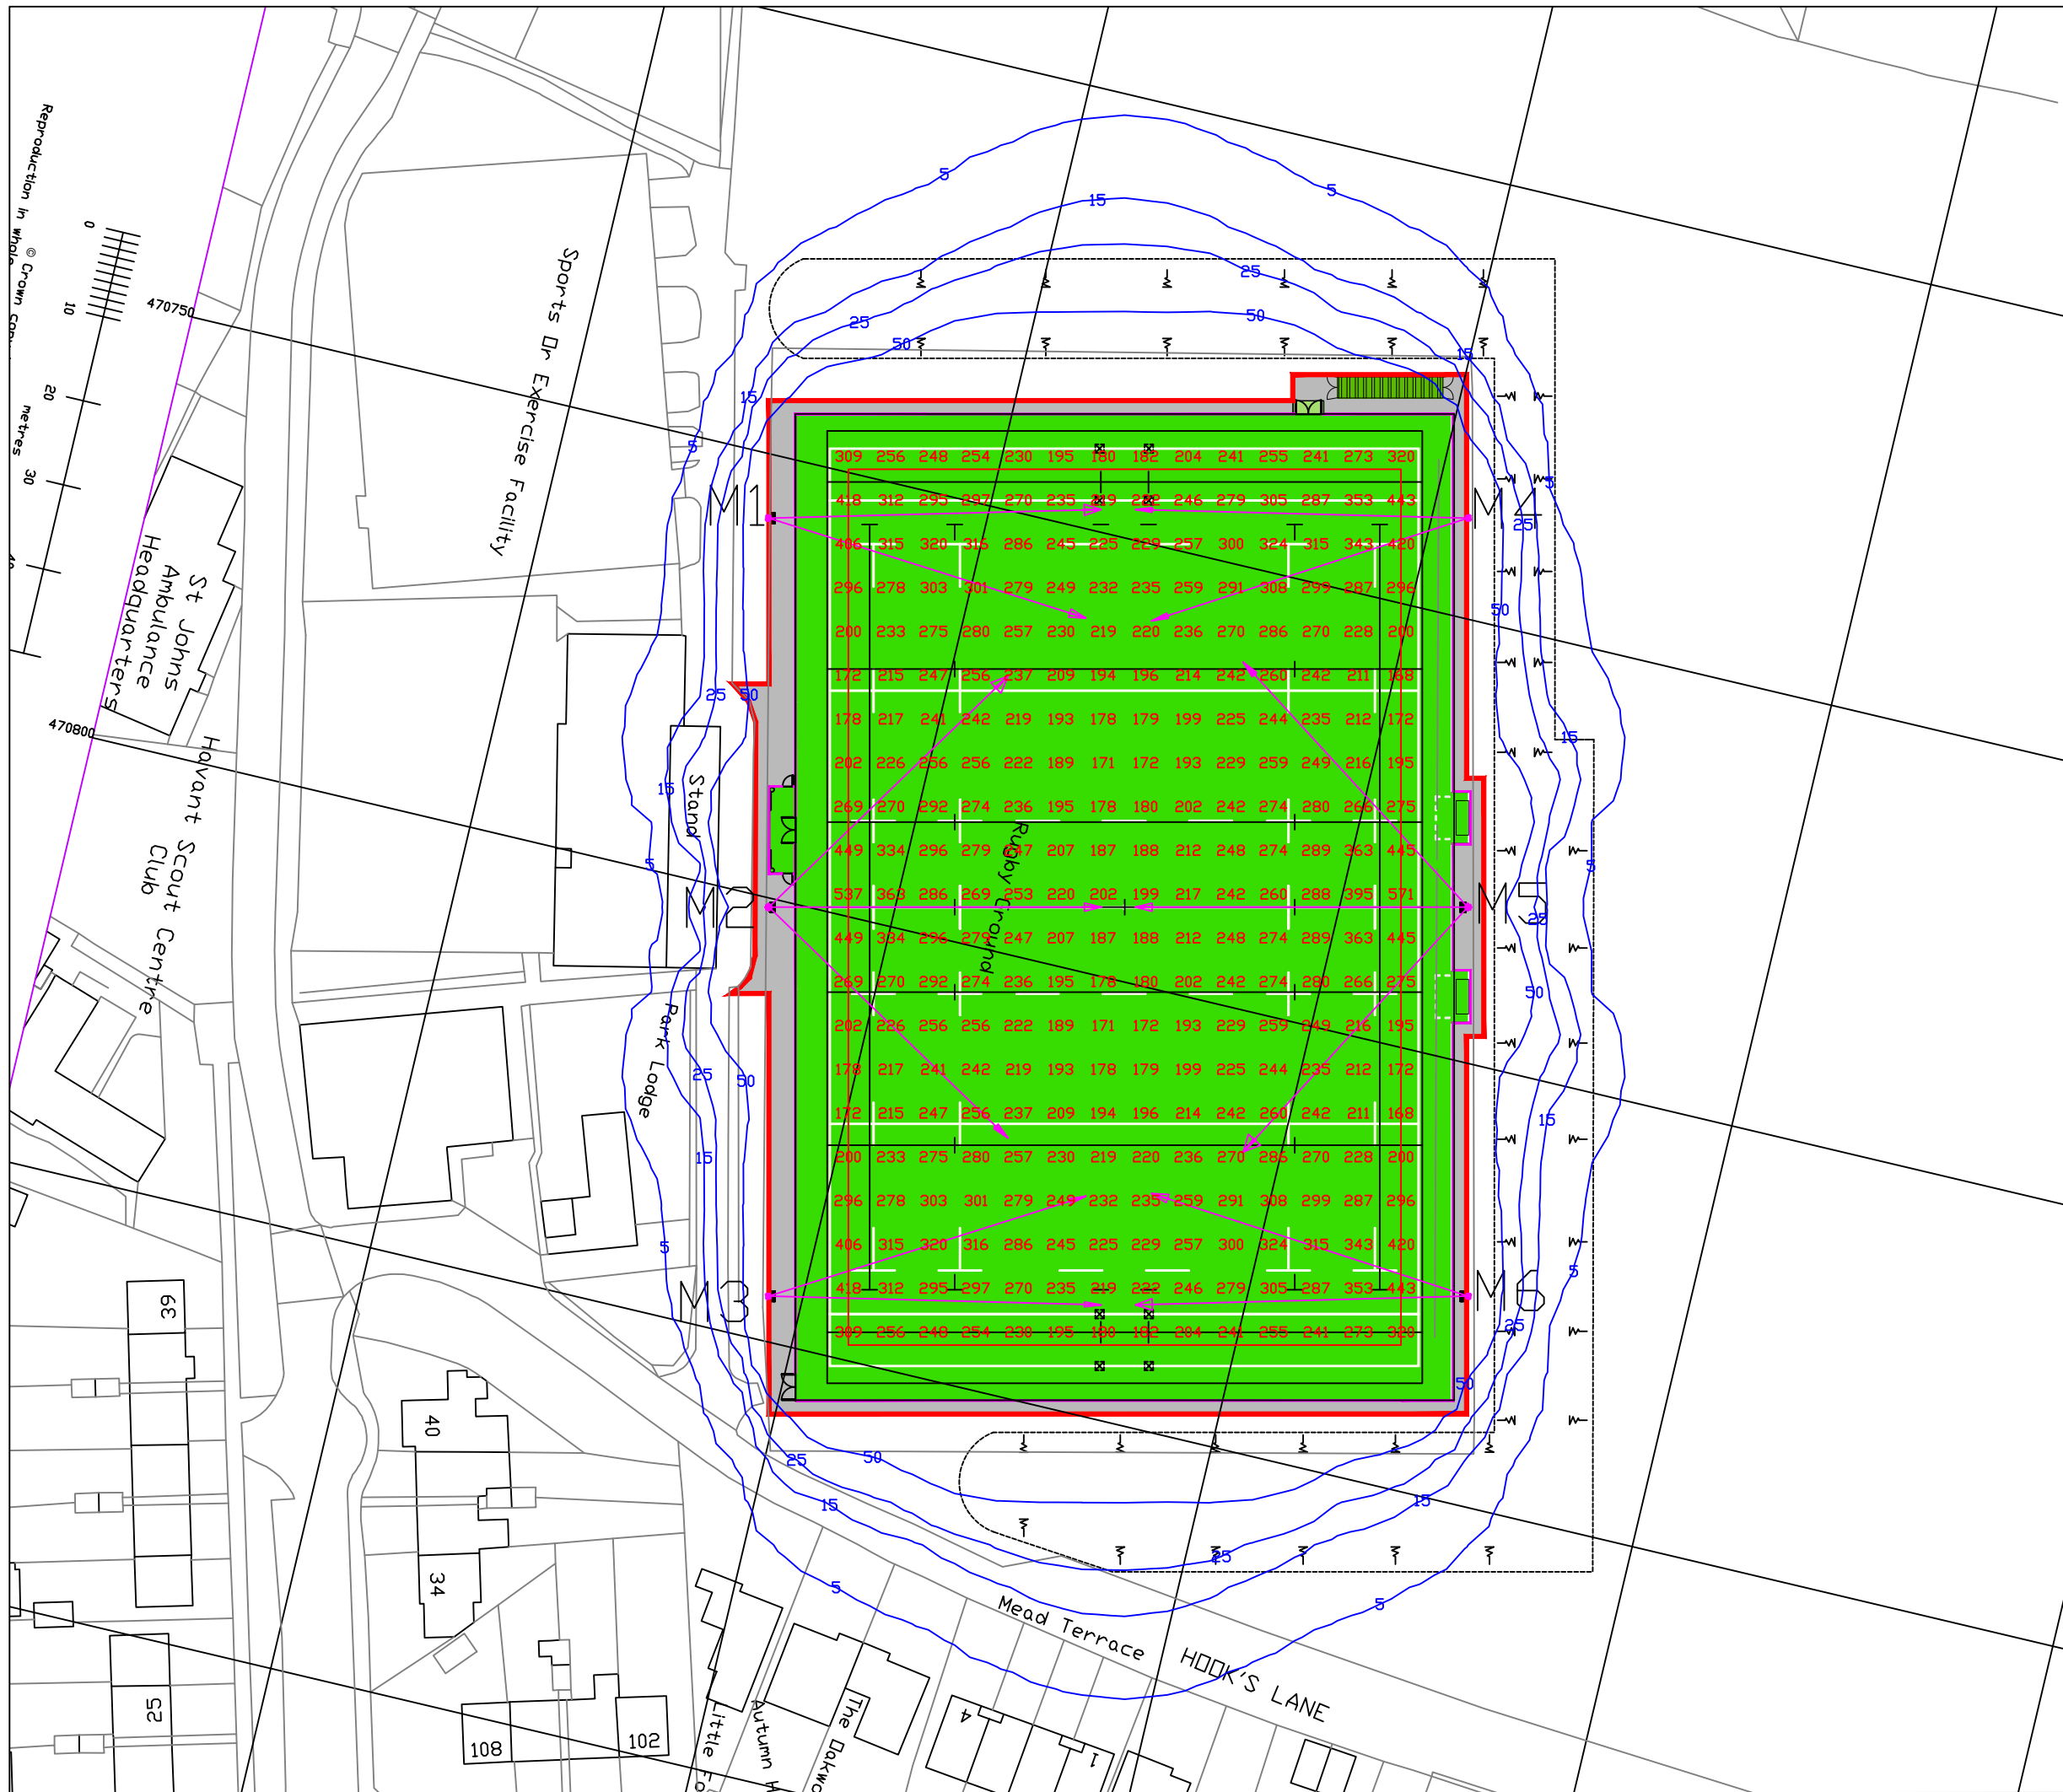

Notes

Floodlighting Equipment
6 x 15m Masts (M1-M6)
Each carrying the following Floodlights :-
M1,M3,M4 & M6...2 x WB03/2KW/A3MAXI
M2 & M5.....3 x WB03/2KW/A3MAXI

Lamps (OSRAM)
2000W/HQI-TS/W/N/L
(230 000 INITIAL Lm)

Illuminance Levels
Initial -
(100hrs) E.i.ave = 257Lux
Maintained -
(4000hrs) E.i.ave = 206Lux

Uniformity
Emin/Eave = 0.65

Grid values in Lux(initial).
Grid interval = 5m.
Contour values in Lux (initial).
Contours: 5, 15, 25, 50 Lux.

Maintenance Factor = 0.80

HALLIDAY

LIGHTING

Project

HAVANT RFC

www.halliday-lighting.co.uk

Drawing Title

Proposed floodlighting

Drawn By (print)

JM

Date

21/11/2017

Project No

03438

Scale

1:750 @ A3

Drawing No

HLS03438

Status

Proposal