


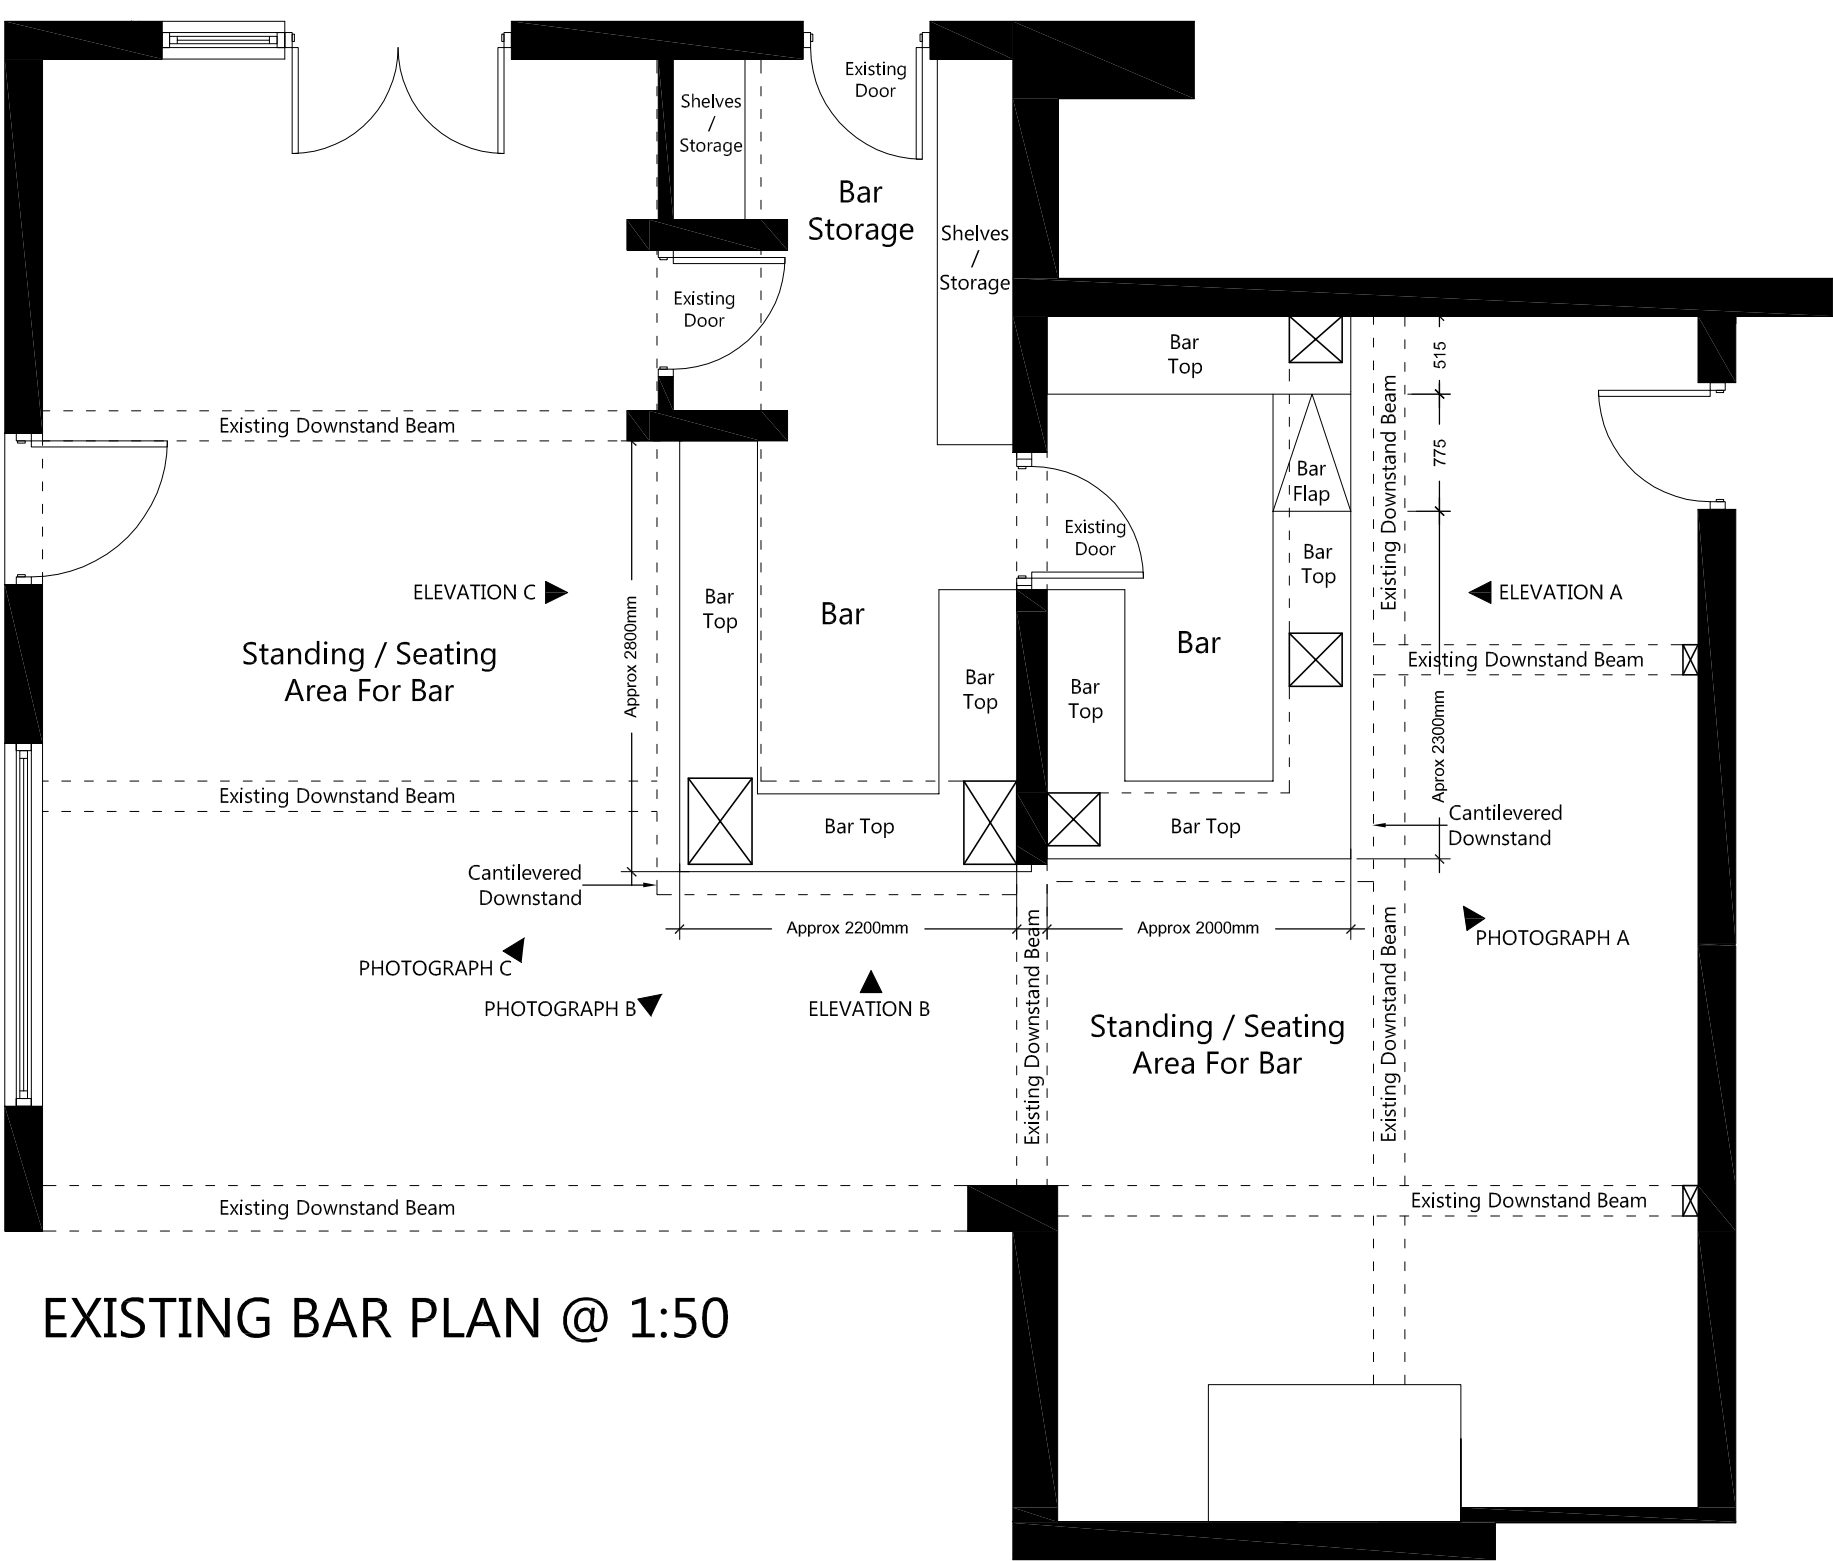

EXISTING BAR PLAN @ 1:50




PHOTOGRAPH A




PHOTOGRAPH B




PHOTOGRAPH C

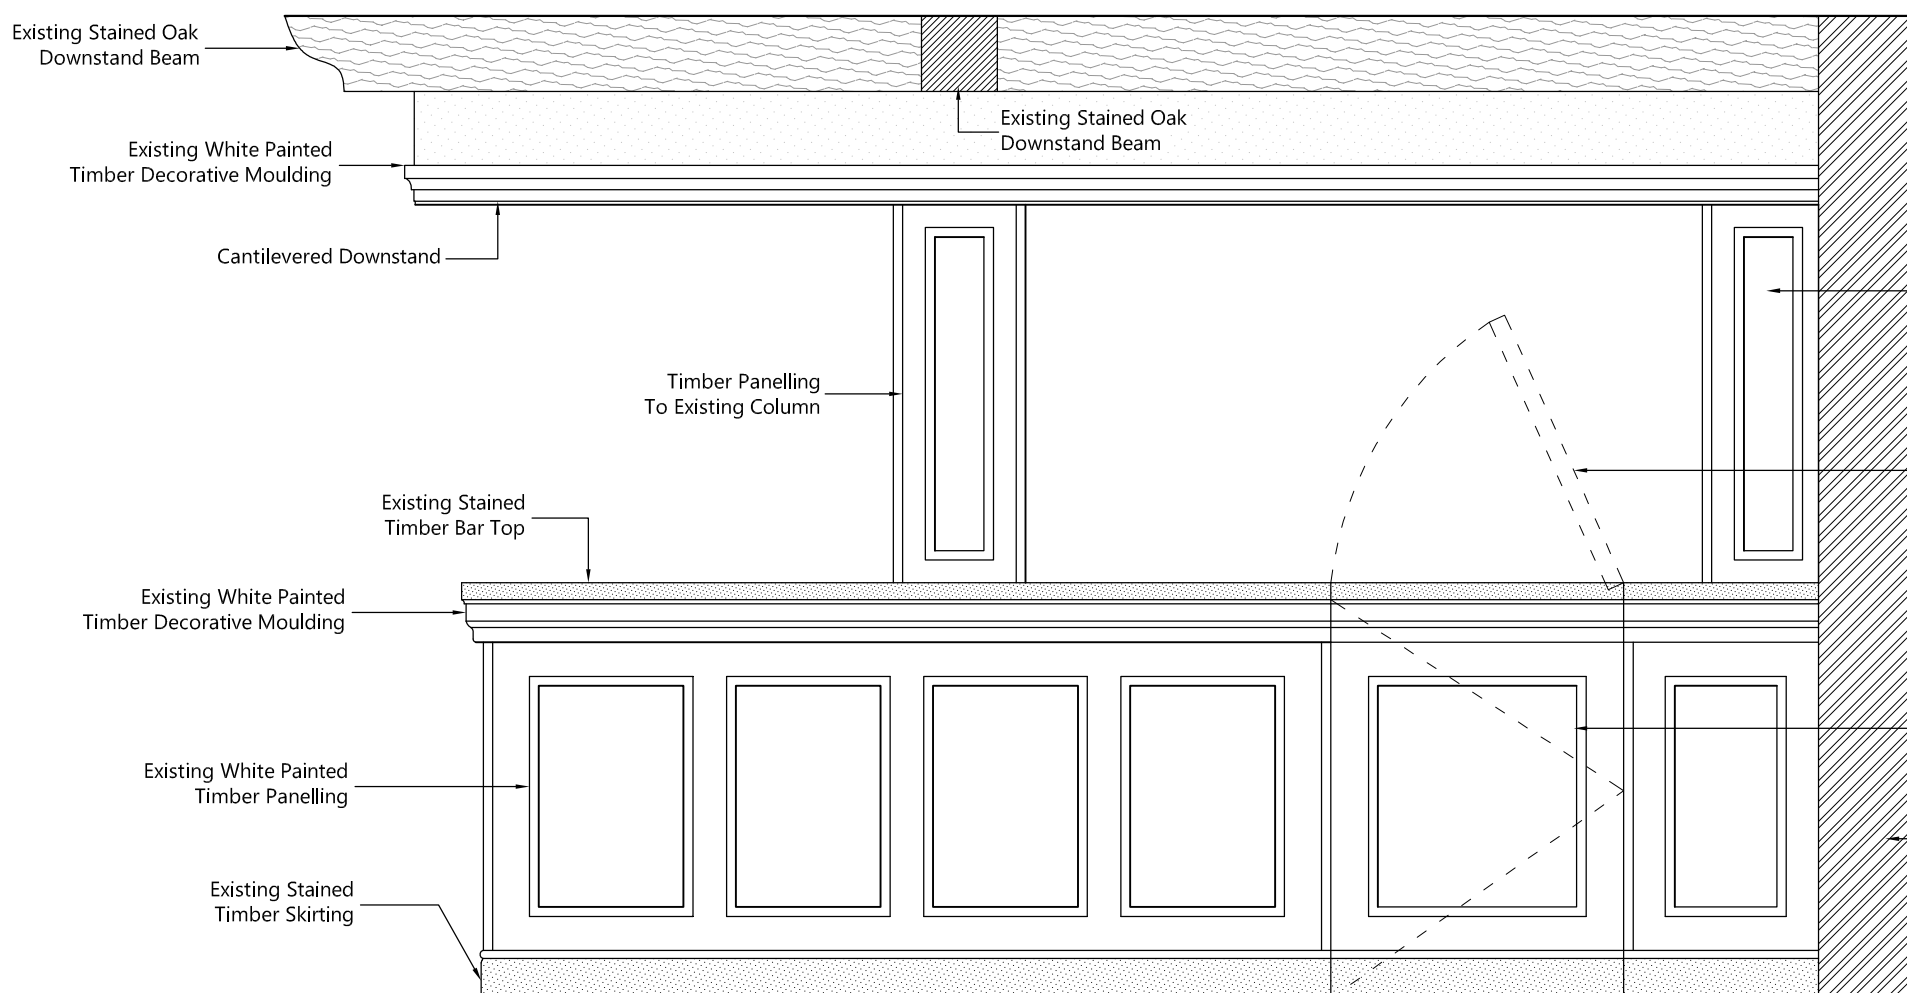


EXISTING BAR ELEVATION A @ 1:20

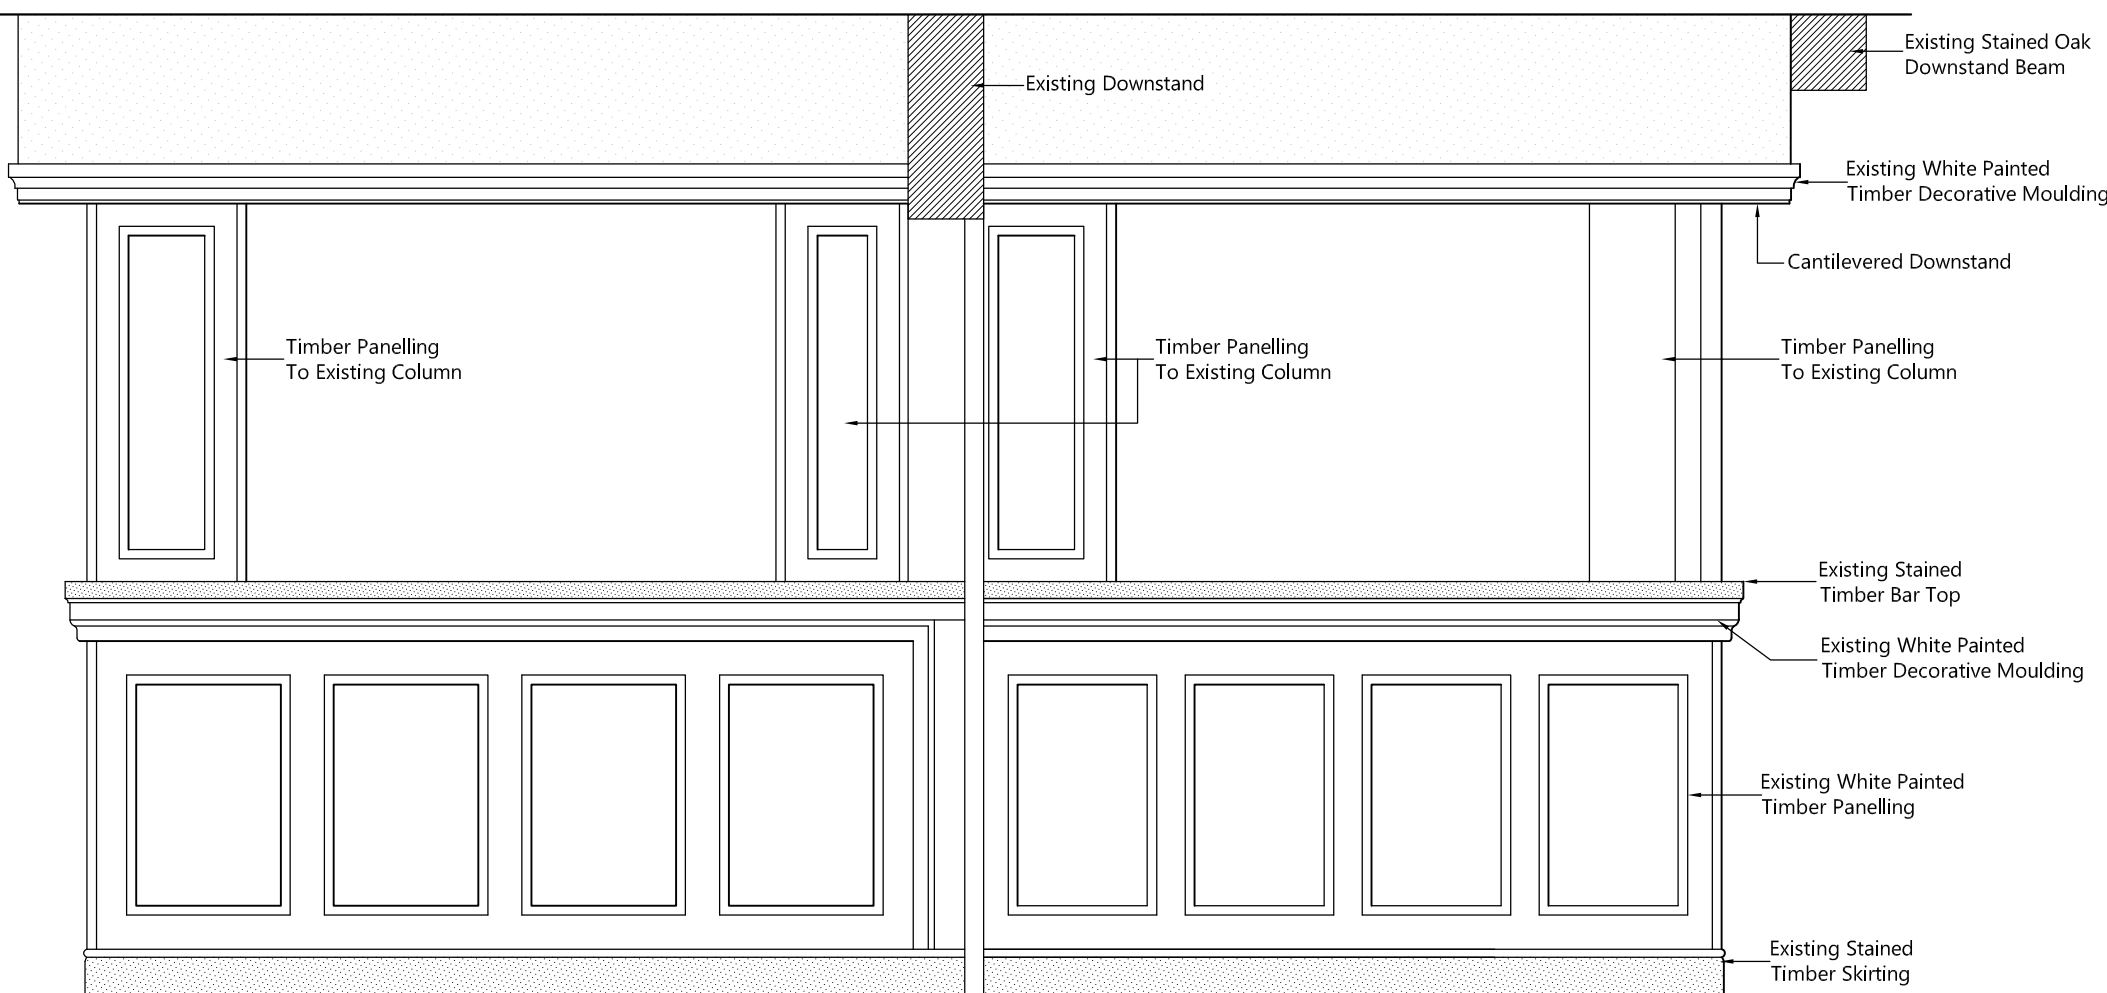

EXISTING BAR ELEVATION B @ 1:20

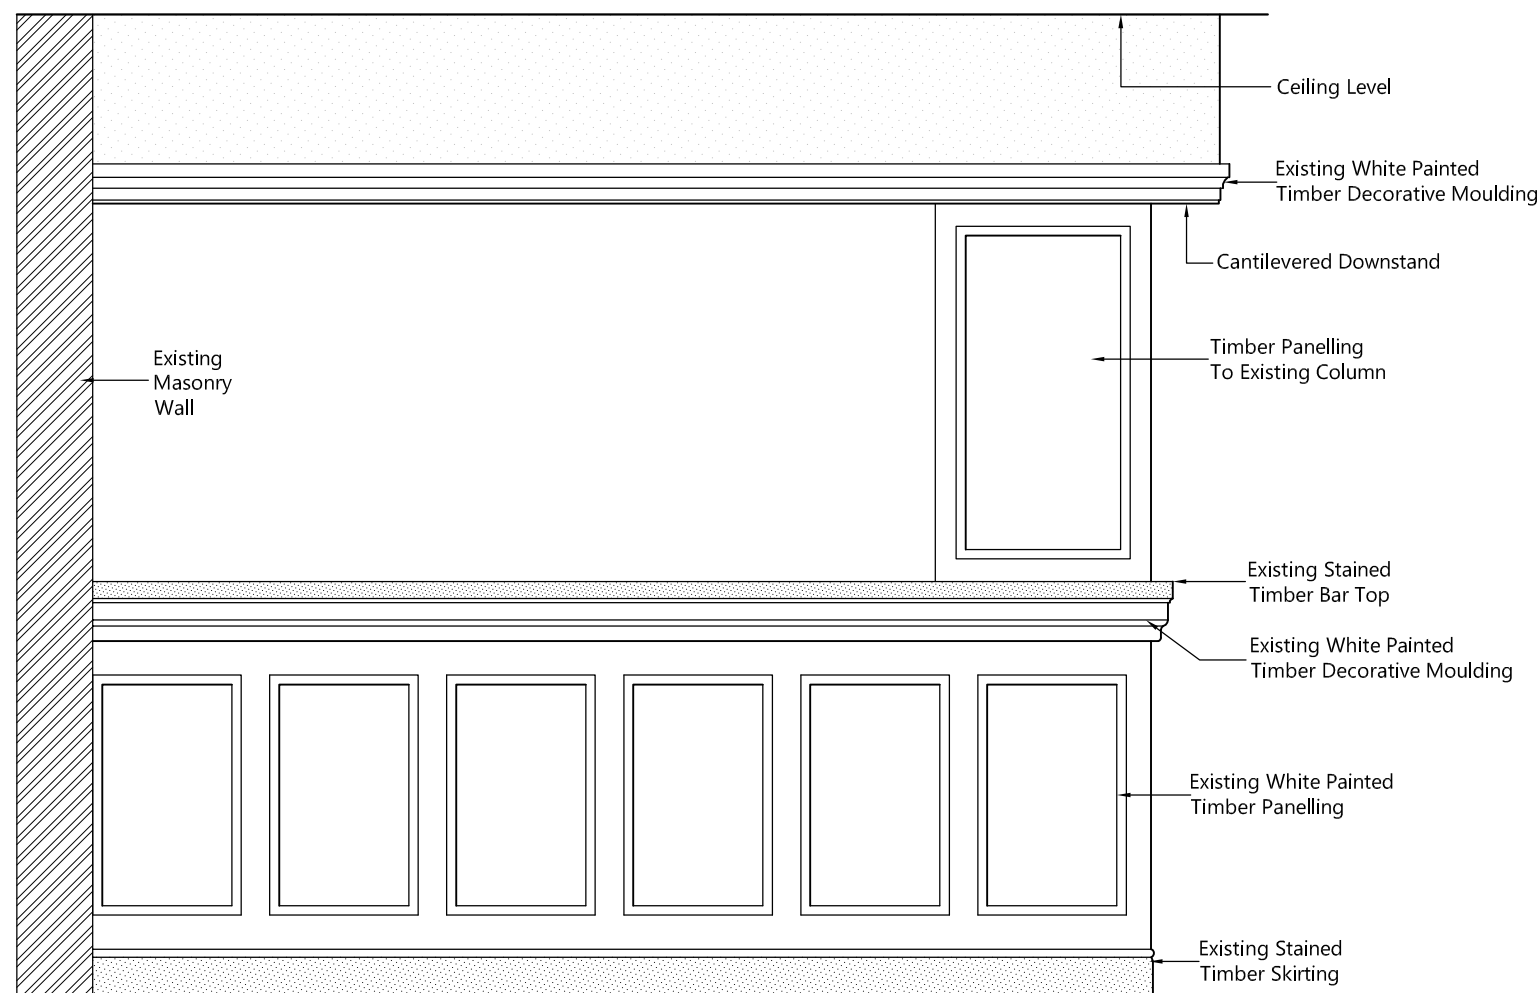

EXISTING BAR ELEVATION C @ 1:20

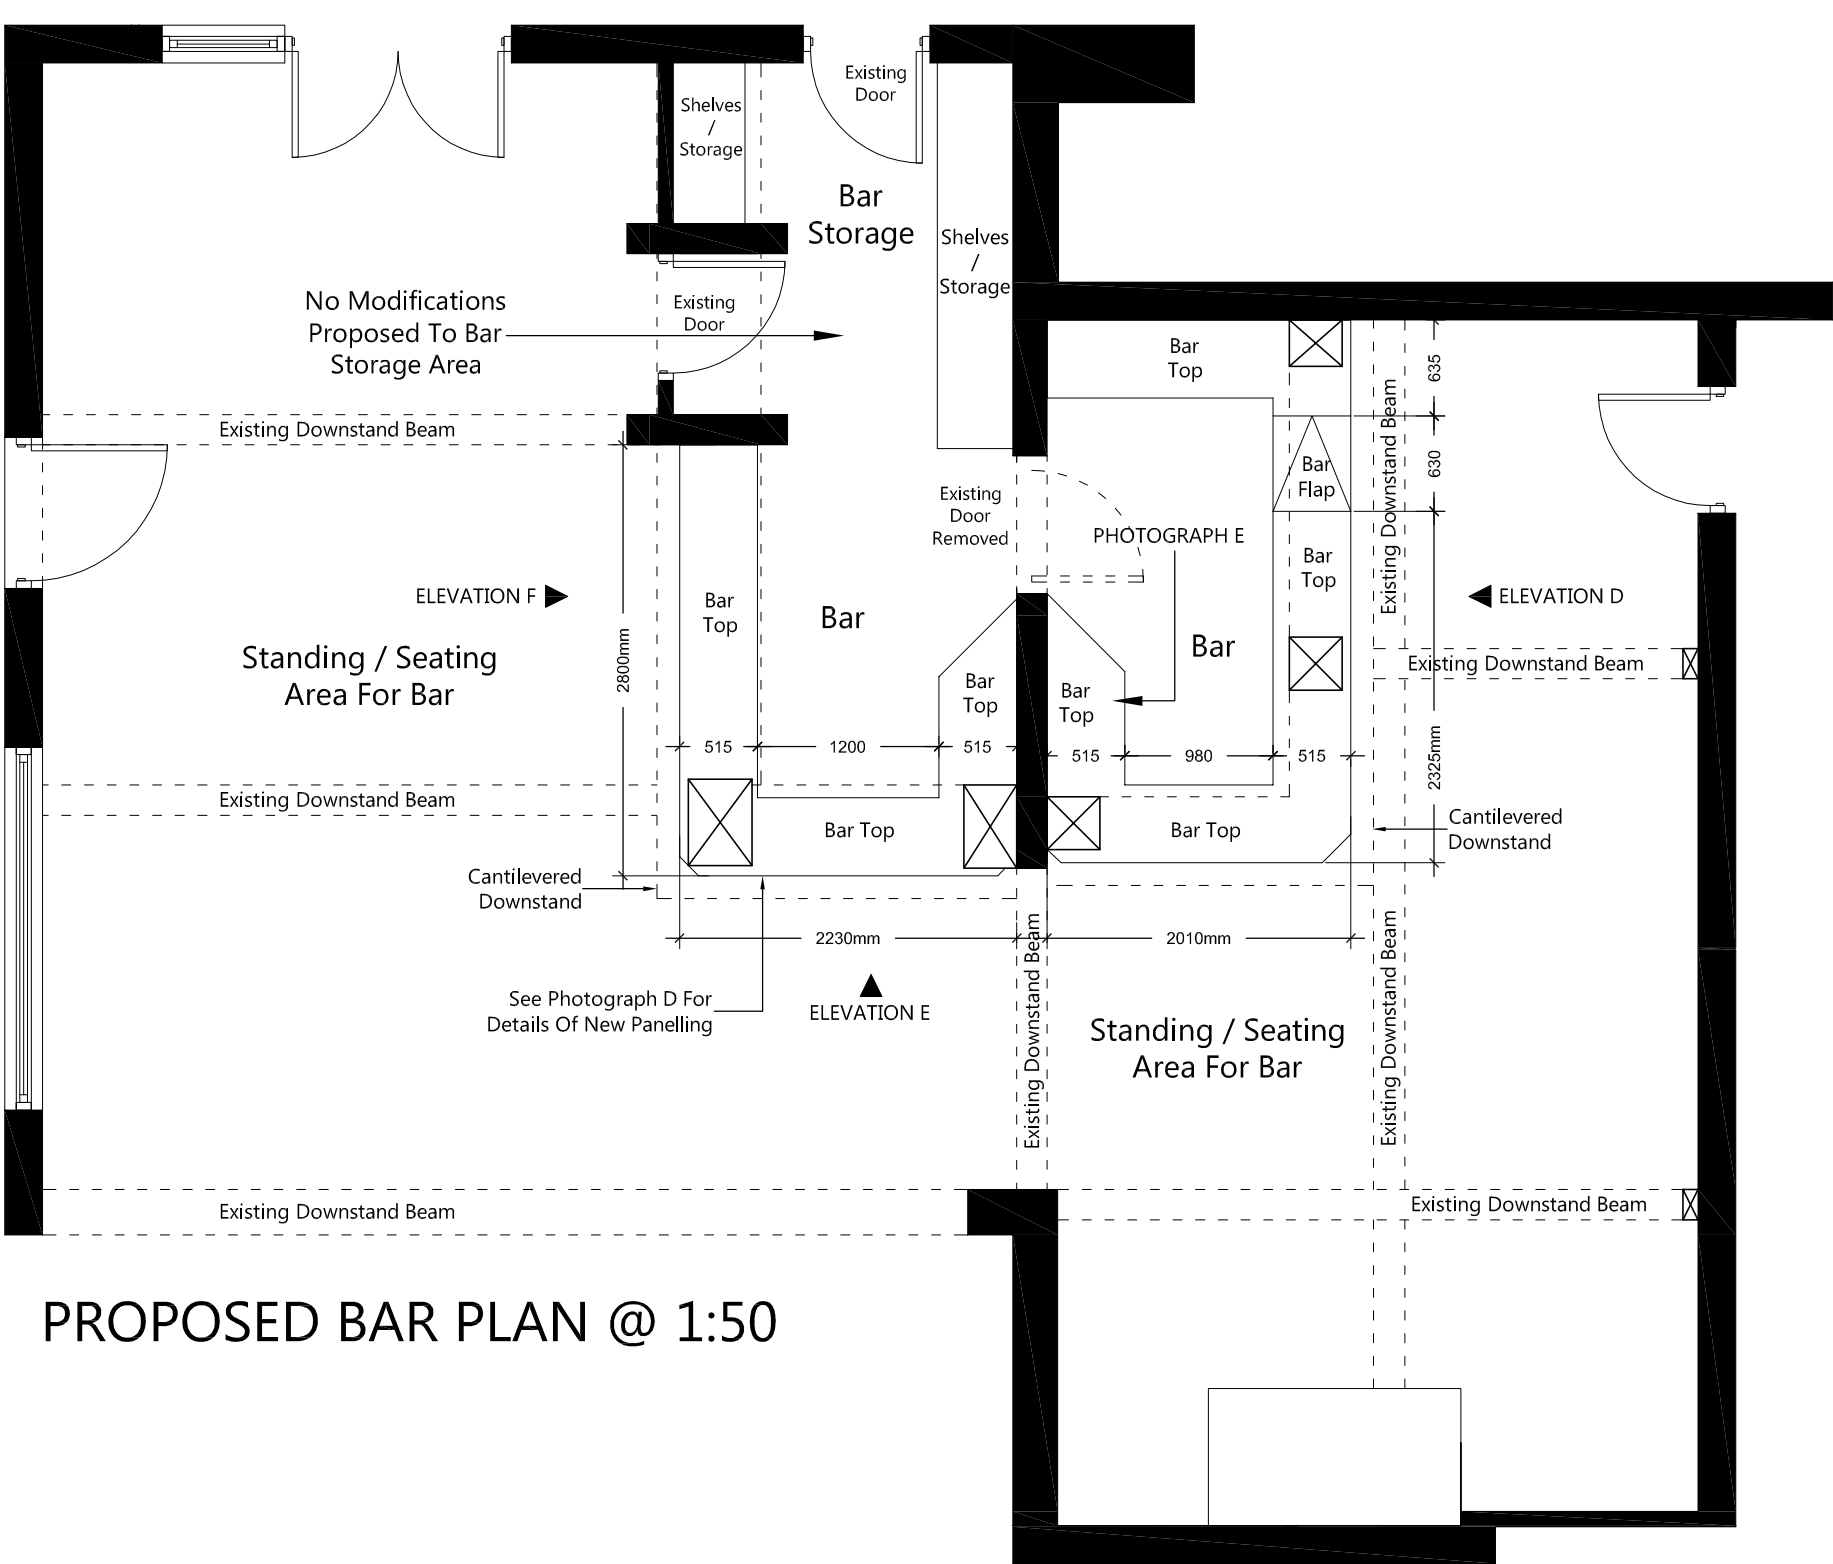


PROPOSED BAR PLAN @ 1:50




PHOTOGRAPH D




PHOTOGRAPH E

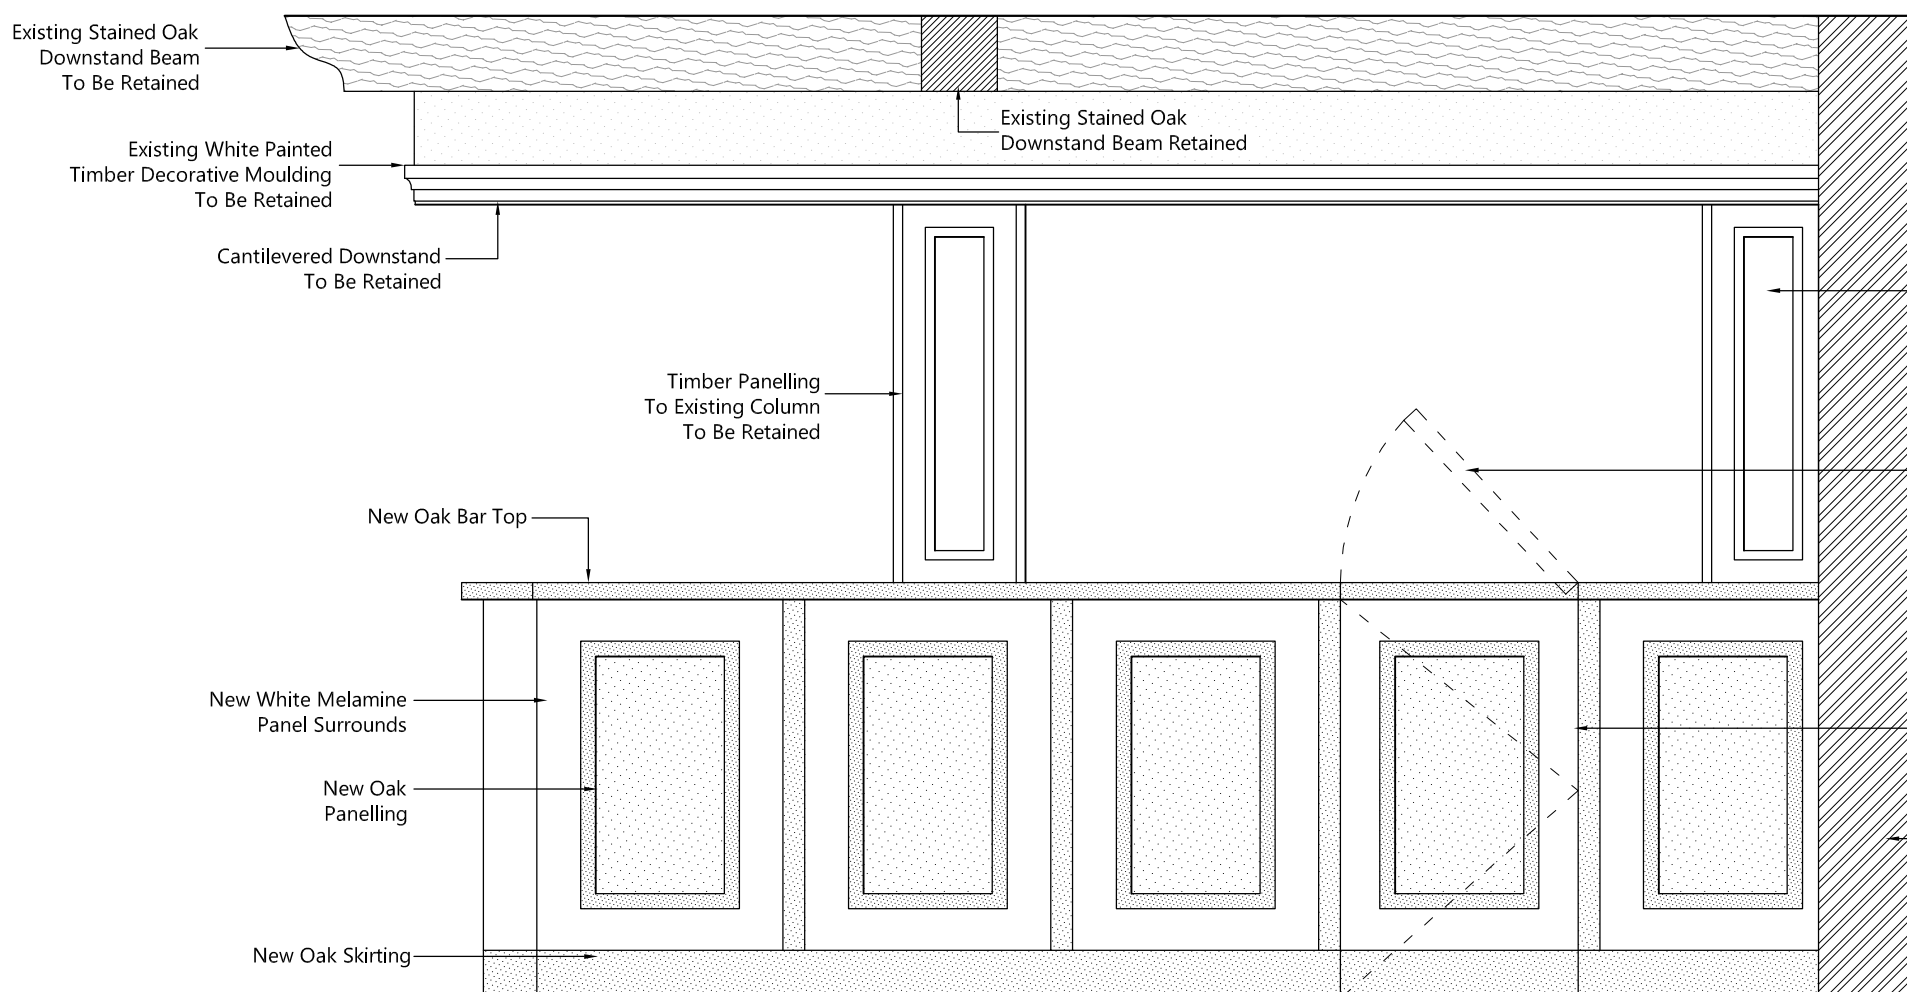

PROPOSED BAR ELEVATION D @ 1:20

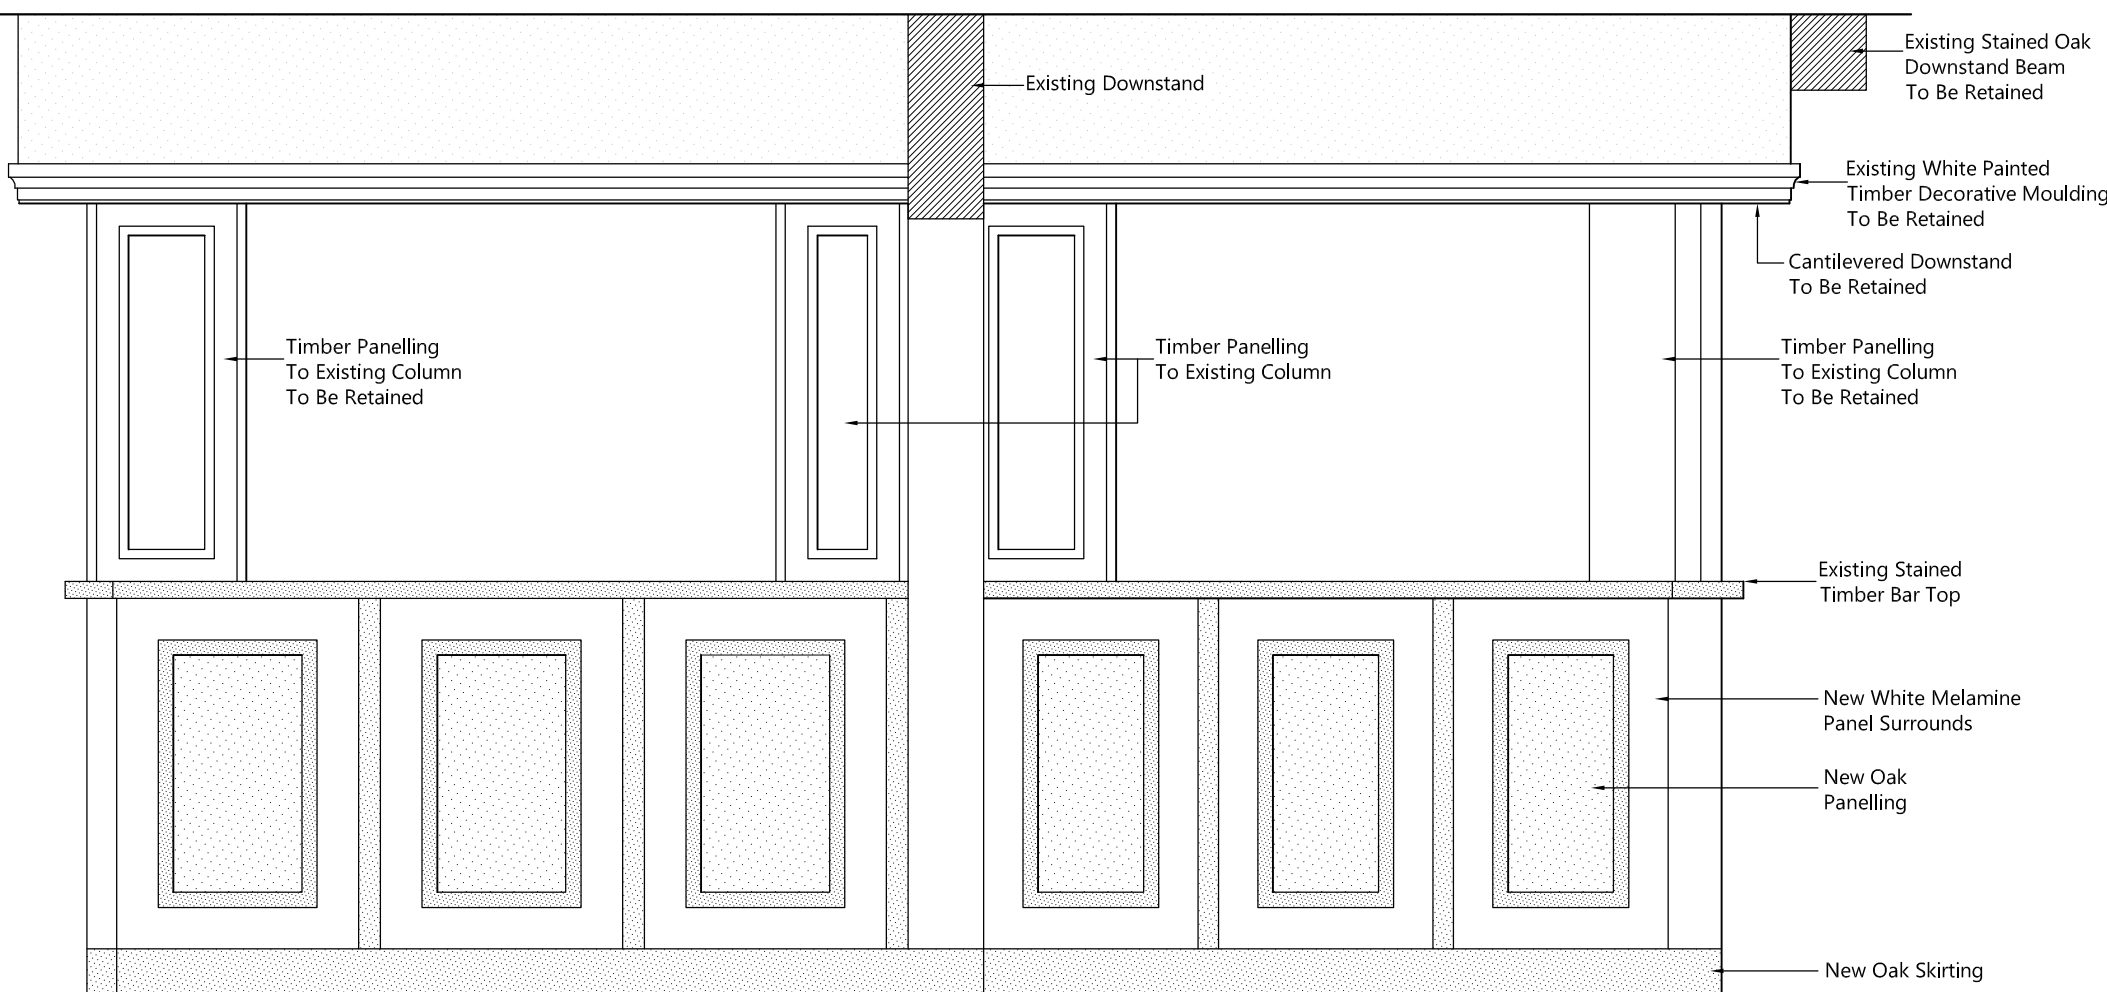

PROPOSED BAR ELEVATION E @ 1:20

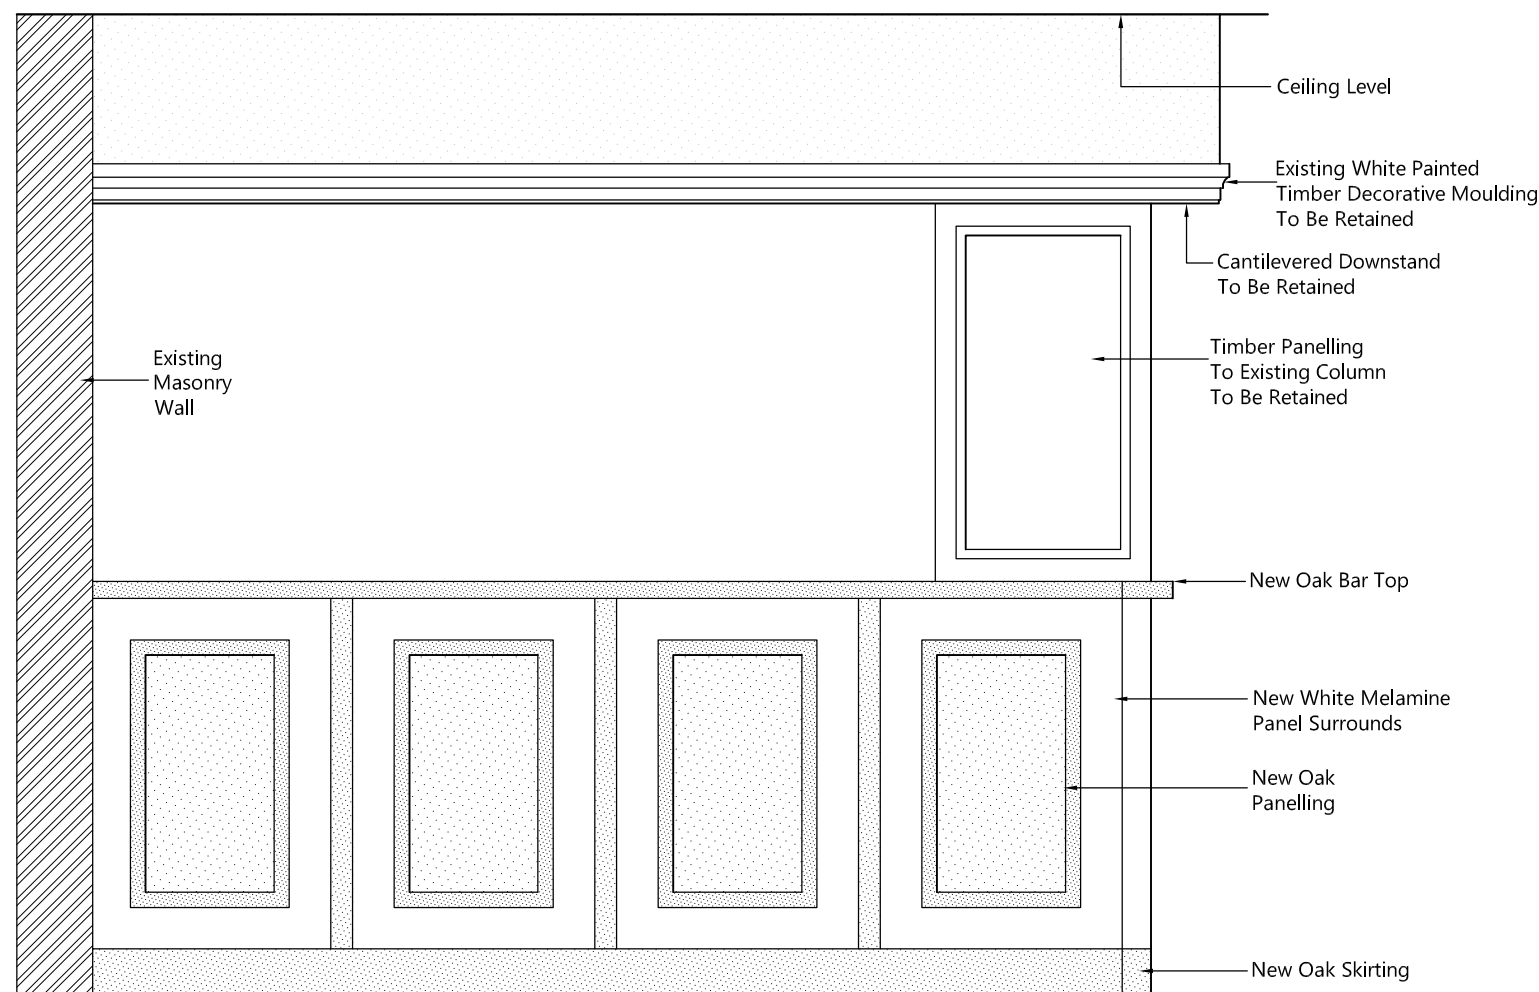

PROPOSED BAR ELEVATION F @ 1:20



GRAHAM ASH
ARCHITECTS

CHARTERED ARCHITECTS · TOWN PLANNING CONSULTANTS
Graham Ash Architects Ltd
97 Leigh Road, Eastleigh, Hampshire SO50 9DR
TELEPHONE 02380 641811 Or 07768 453105
EMAIL: info@grahamasharchitects.com
WEBSITE: www.grahamasharchitects.com

CLIENT: **Mr K Boothroyde**

PROJECT: **NEWTOWN HOUSE HOTEL
MANOR ROAD
HAYLING ISLAND**

TITLE: **EXISTING & PROPOSED
BAR PLAN & ELEVATIONS**

DESIGNED BY
GA

DATE
24-1-19


DRWN / DTALD BY:
JAT

SCALE
AS SHOWN

PLOTTED
24-1-19

REV.

SCALE
1:50
AT A1

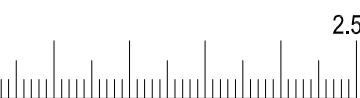

PURPOSE OF ISSUE:
☒ information ☐ approval ☐ tender ☐ construction

DWG. NO.
18:038:03