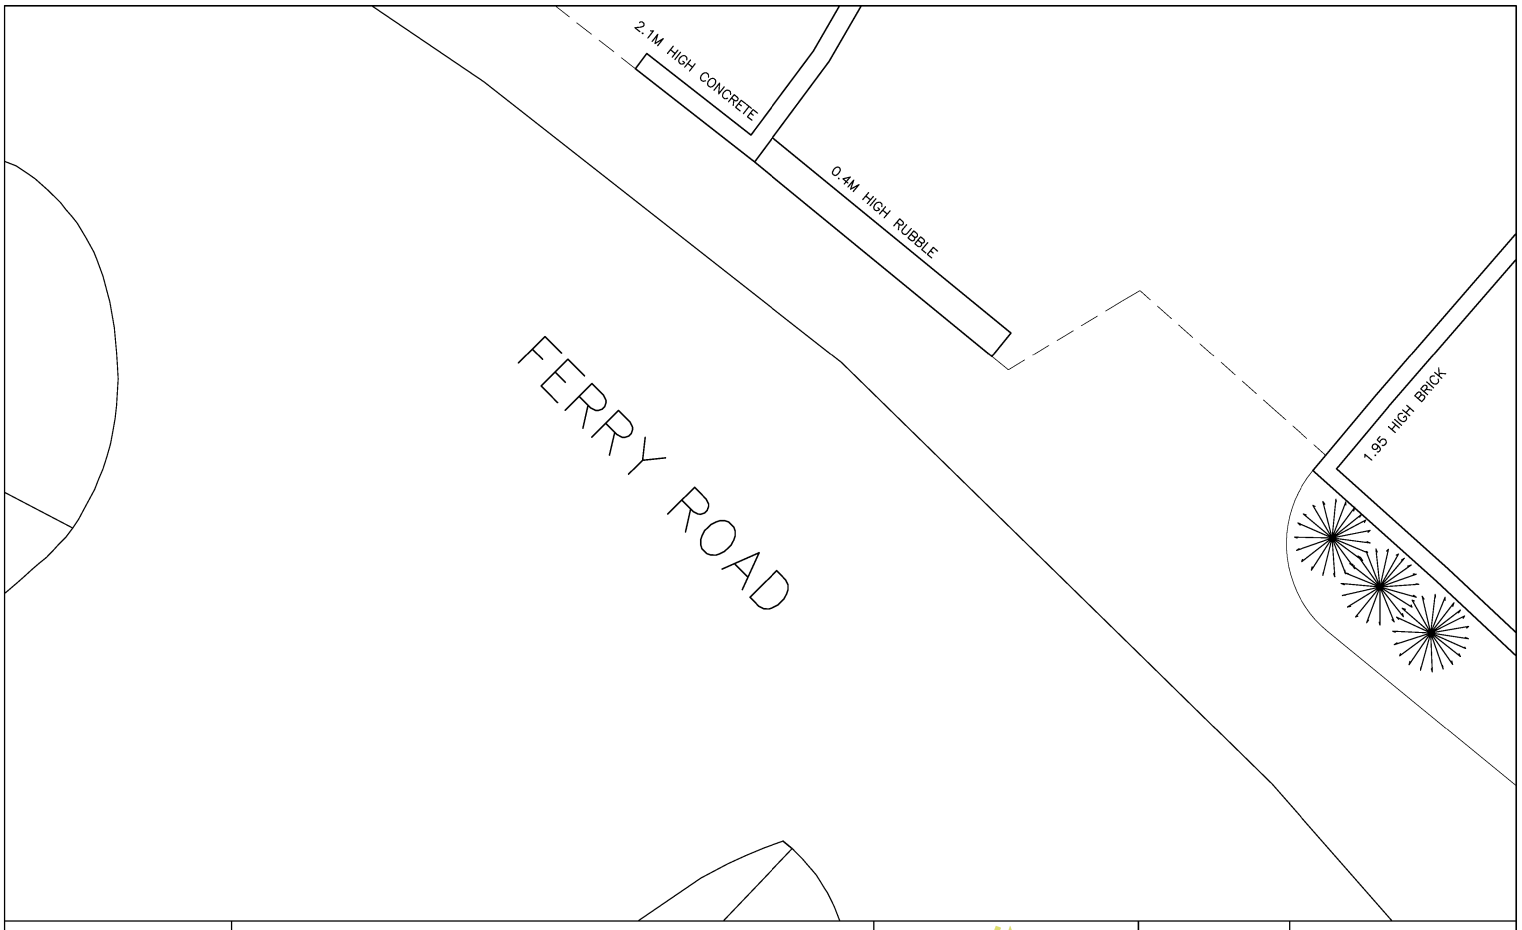

Sinah House
Ferry Road
Hayling Is.

EXISTING ENTRANCE PLAN

Revisions
a) Note/Date/Initial
b)
c)
d)

CAD
Critchley Architecture And Design Ltd.
Contact: 02392 474 919 | info@caad.online
The Old Brewery,15E South Street, Havant, PO9 1BU

N

Scale A1=1:25, A3=1:50
Drawn OS/JHL
Date 30/10/18

1513–221 0

5m 10m 15m 20m